




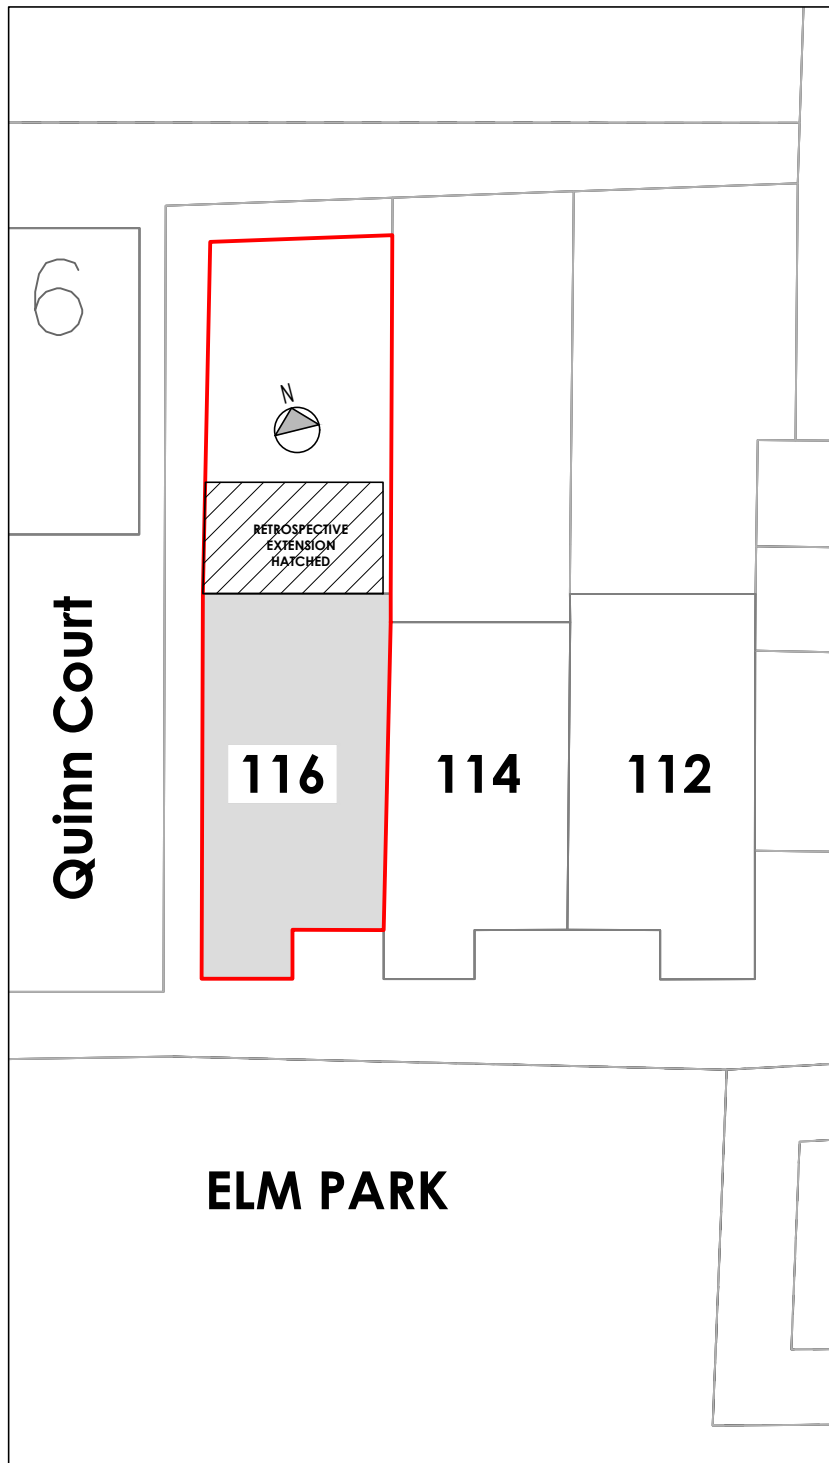

PRE-EXISTING BLOCK PLAN
SCALE 1/200


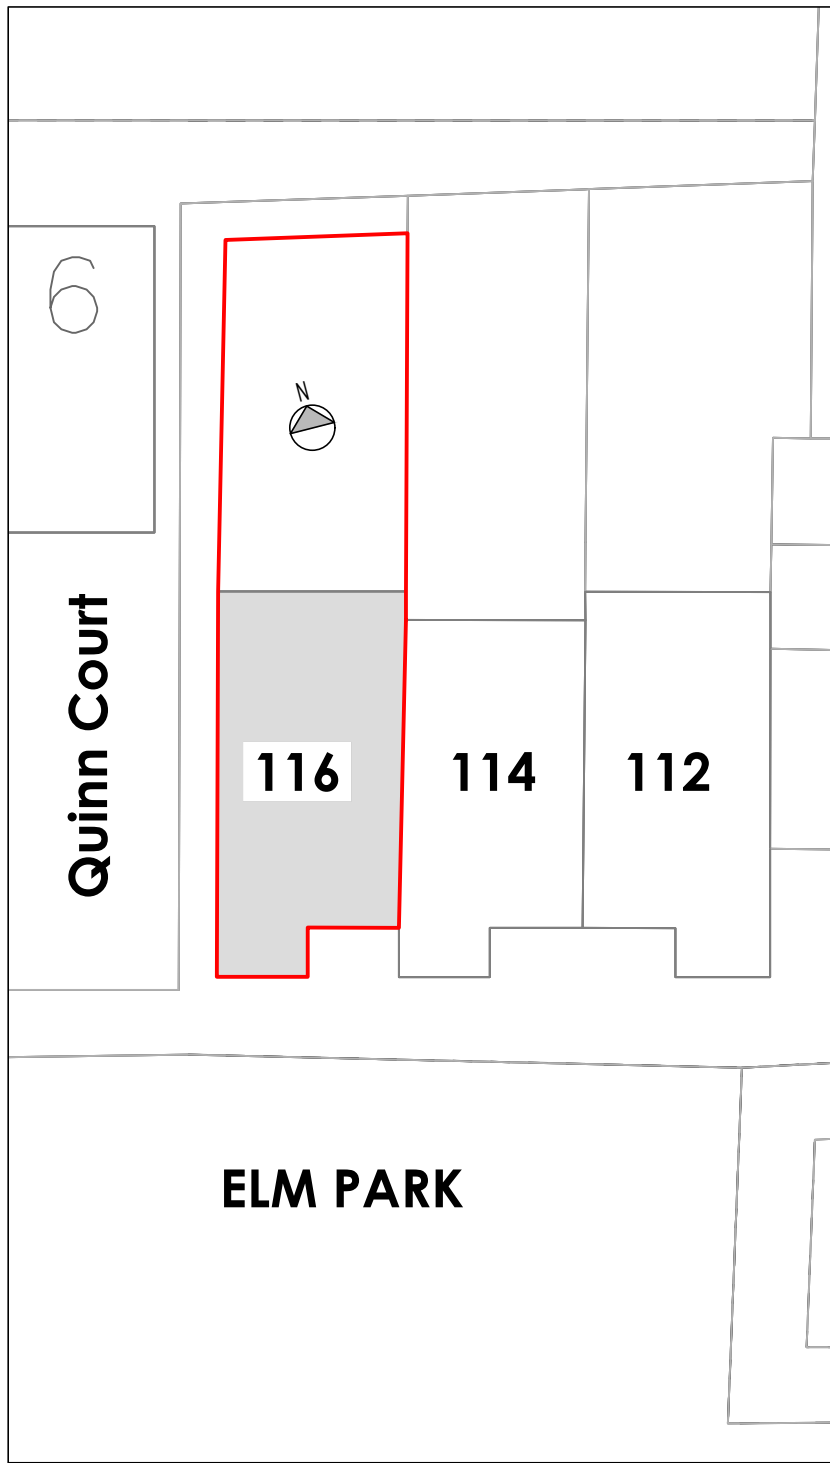


EXISTING BLOCK PLAN
SCALE 1/200

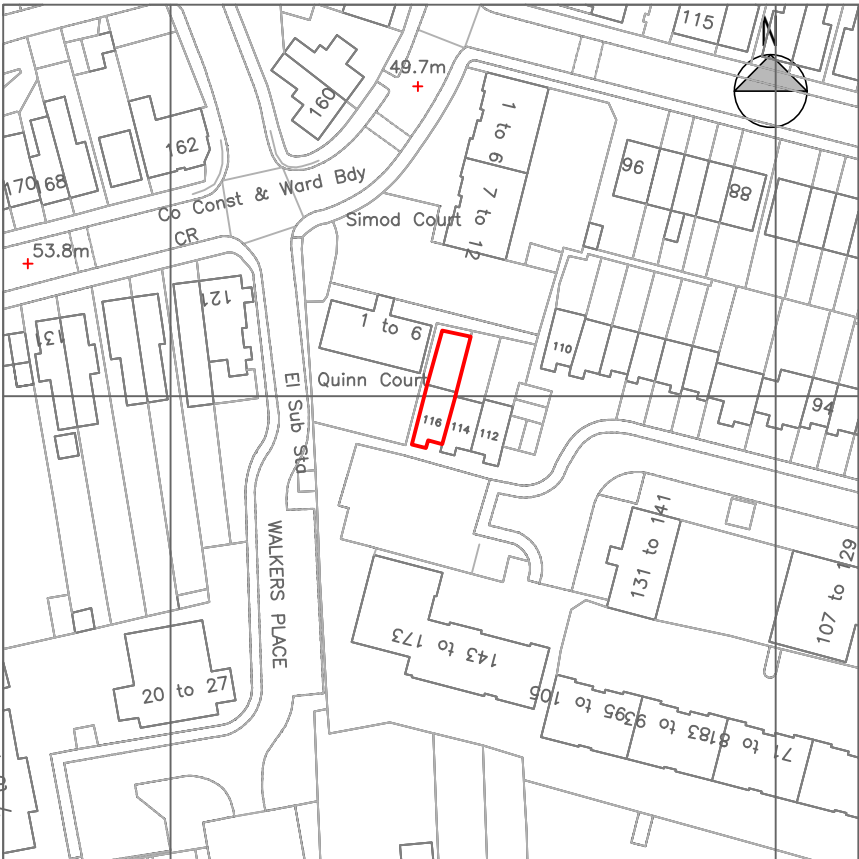

© Crown Copyright and database rights 2026 OS 100047474

LOCATION PLAN
SCALE 1/1250

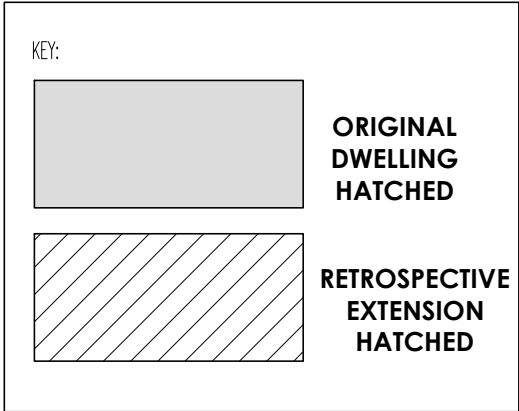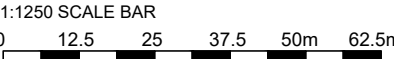

DRAWING:
LOCATION AND BLOCK PLAN

PROJECT ADDRESS:
116 ELM PARK
READING
RG30 2HX

CLIENT NAME:
MR. KARAM GURUNG

PROJECT:
RETROSPECTIVE SINGLE STOREY REAR
EXTENSION

DATE:
16.01.2026

PURPOSE OF ISSUE:
PLANNING

SCALE:
1:200, 1:1250@A3

DRAWING NUMBER:
2595/PL/05

REVISION:

NOTES:
THIS DRAWING IS THE SUBJECT OF COPYRIGHT
AND DESIGN RIGHTS AND SHALL NOT BE
REPRODUCED, LOANED, COPIED OR SUBMITTED
TO ANY OTHER PARTY.

Registered LABC Partner with
SLOUGH BOROUGH COUNCIL



Architecture | Planning

268 BATH ROAD
SLOUGH
BERKSHIRE
SL1 4DX
TEL: 01753 709770
MOB: 0774 8716893
www.sa.associates

