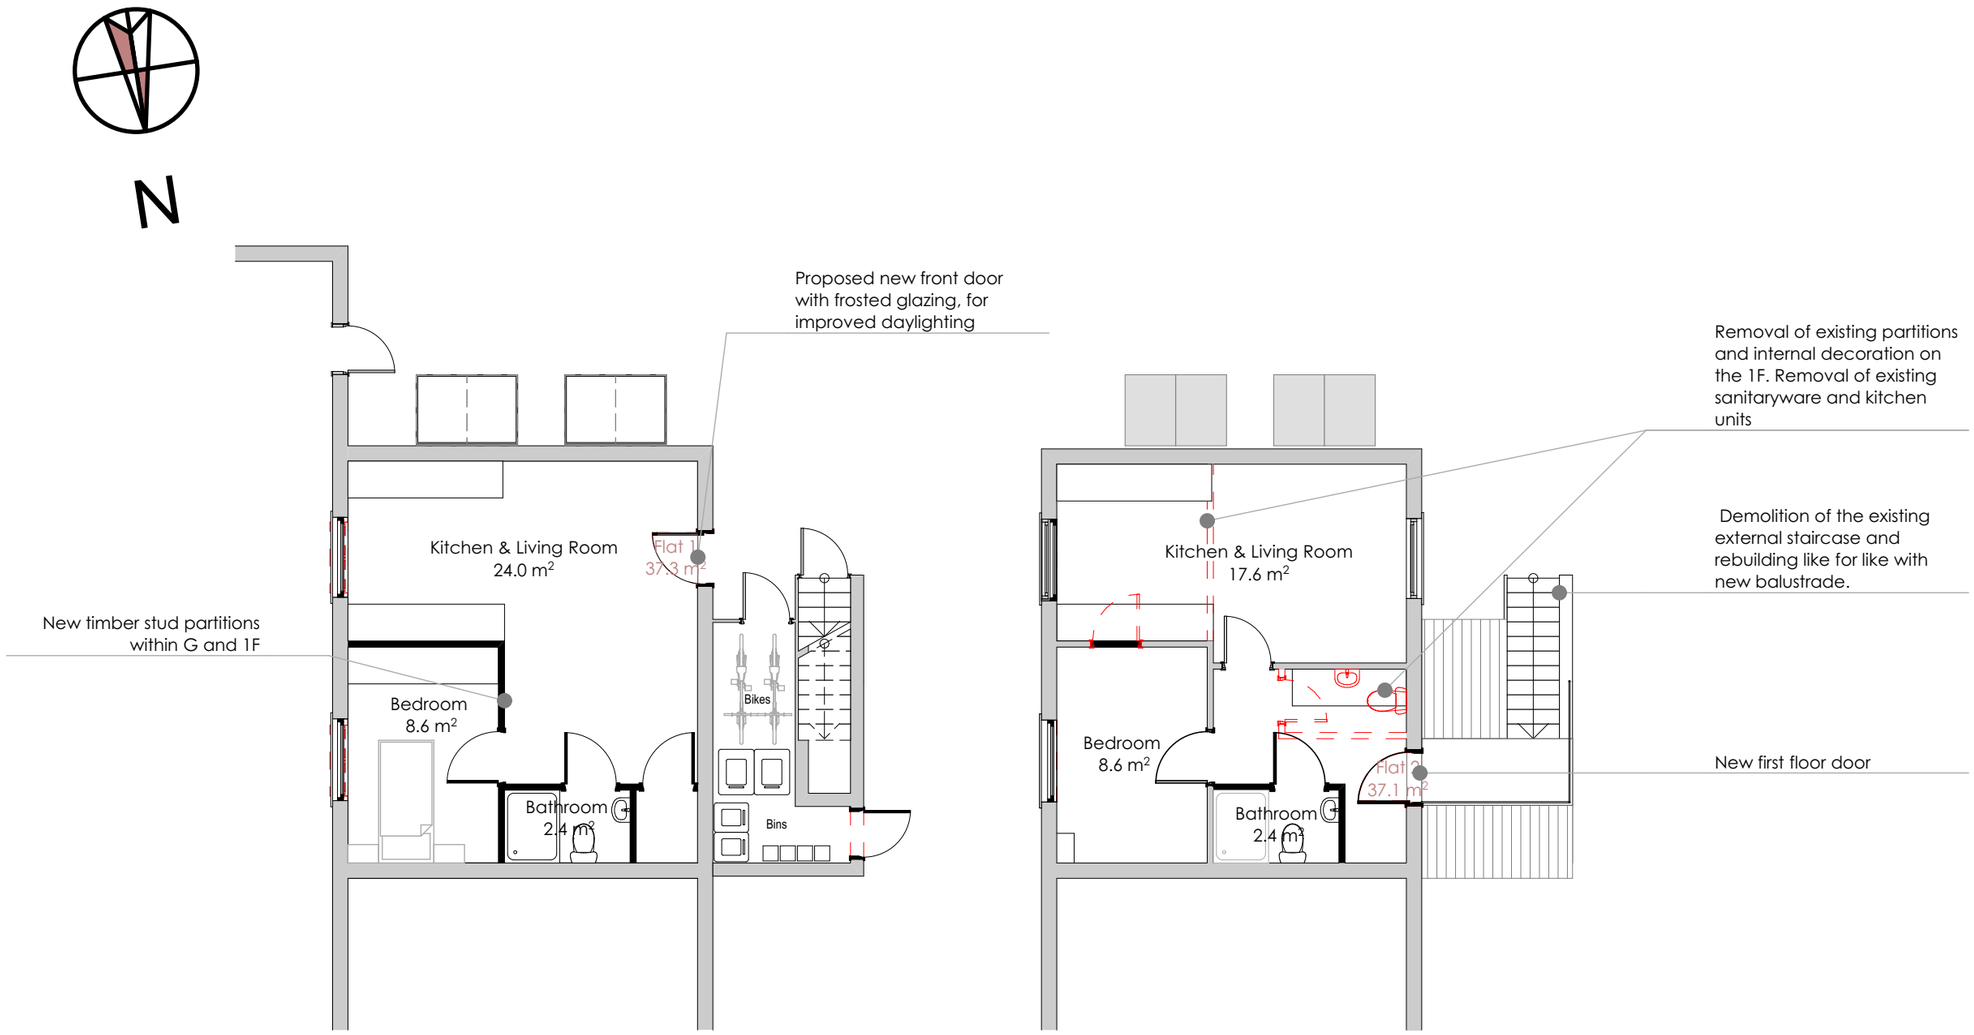

1:100 Ground Floor

1:100 First Floor

© This drawing remains the property of The Keen Partnership and shall not be copied without prior written consent.

All dimensions to be checked on site and any discrepancies to be reported before work commences.

Notes:

Renovation Key:

Existing:

Demolished:

Proposed:

Date	Rev	Comments	By	Chk'd

1:100

0 1 2 3 4 5 m

THE KEEN PARTNERSHIP
The Courtyard
Edinburgh Road
Reading RG30 2UA
Tel: 0118 9510 855
Fax: 0118 9510 866
chris@keenpartnership.co.uk
www.keenpartnership.co.uk

cabe chartered association of building engineers

RICS

Job Title:

55a Baker St, Reading RG1 7XX

Drawing Title:

Proposed Plans

Drawing Date:	Status:	
17/06/2025	**Proposed**	
Issue Date:	Drawn By:	Scale:
19/01/2026	**HBH**	**1:100@A3**

Job No:	Drawing No:	Rev:
9453	**9453 PL-03.02**	**02**