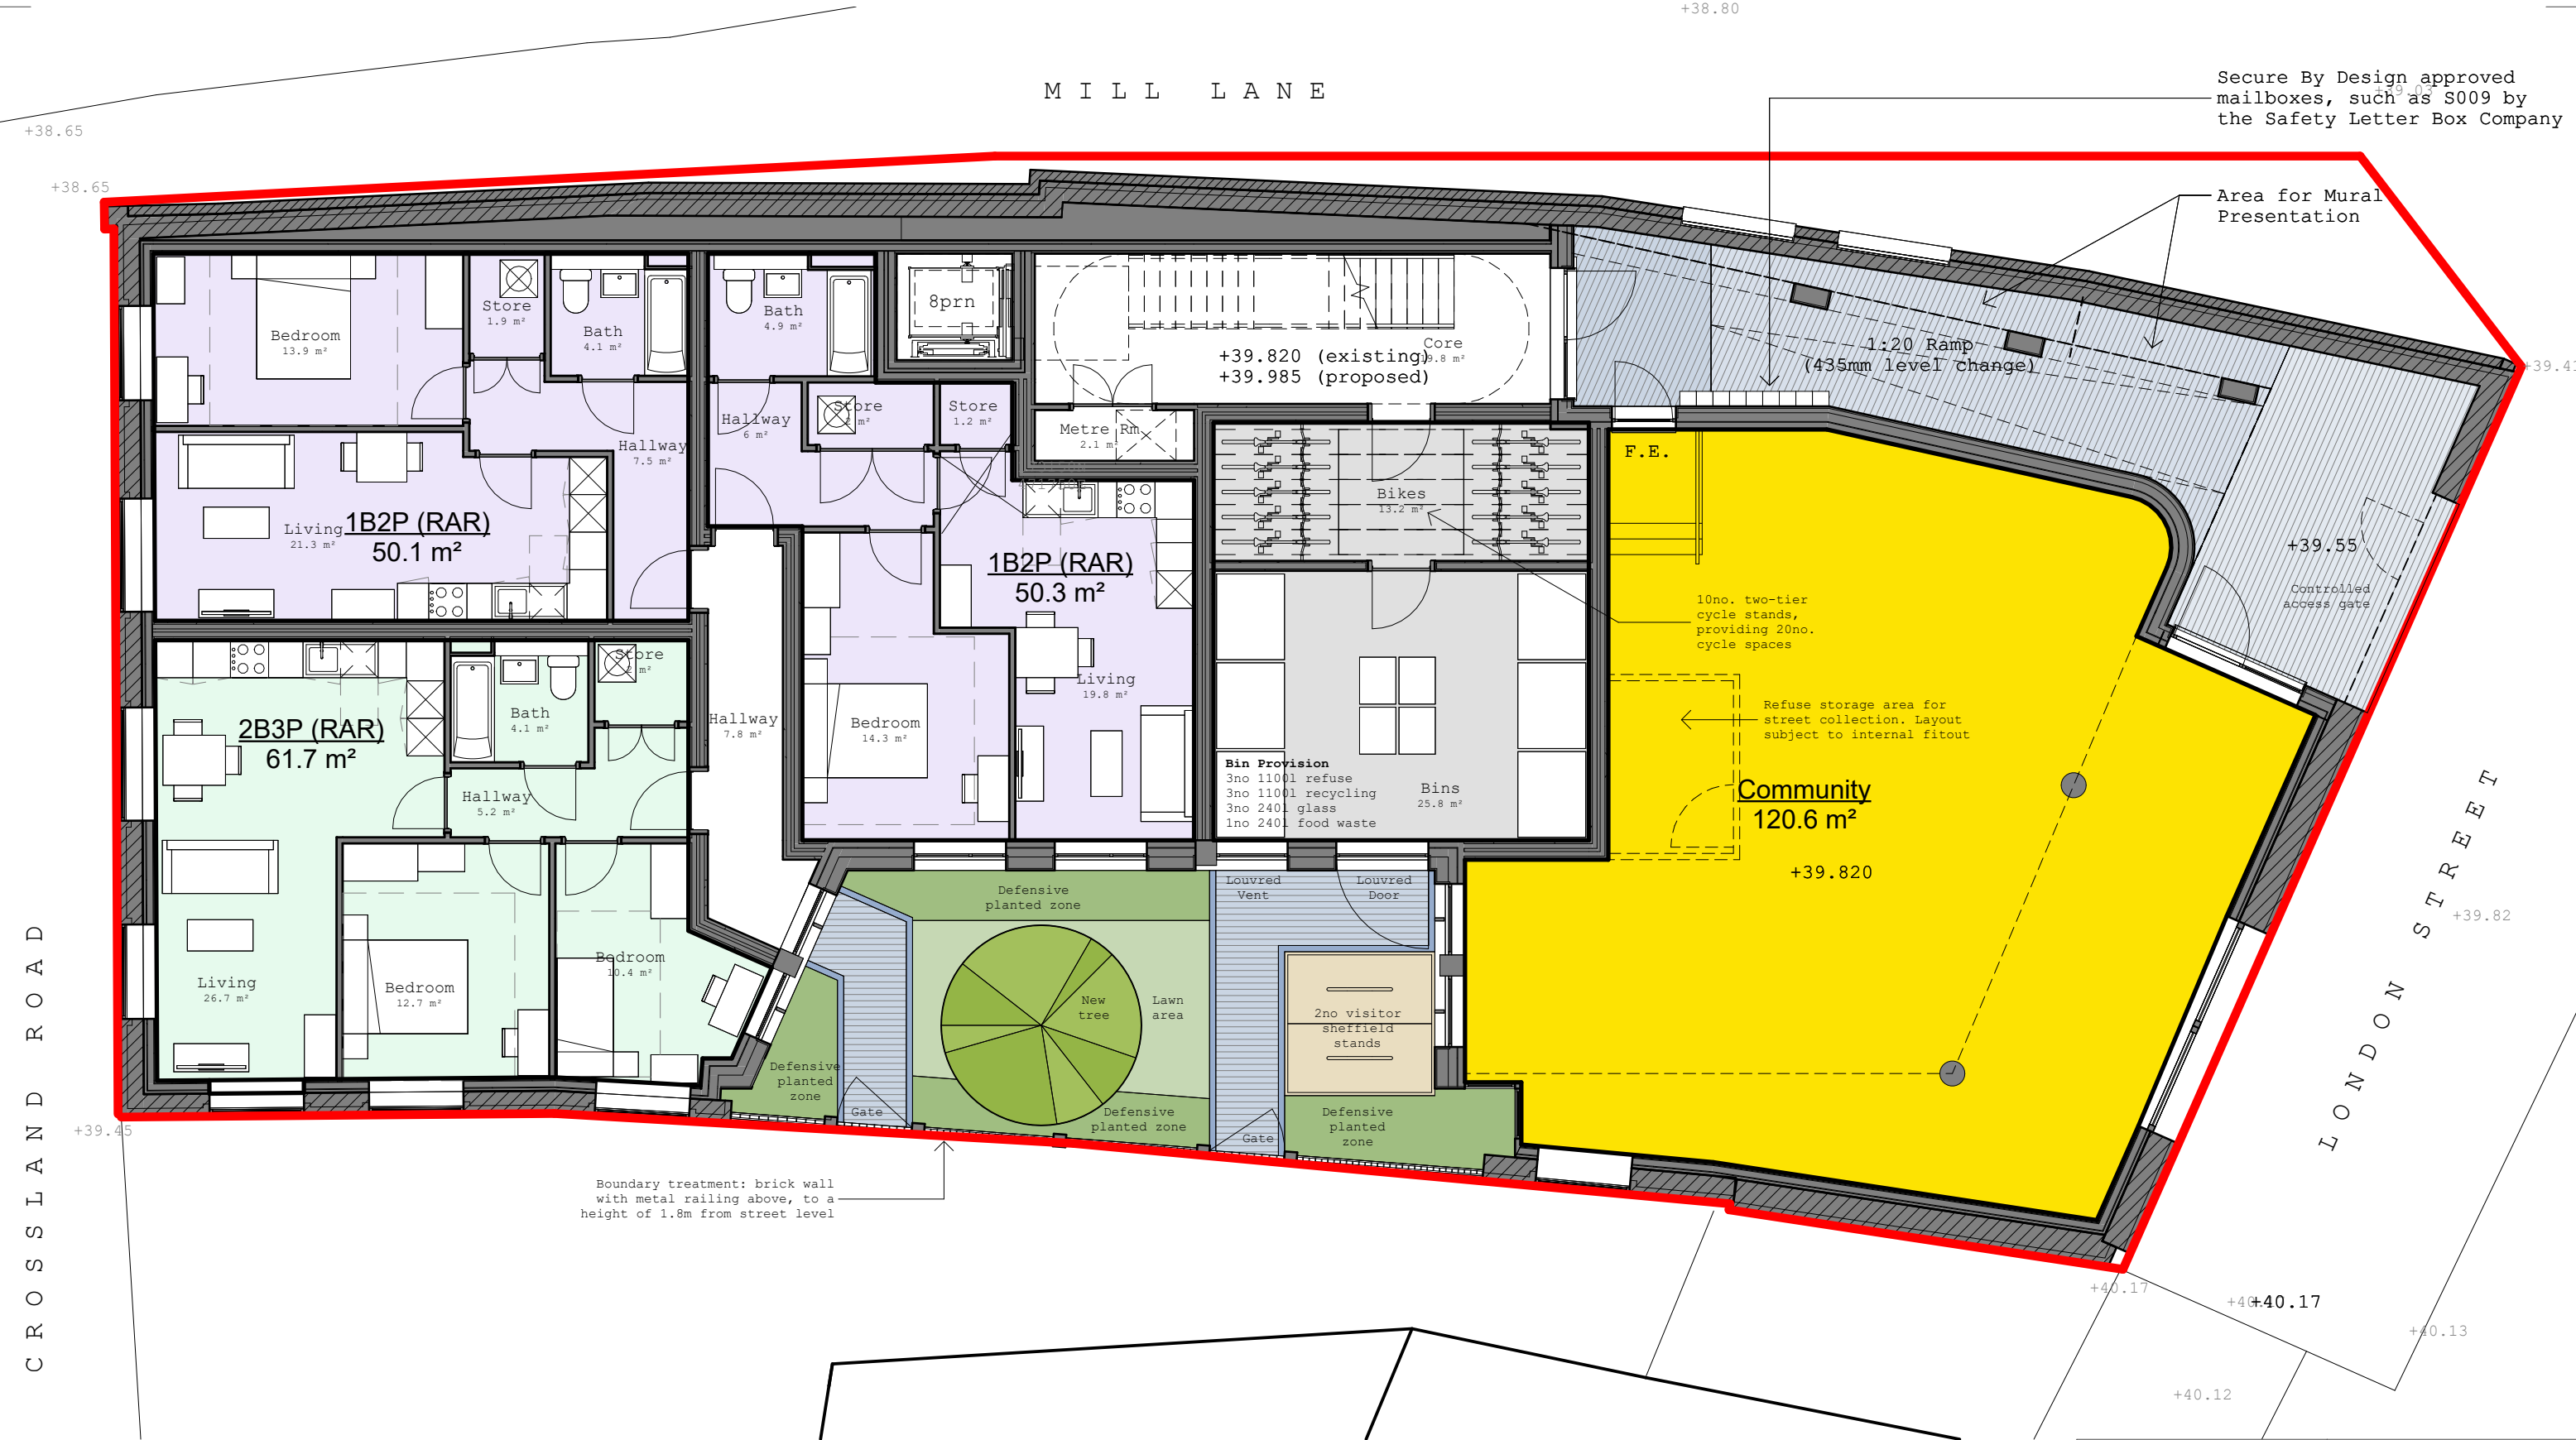


6	Jan '25	Planning Comments
5	Dec '25	Planning Comments
4	Oct '25	Planning Comments
3	Sep '25	Planning Comments

REV DATE	DESCRIPTION

Collaborating with:
Red Line Land, Central Club Ltd

Job: 426 Drawing: 03-10 Revision: 6

Project:
Reading Central Club
London Street, RG1 4SQ

Drawing:
GA Plan - Ground Floor

Date: Jan '26 Status: **Planning**

Drawn By: MC Checked By: EM

Colony Architects Ltd.
The Wine Store, Brewery Court, Theale, Reading, RG7 5AJ
+44 (0)118 380 0328
hello@colonyarchitects.com
colonyarchitects.com

colony

RIBA Chartered Practice