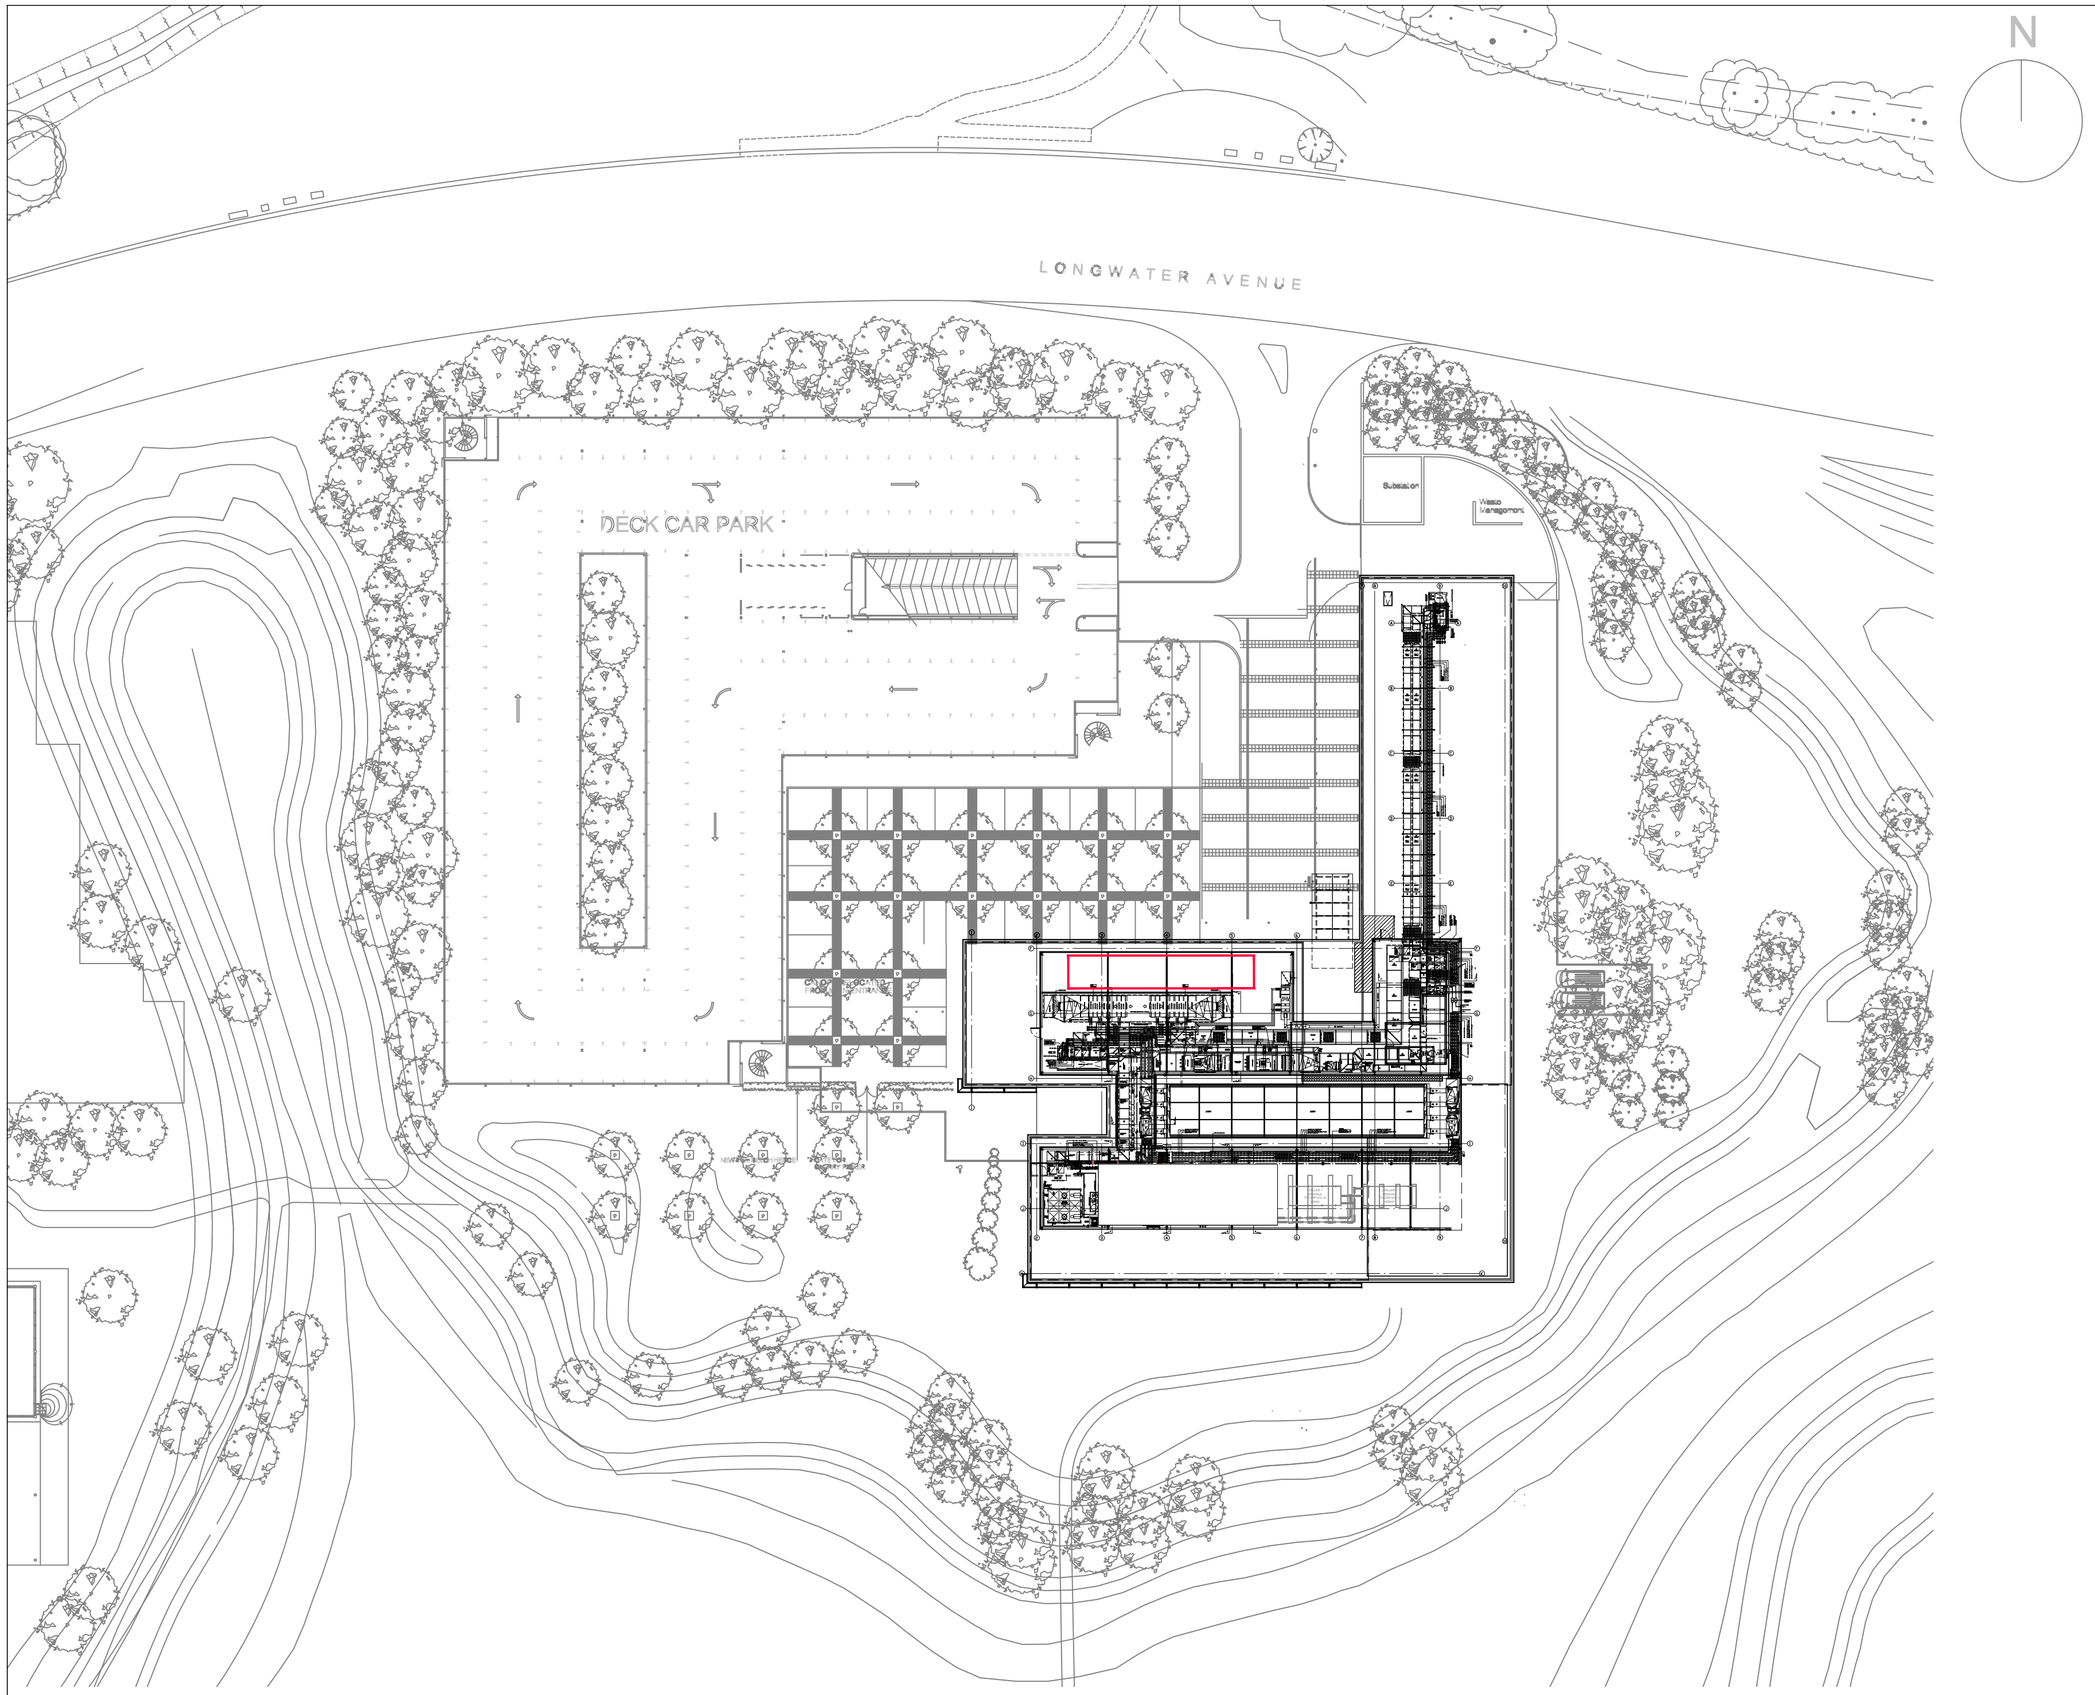

A. THIS DRAWING IS TO BE READ IN CONJUNCTION WITH ALL RELEVANT ARCHITECTS, STRUCTURAL ENGINEERS AND FURNESS GREEN PARTNERSHIP DRAWINGS AND SPECIFICATION.
B. THE CONTRACTOR SHALL BE RESPONSIBLE FOR THE COORDINATION OF ALL WORK WITH ALL OTHER TRADES.
C. ANY INFORMATION SHOWN ON THIS DRAWING RELATING TO FIRE AND LIFE SAFETY SYSTEMS IS INDICATIVE AND TO BE DEVELOPED AS PART OF THE RELEVANT SPECIALIST CONTRACTORS DETAIL DESIGN.

GENERAL NOTES

Rev	Description	Date
03		JAN. '26
02	AMENDED TO SUIT PLANNING CONSULTANTS COMMENTS	JAN. '26
01	FURTHER PLANNING UPDATES	DEC. '25
00	ISSUED FOR PLANNING	DEC. '25

Issue Status

PLANNING

Client

MAPLETREE (UK) MANAGEMENT LTD

FURNESS GREEN PARTNERSHIP
BUILDING SERVICES & ENVIRONMENTAL ENGINEERING CONSULTANTS
71 LEONARD STREET (FIRST FLOOR), LONDON, EC2A 4QS
020 3589 3898 www.furnessgreen.com info@furnessgreen.com

Project

100 LONG WATER AVENUE
GREEN PARK - DECARBONISATION

Title

EXISTING SITE PLAN

Drawn	Checked	Date	Scale
K.C.	G.B.	DEC. '25	1:500@A2

Job No	Drg No	Rev
1136	50-SA-200	03