A. THIS DRAWING IS TO BE READ IN CONJUNCTION WITH ALL RELEVANT ARCHITECTS, STRUCTURAL ENGINEERS AND FURNESS GREEN PARTNERSHIP DRAWINGS AND SPECIFICATION.
B. THE CONTRACTOR SHALL BE RESPONSIBLE FOR THE COORDINATION OF ALL WORK WITH ALL OTHER TRADES.
C. ANY INFORMATION SHOWN ON THIS DRAWING RELATING TO FIRE AND LIFE SAFETY SYSTEMS IS INDICATIVE AND TO BE DEVELOPED AS PART OF THE RELEVANT SPECIALIST CONTRACTORS DETAIL DESIGN.

GENERAL NOTES

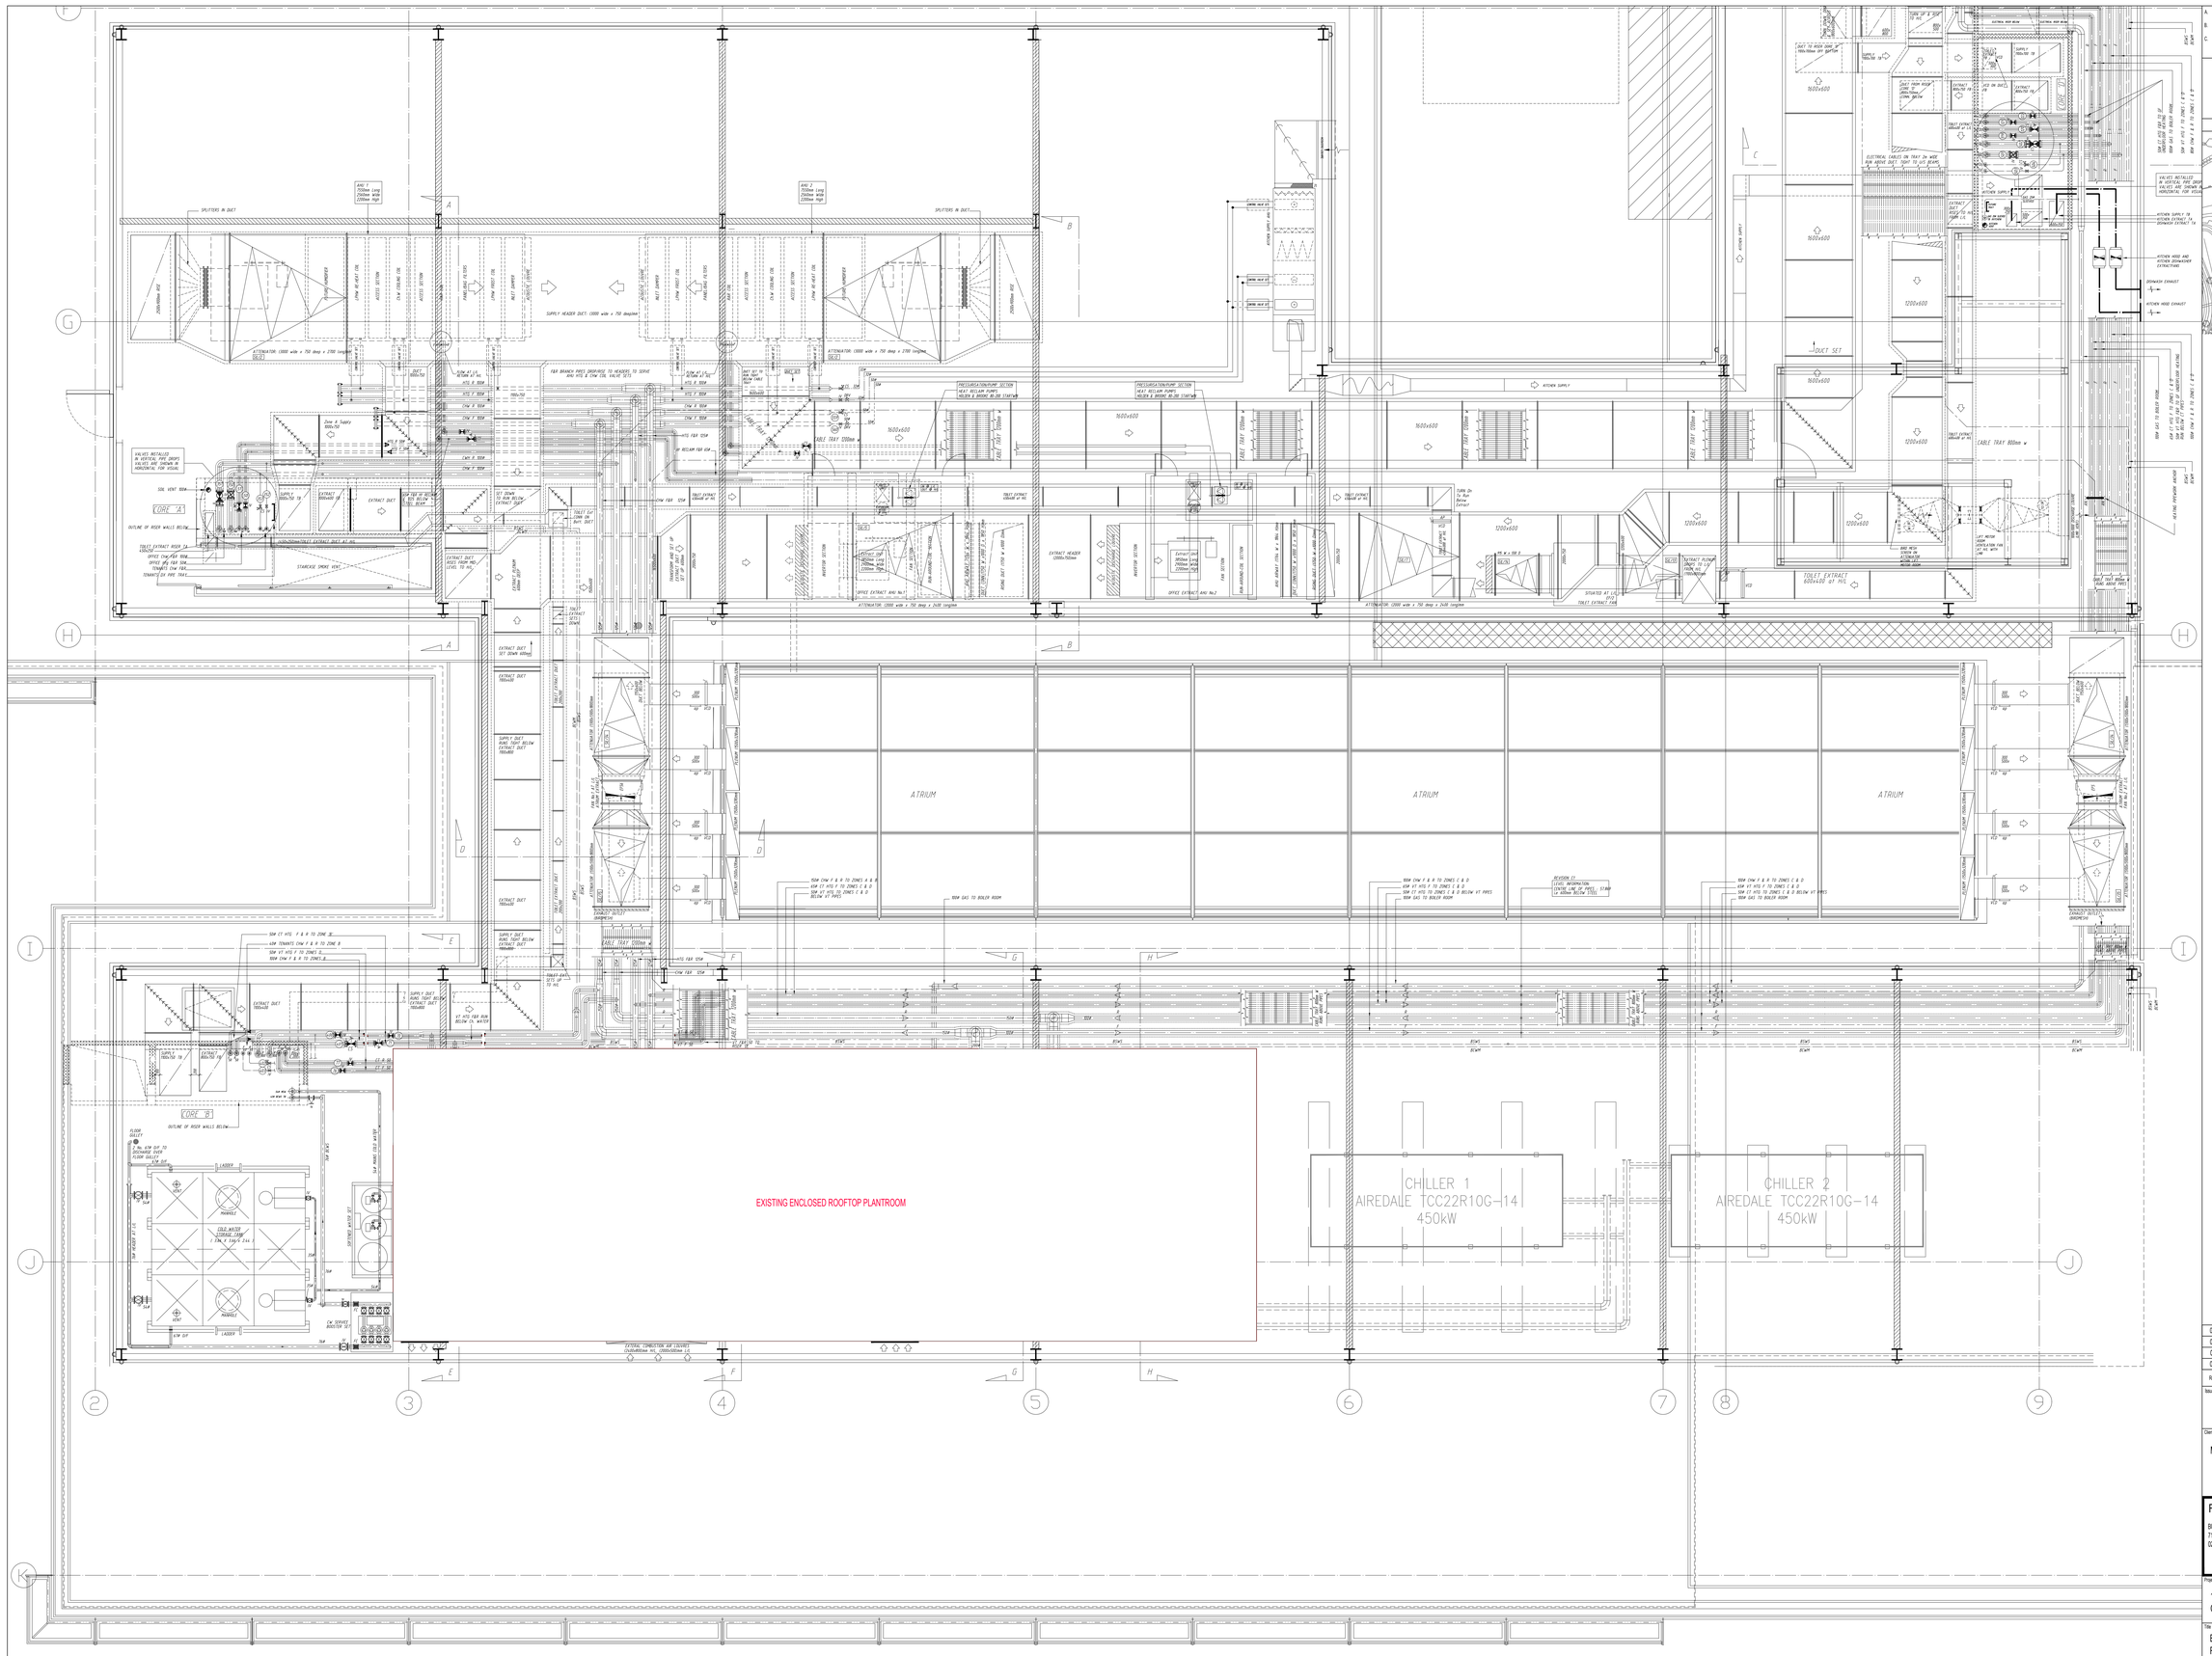

Rev	Description	Date
03	AMENDED TO SUIT PLANNING CONSULTANTS COMMENTS	JAN. '26
02	FURTHER PLANNING UPDATES	DEC. '25
01	ISSUED FOR PLANNING	DEC. '25
00	ISSUED FOR INFORMATION	OCT. '25

Issue Status:

PLANNING

Client:

MAPLETREE (UK) MANAGEMENT LTD

FURNESS GREEN PARTNERSHIP
BUILDING SERVICES & ENVIRONMENTAL ENGINEERING CONSULTANTS
71 LEONARD STREET (FIRST FLOOR), LONDON, EC2A 4QS
020 3589 3898 www.furnessgreen.com info@furnessgreen.com

Project:

100 LONG WATER AVENUE
GREEN PARK - DECARBONISATION

Title:

EXISTING MECHANICAL SERVICES LAYOUT
ROOF LEVEL

Drawn	Checked	Date	Scale
K.C.	G.B.	OCT. '25	1:50@A0

Job No	Org No	Rev
1136	50-RF-200	03