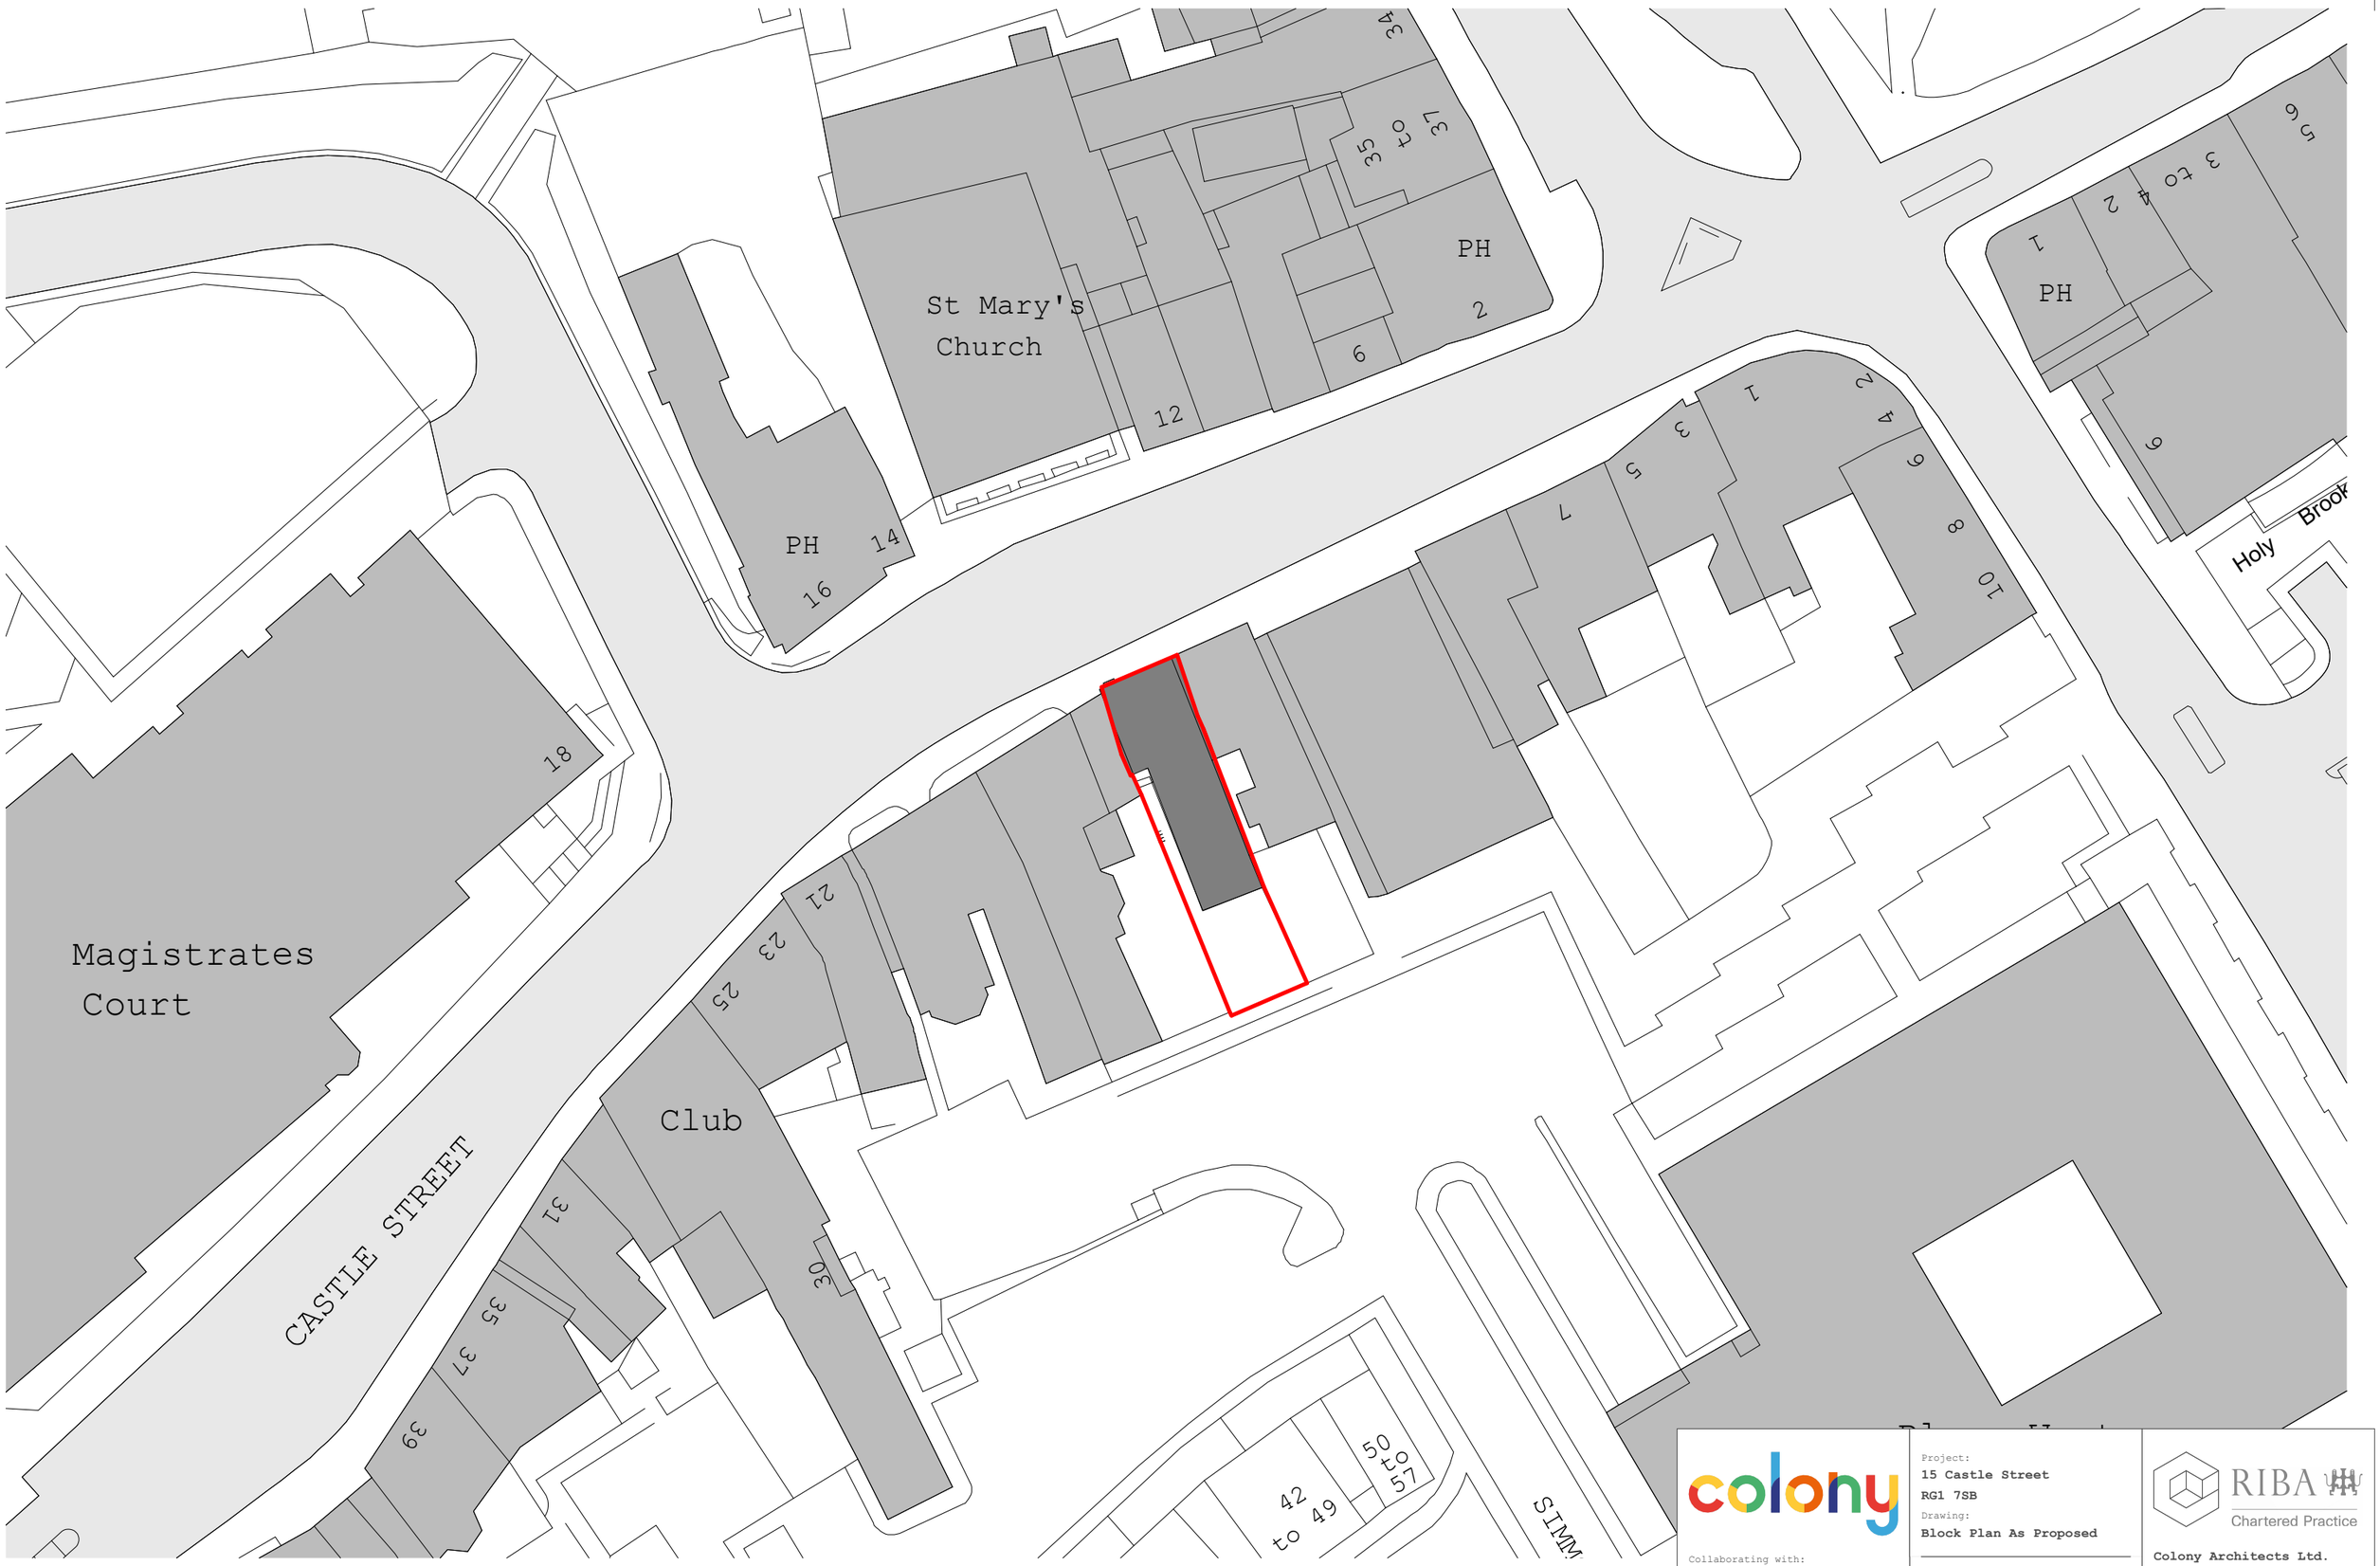

1 : 500 | 10m | 20m | 30m | 40m | 50m | 1:500

N

colony

Collaborating with:
Arthur op den Brouw

Job: 1025
Drawing: 02-11
Revision:

Project:
15 Castle Street
RG1 7SB

Drawing:
Block Plan As Proposed

Date: JAN 2026
Status: Draft
Drawn By: JL
Checked By: SH

RIBA Chartered Practice

Colony Architects Ltd.
The Wine Store, Brewery Court,Theale, Reading, RG7 5AJ
+44 (0)118 380 0328
hello@colonyarchitects.com
colonyarchitects.com