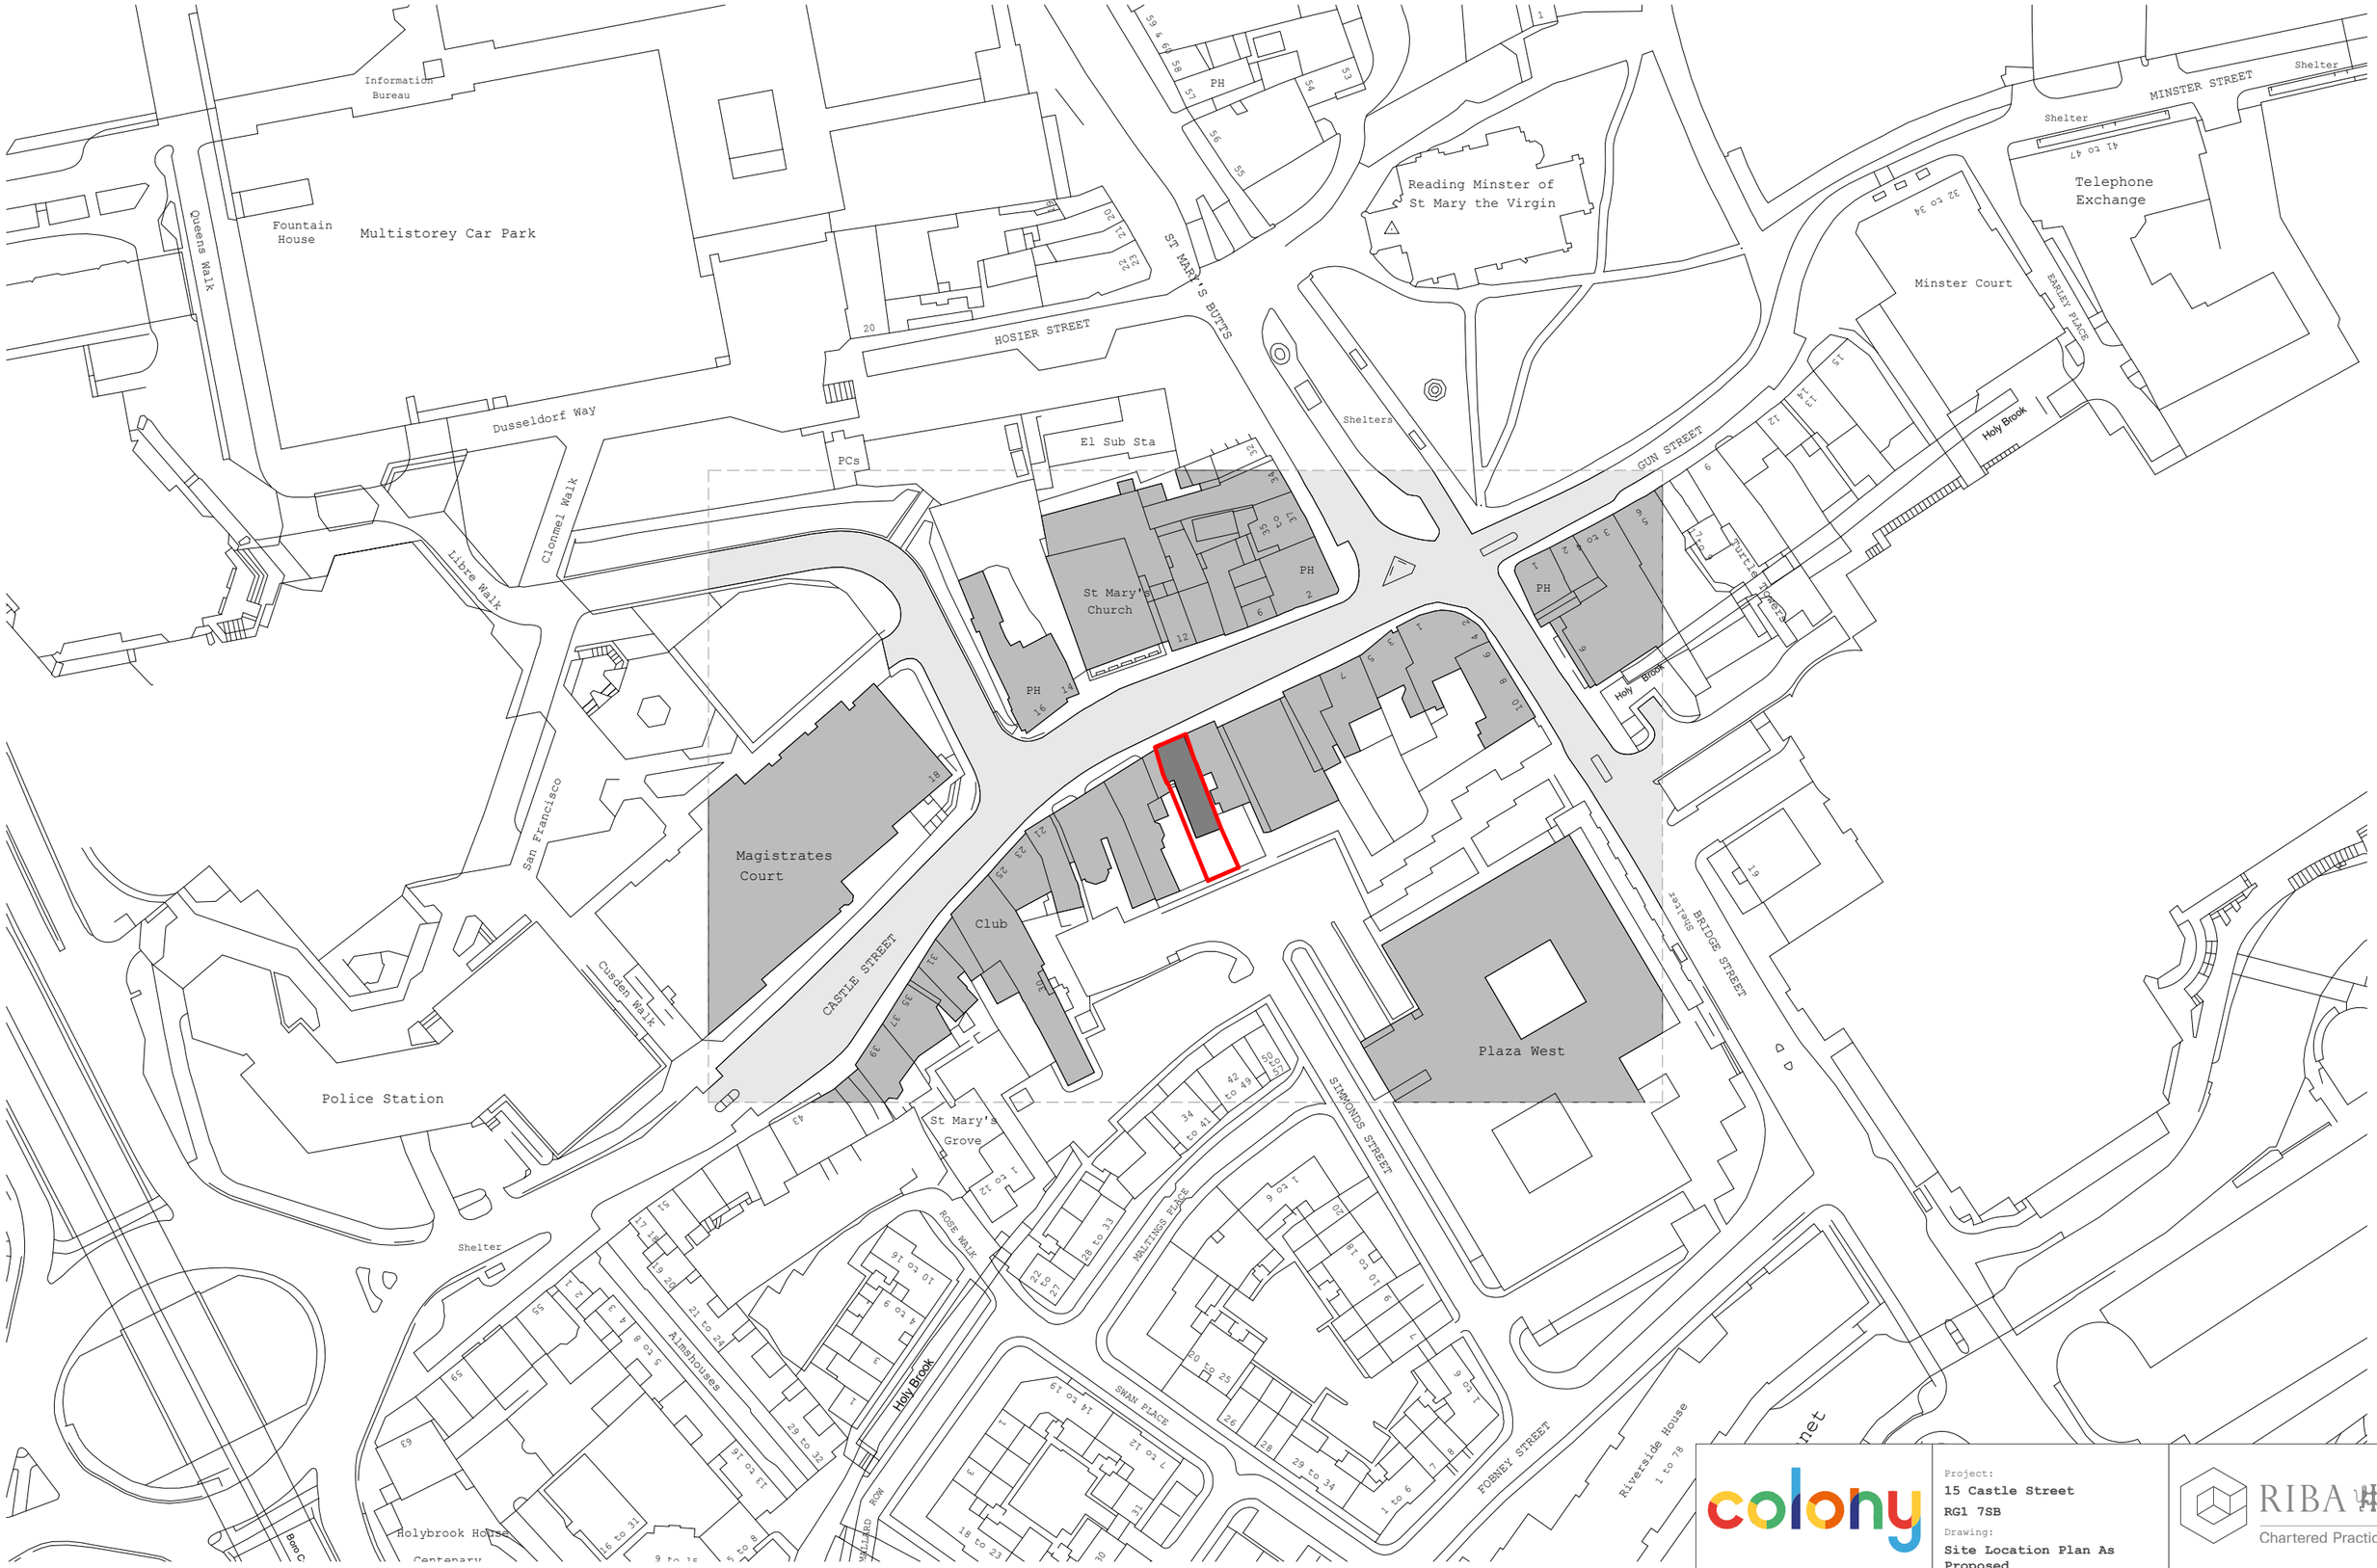

Ordnance Survey (c) Crown Copyright 2024. All rights reserved. Licence number 100022432

N

1 : 1250	25m	50m	75m	100m	125m	1:1250

colony

Collaborating with:
Arthur op den Brouw

Job: **1025** Drawing: **02-10** Revision:

Project:
15 Castle Street
RG1 7SB

Drawing:
Site Location Plan As Proposed

Date: **JAN 2026** Status: **Draft**

Drawn By: **JL** Checked By: **SH**

RIBA Chartered Practice

Colony Architects Ltd.
The Wine Store, Brewery Court,Theale, Reading, RG7 5AJ
+44 (0)118 380 0328
hello@colonyarchitects.com
colonyarchitects.com