


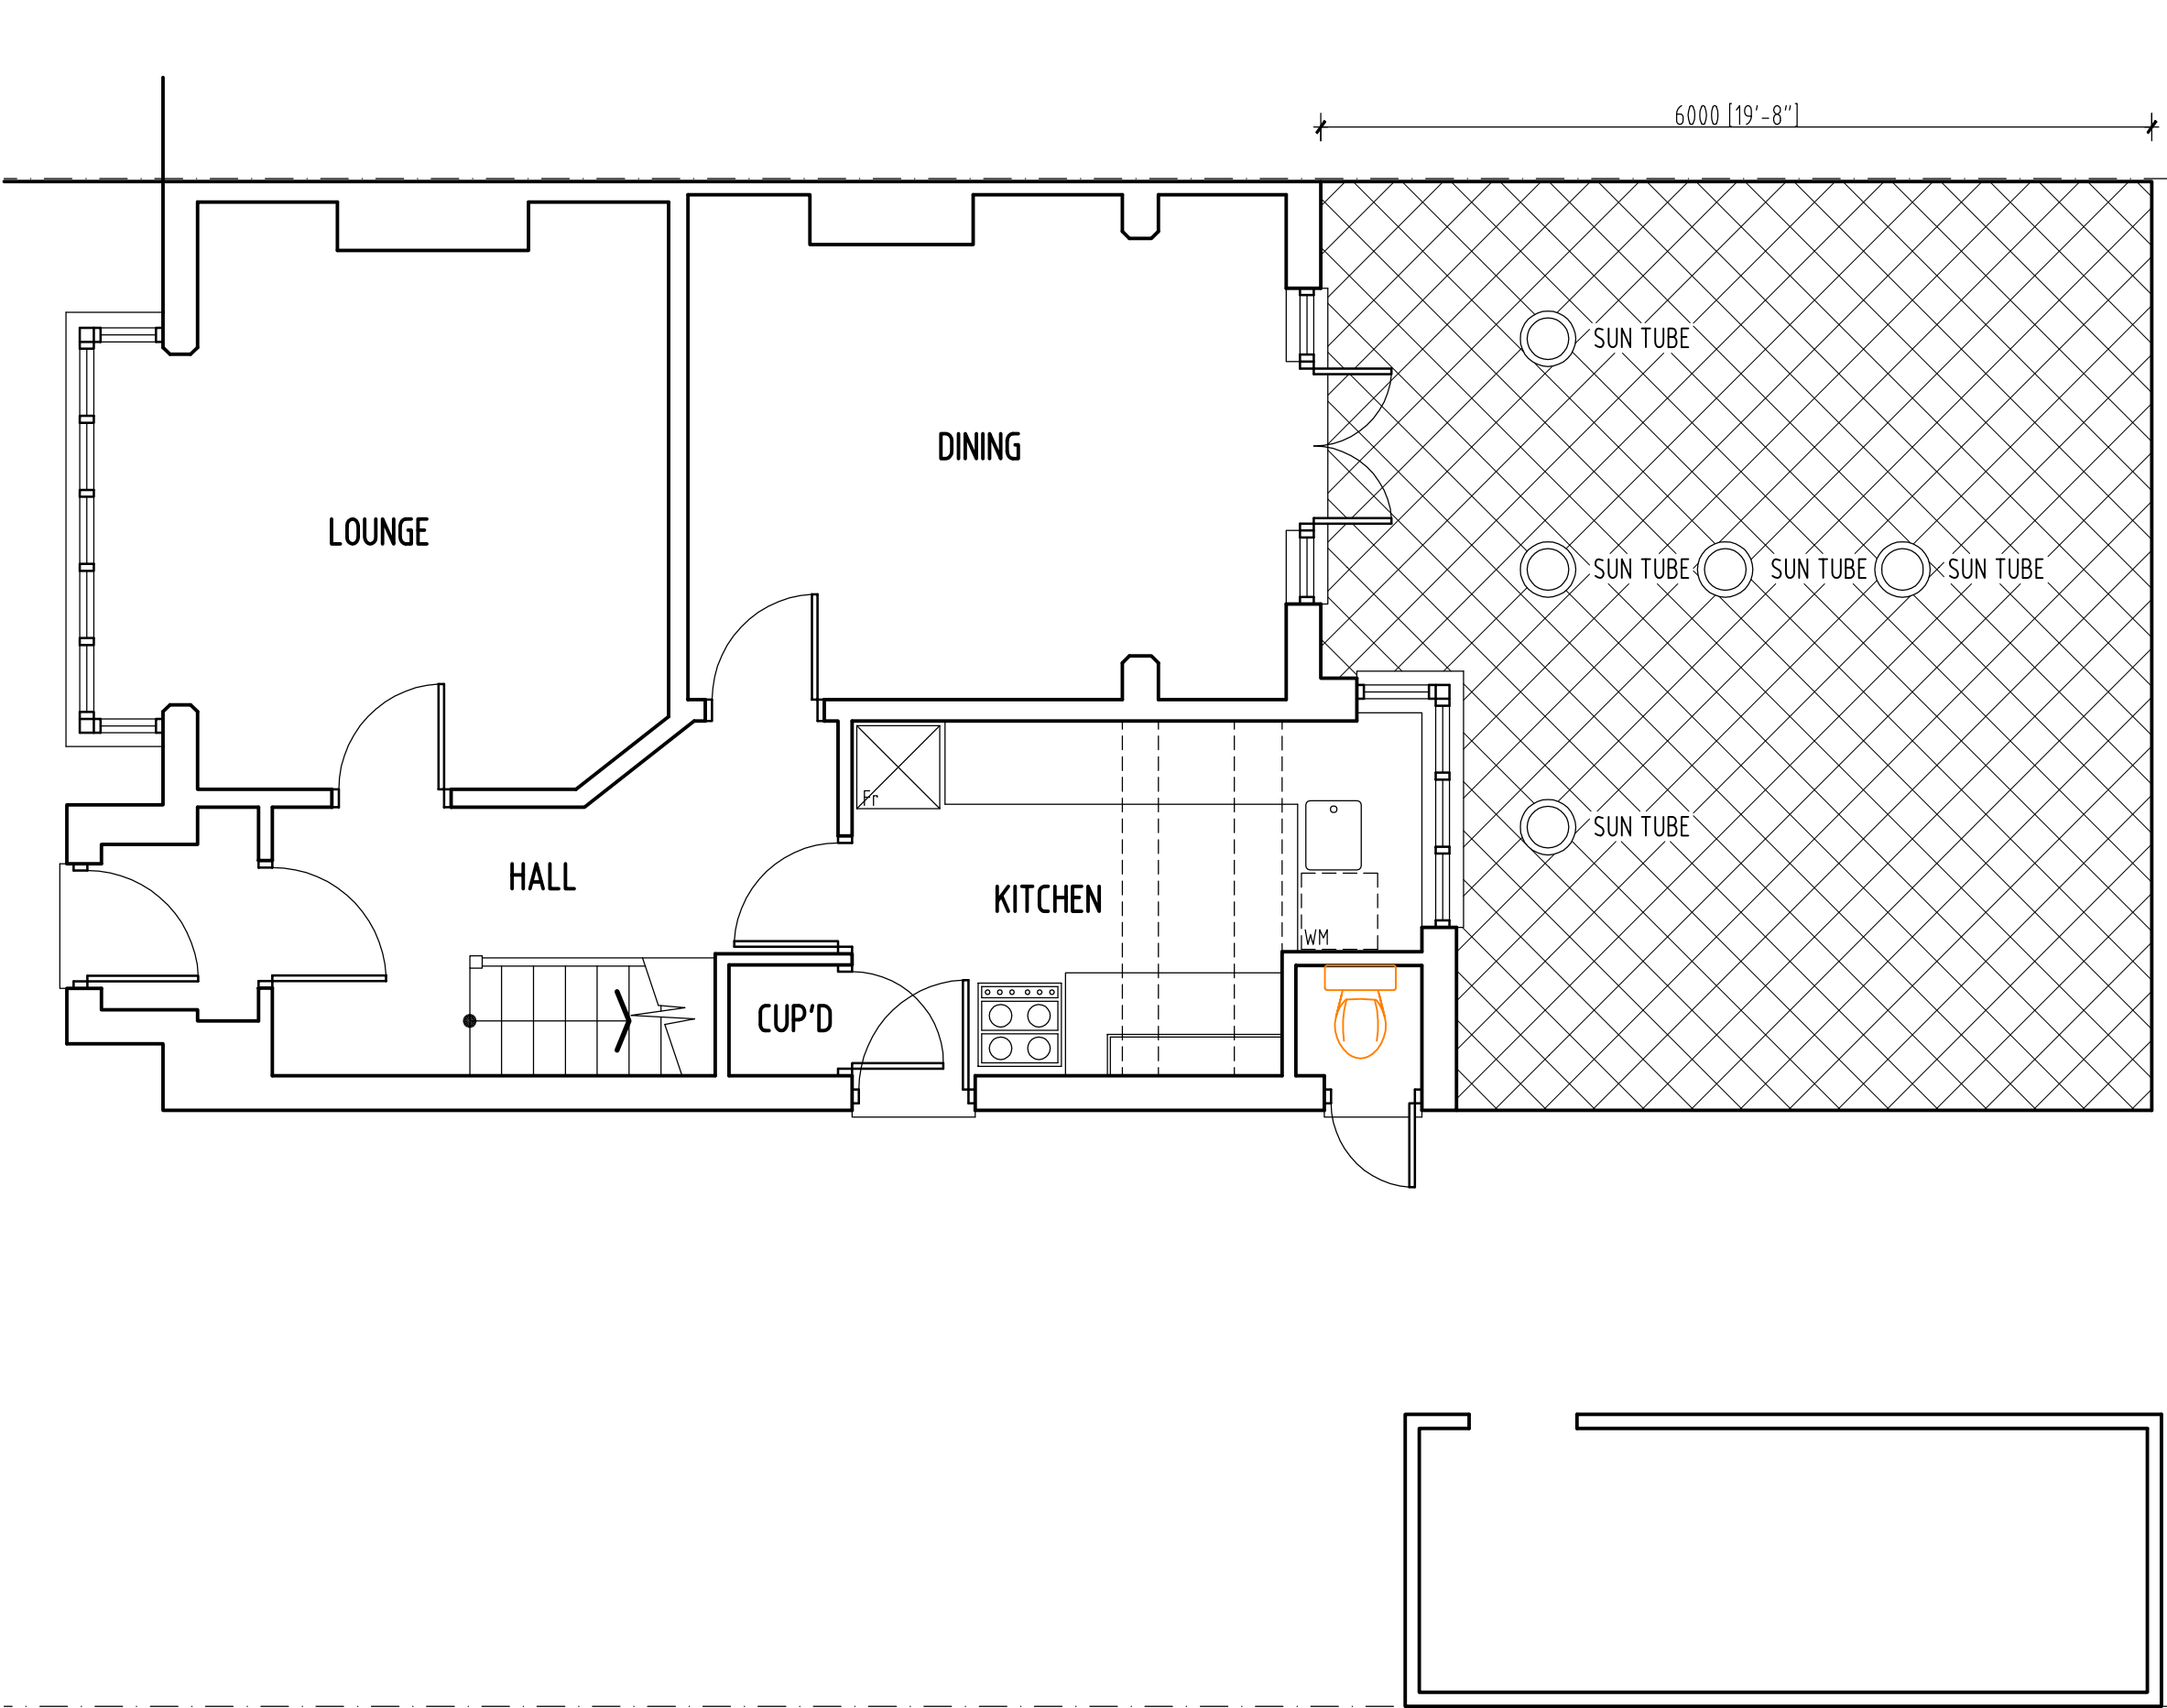

NOTE
ALL MATERIALS INTENDED TO BE USED ON
NEW EXTENSION ARE TO MATCH EXISTING.
THIS DRAWING HAS BEEN PREPARED WITHOUT
THE BENEFIT OF AN ACCURATE SITE SURVEY

REV.C. DRAWING FINALIZED FOR PLANNING RESUBMISSION 25/01/2026	
REV.B. REVISED FOLLOWING RECEIPT OF EMAIL FROM CLIENT 20th JANUARY 2026 21/01/2026	
REV.A. REVISED FOLLOWING RECEIPT OF EMAIL FROM CLIENT 18th JANUARY 2026 19/01/2026	
	
RICHARD FENN DESIGNS 11 HARRIER CLOSE, WOODLEY, READING, BERKSHIRE. RG5 4PE. Telephone READING (0118) 9691684 E-Mail : architect@ntlworld.com	
PROPOSED SINGLE STOREY REAR EXTENSION TO 224 HENLEY ROAD, CAVERSHAM, READING for MR AND MRS S.LAMBERT	
PROPOSED LAYOUT	
DATE NOVEMBER 24th 2025	SCALE 1 : 50
DRAWING No. SL12	REVISION C

