© Copyright

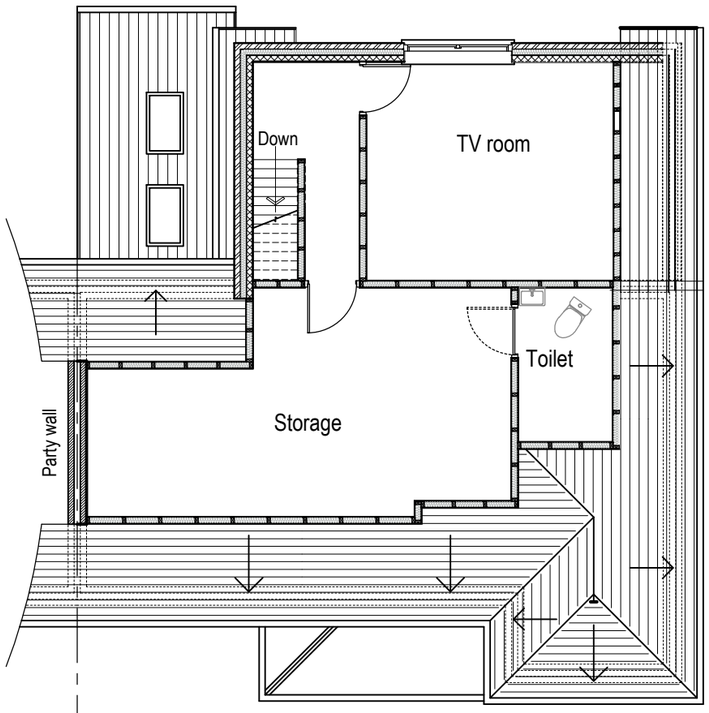

PROPOSED SECOND FLOOR PLAN (same as approved)

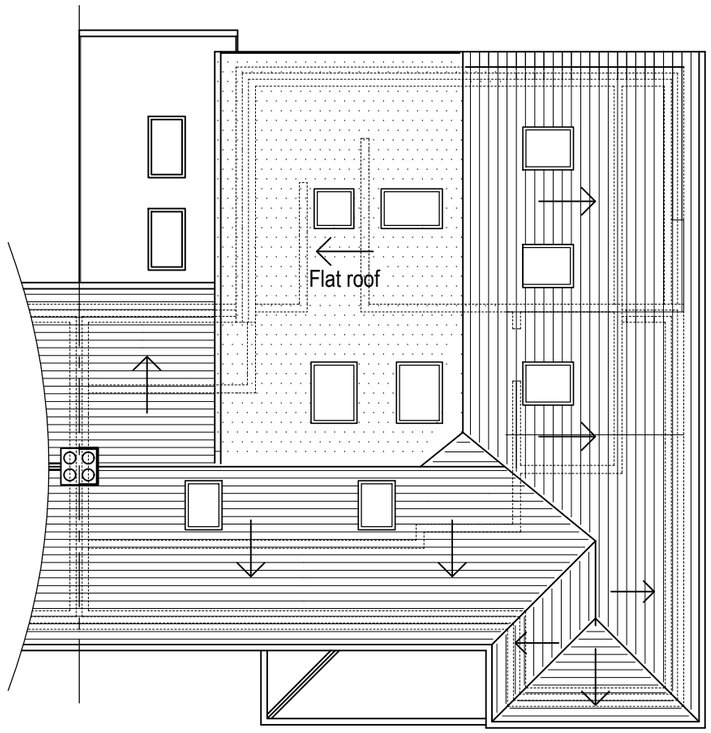

PROPOSED ROOF PLAN

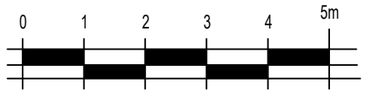

Scale: 1:100, Paper size: A3

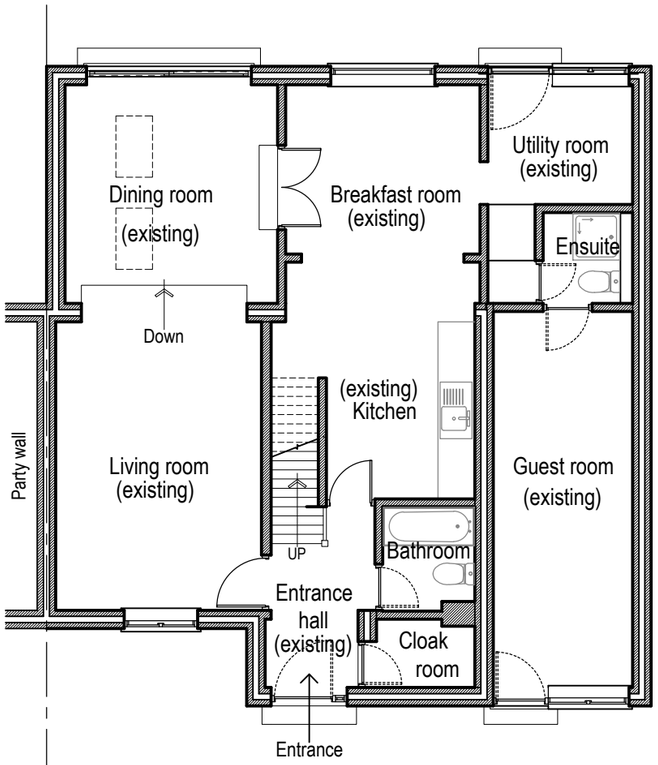

PROPOSED GROUND FLOOR PLAN (same as approved)

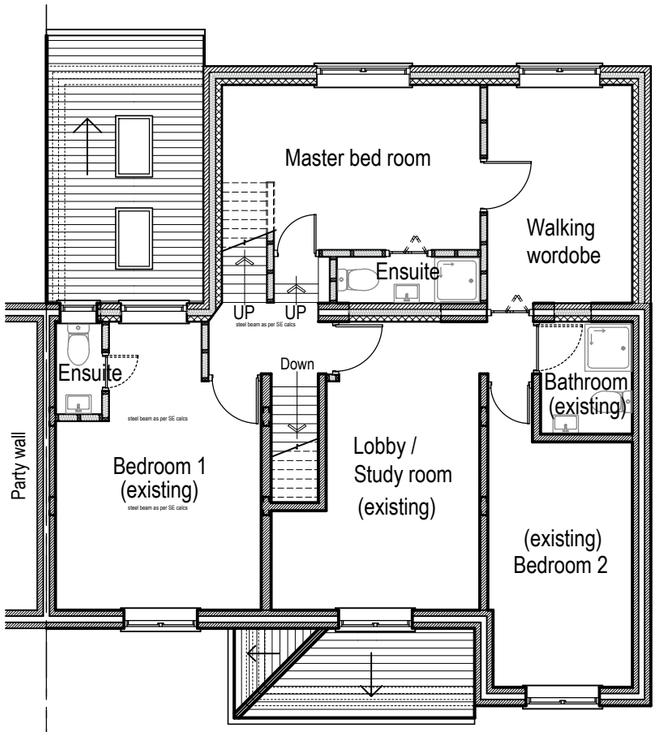

PROPOSED FIRST FLOOR PLAN (same as approved)

Rev	Date	Description	By	Checked

JAGO ASSOCIATES
PLANNING CONSULTANTS, STRUCTURAL ENGINEERS AND BUILDING SURVEYORS
120 Kingspark Business Centre, 152-178 Kingston Road
New Malden, Surrey KT3 3ST
Tel: 020 8241 1879 Email: mail@jagoassociates.co.uk

Project
10 ANGLEFIELD ROAD, READING
Proposed Loft Conversion

Drawing Title
PROPOSED PLANS

Drawing Date	Scale	Paper size	Status
Feb. 2025	1:100	A3	Planning
Project No.	**Drawing No.**	**Revision**	**Revision Date**
2259	RG45HP-001	A	