



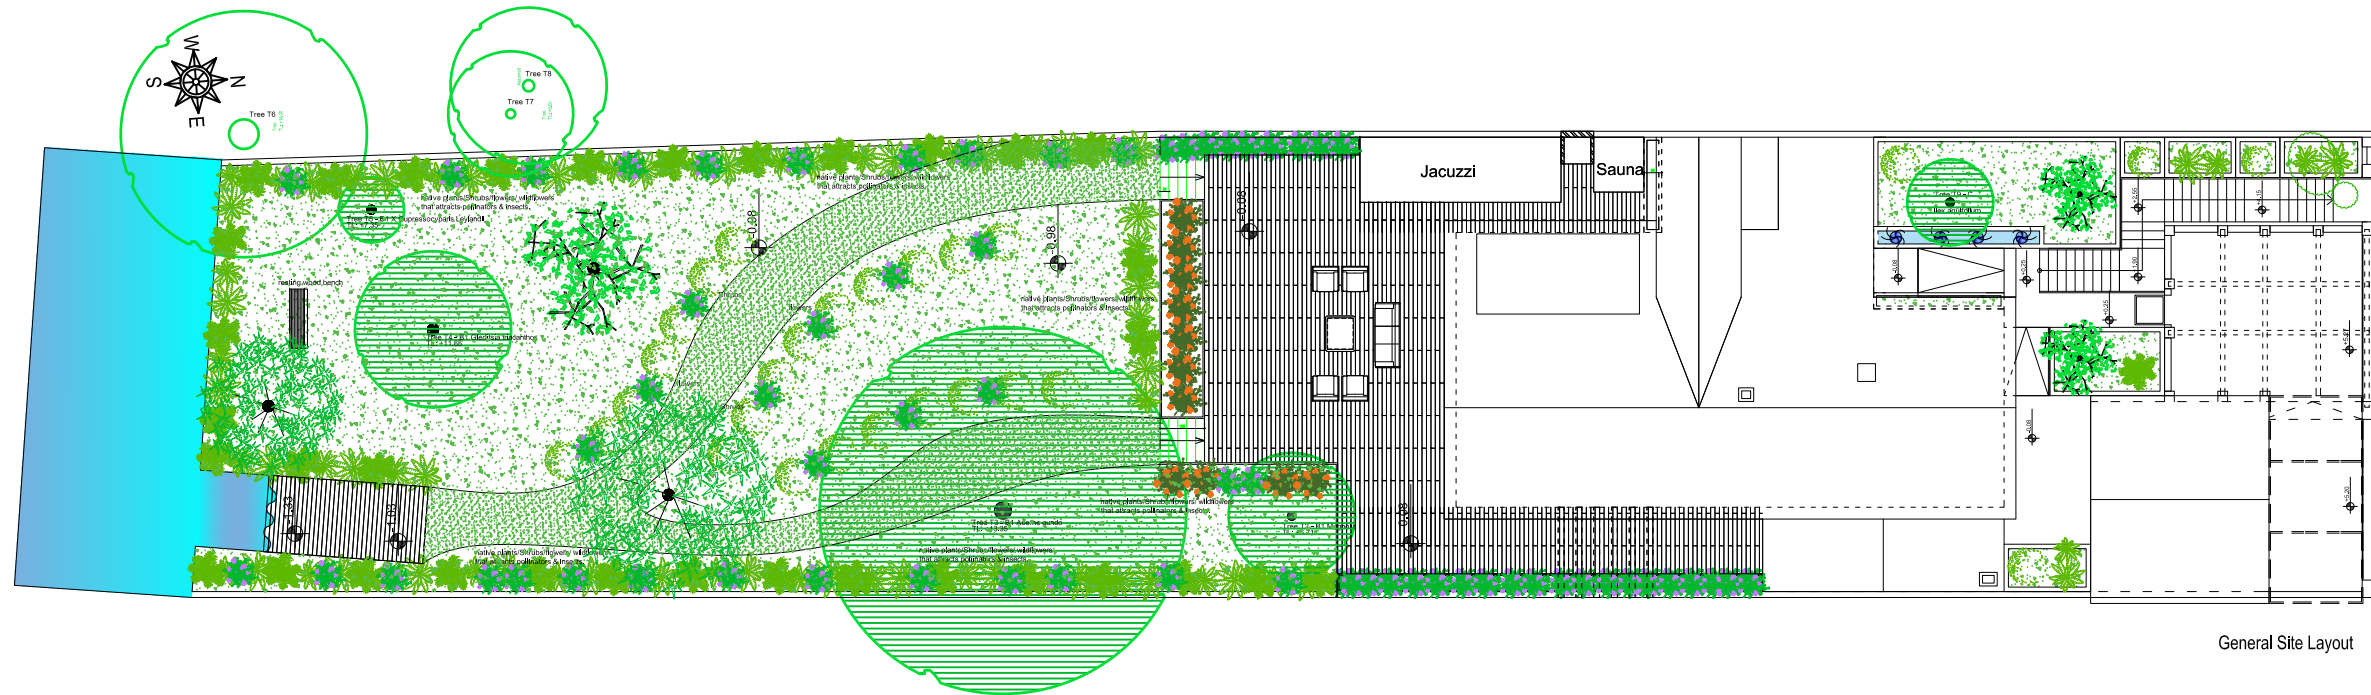

General Site Layout

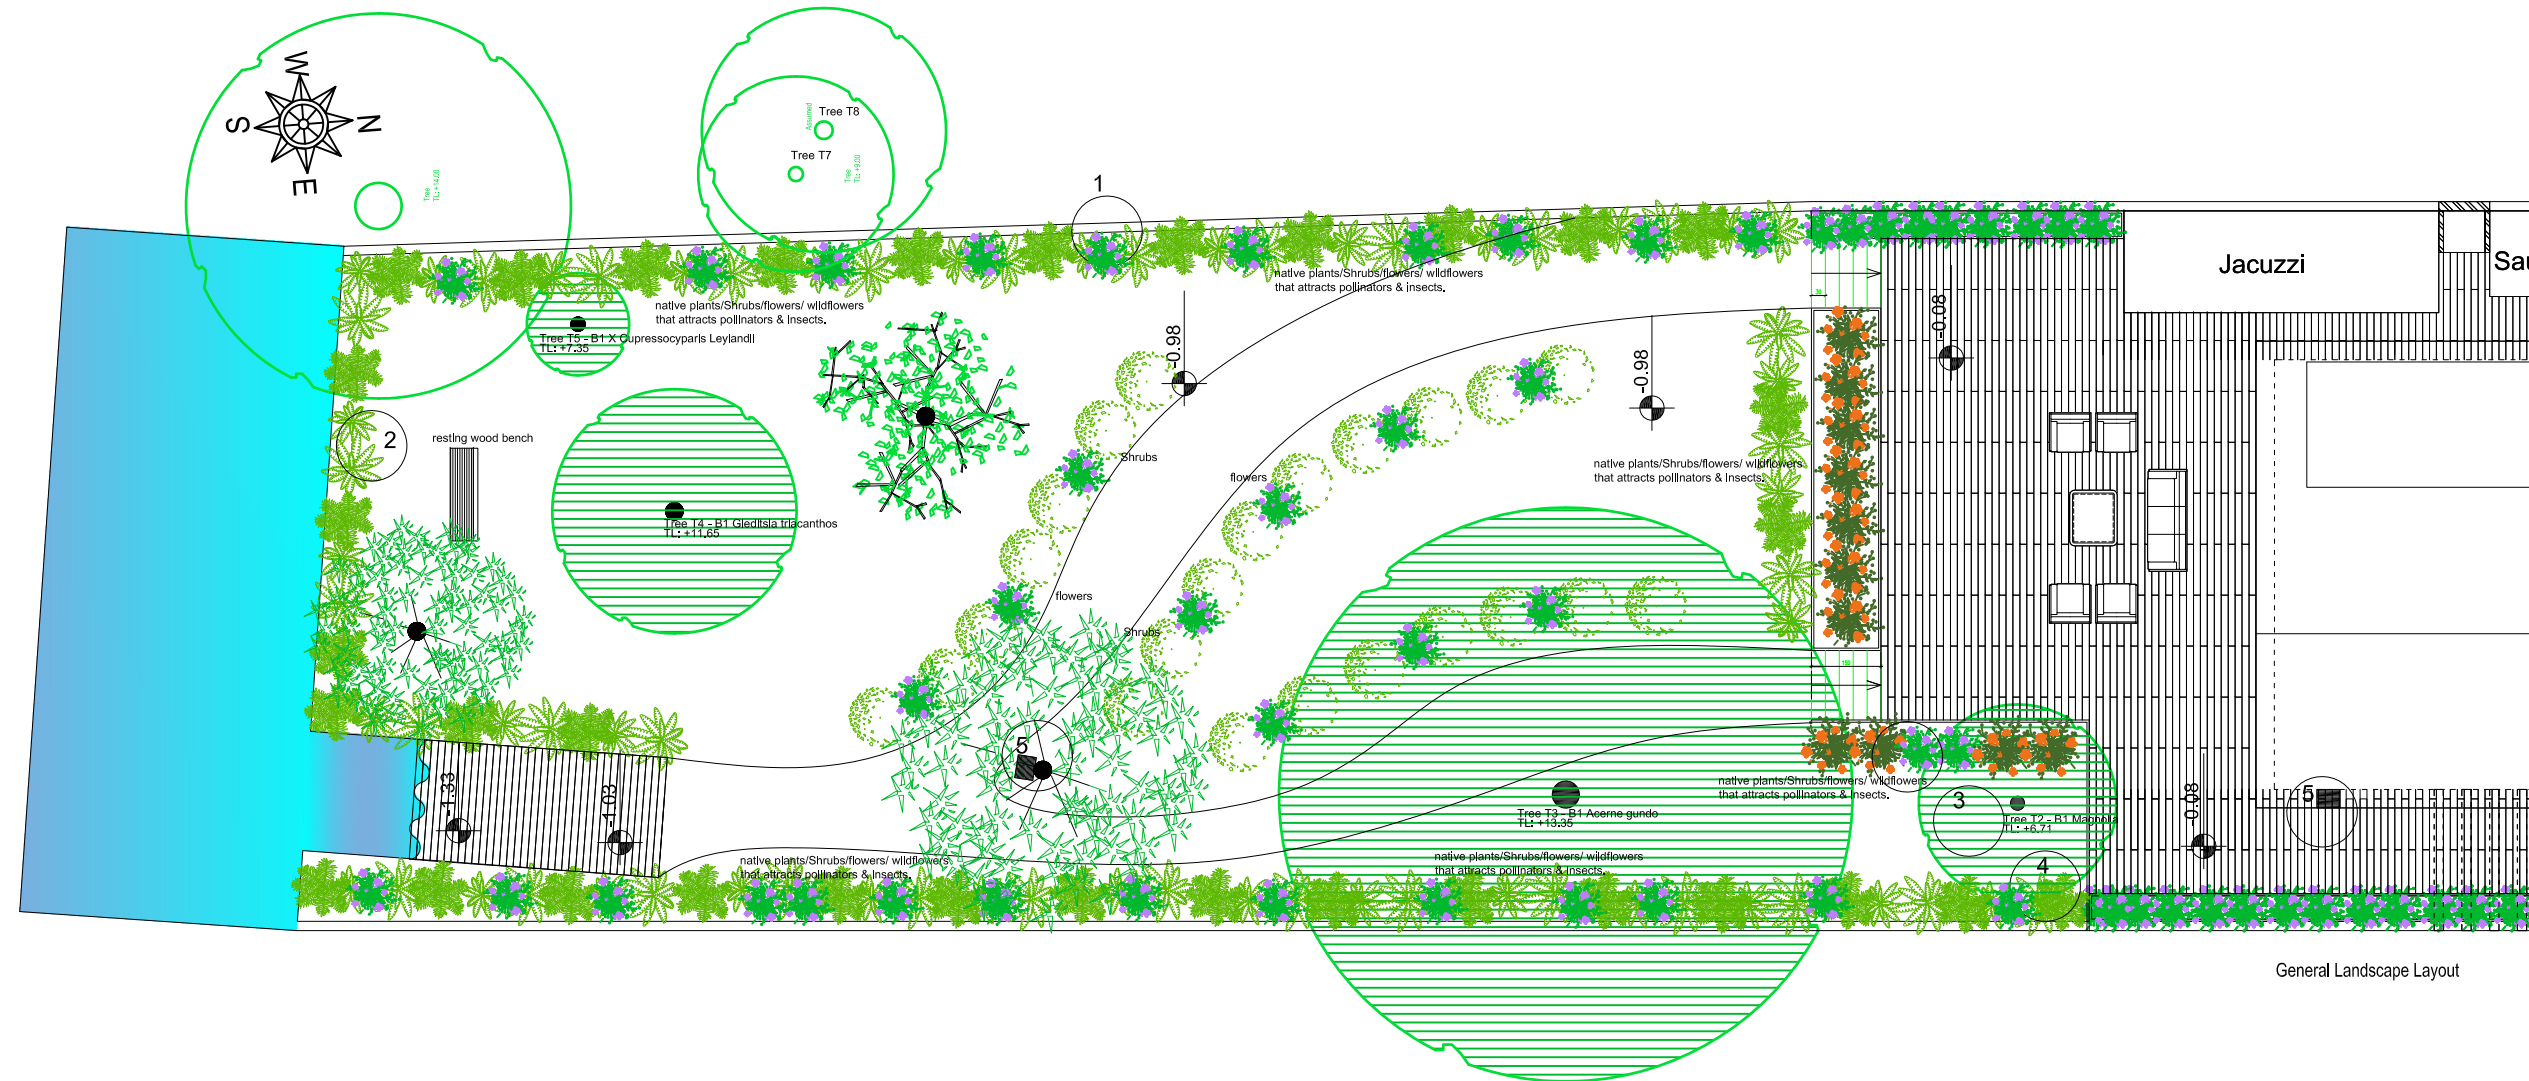

General Landscape Layout

Client:
Maha Alkos

Project:
PRIVATE VILLA - Reading RG 47TQ

Area:
London - Spring Wood ,
The Wavem, Caversham

Lebanon - Jounieh
Jounieh Highway - Kallassy Bldg - RDC
Tel +961 9 916 303
rggrouplb@gmail.com

U.A.E - Dubai
Retro Gama Concept Interior Design LLC
Business Bay Tamani Arts Tower - 8th floor
mob +971 50 654 48 42 rgconcept@gmail.com

Syria - Damascus
Al Mazzeah Eastern Villas - Al Farabi street
tel +963 11 6133413
rggroupsyria@gmail.com

www.rggrp.me


Remarks :

Drawing title:
General Landscape Layout


Revision:

Scale: NTS

Sheet no: 1

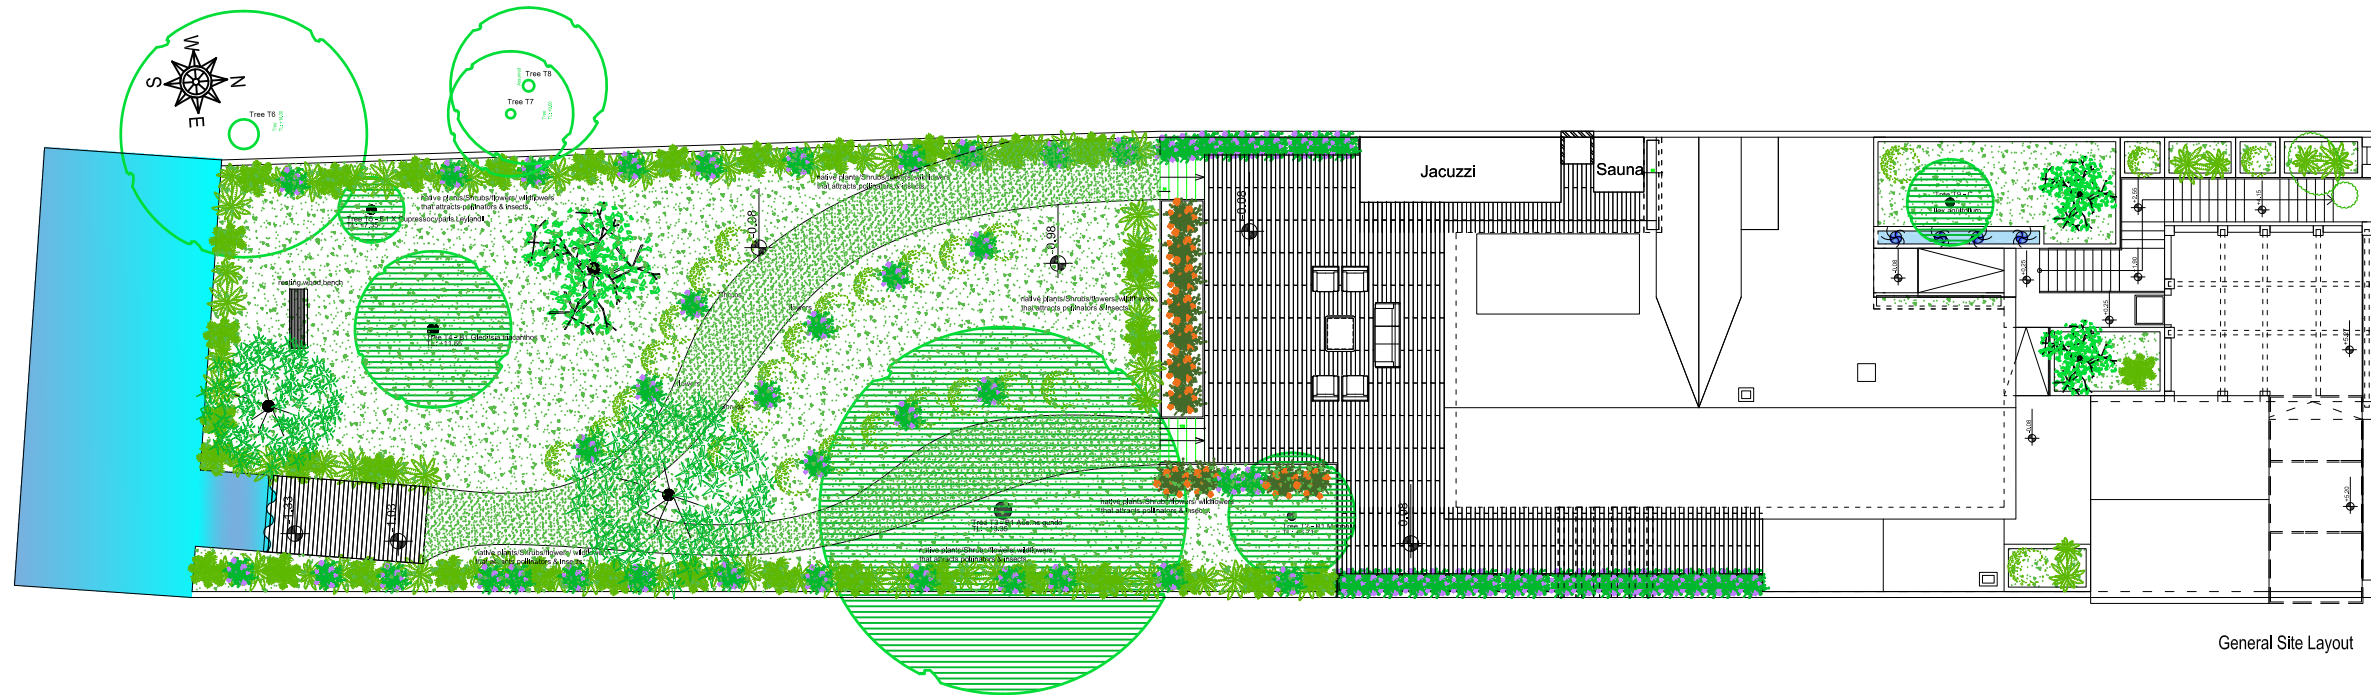

General Site Layout

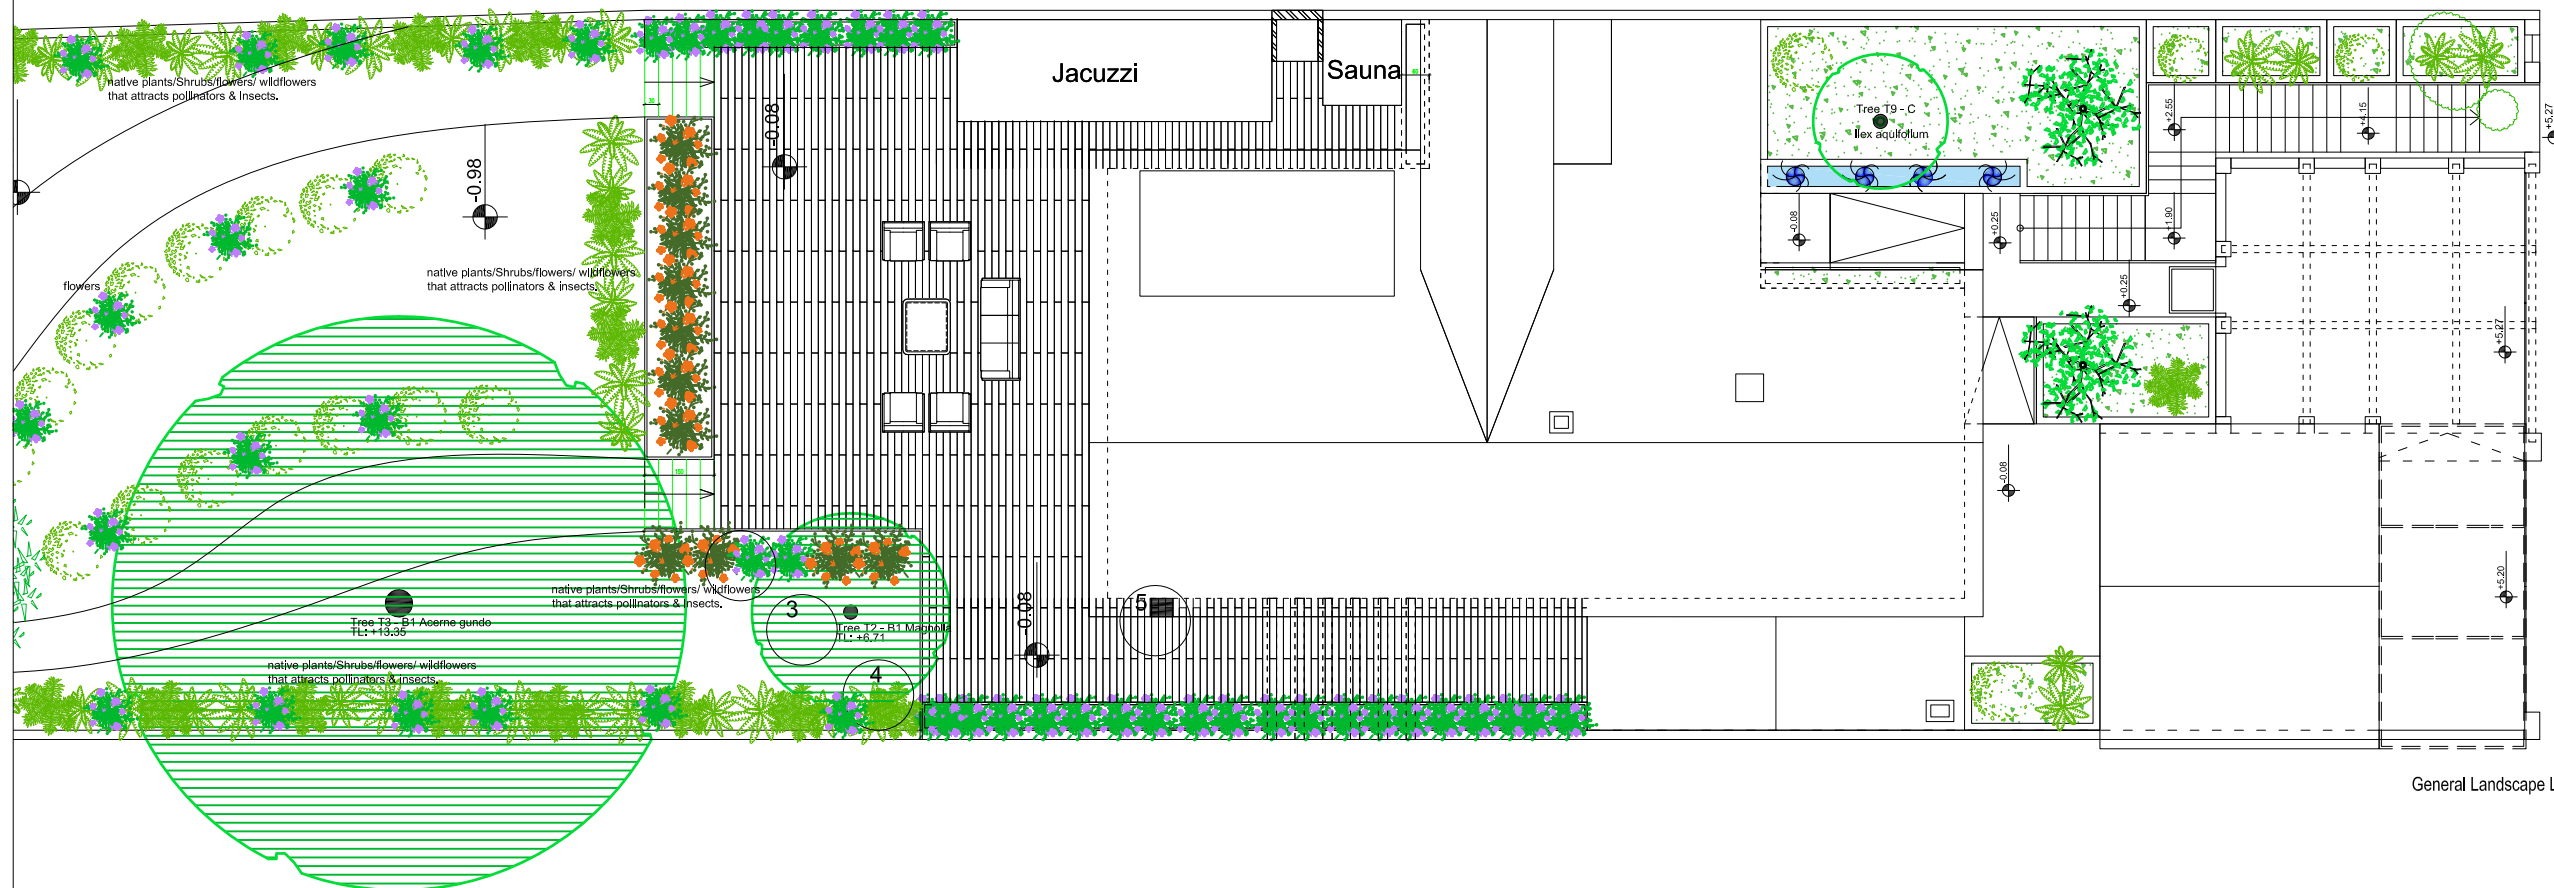

General Landscape Layout

Client:
Maha Alkos

Project:
PRIVATE VILLA - Reading RG 47TQ

Area:
London - Spring Wood ,
The Wavem, Caversham



Lebanon - Jounieh
Jounieh Highway - Kallassy Bldg - RDC
Tel +961 9 916 303
rggrouplb@gmail.com

U.A.E - Dubai
Retro Gama Concept Interior Design LLC
Business Bay Tamani Arts Tower - 8th floor
mob +971 50 654 48 42 rgconcept@gmail.com

Syria - Damascus
Al Mazzeh Eastern Villas - Al Farabi street
tel +963 11 6133413
rggroupsyria@gmail.com

www.rggrp.me

Remarks :

Drawing title:
General Landscape Layout

Revision:

Scale: NTS
1:250
0 1m 2m 3m 4m 5m 6m 7m 8m 9m 10m

Sheet no: 2

Maha Alkos

PRIVATE VILLA - Reading RG 47TQ

London - Spring Wood ,
The Wavern, Caversham



U.A.E - Dubai
Retro Gama Concept Interior Design LLC
Business Bay Tamani Arts Tower - 8th floor
mob +971 50 654 48 42 rgconcept@gmail.com


Syria - Damascus
Al Mazzeh Eastern Villas - Al Farabi street
tel +963 11 6133413
rggroupsyria@gmail.com

www.rgggrp.me


Remarks :


Landscape Layout with specifications

Scale: NTS

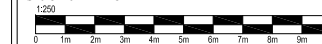


Sheet no: 3

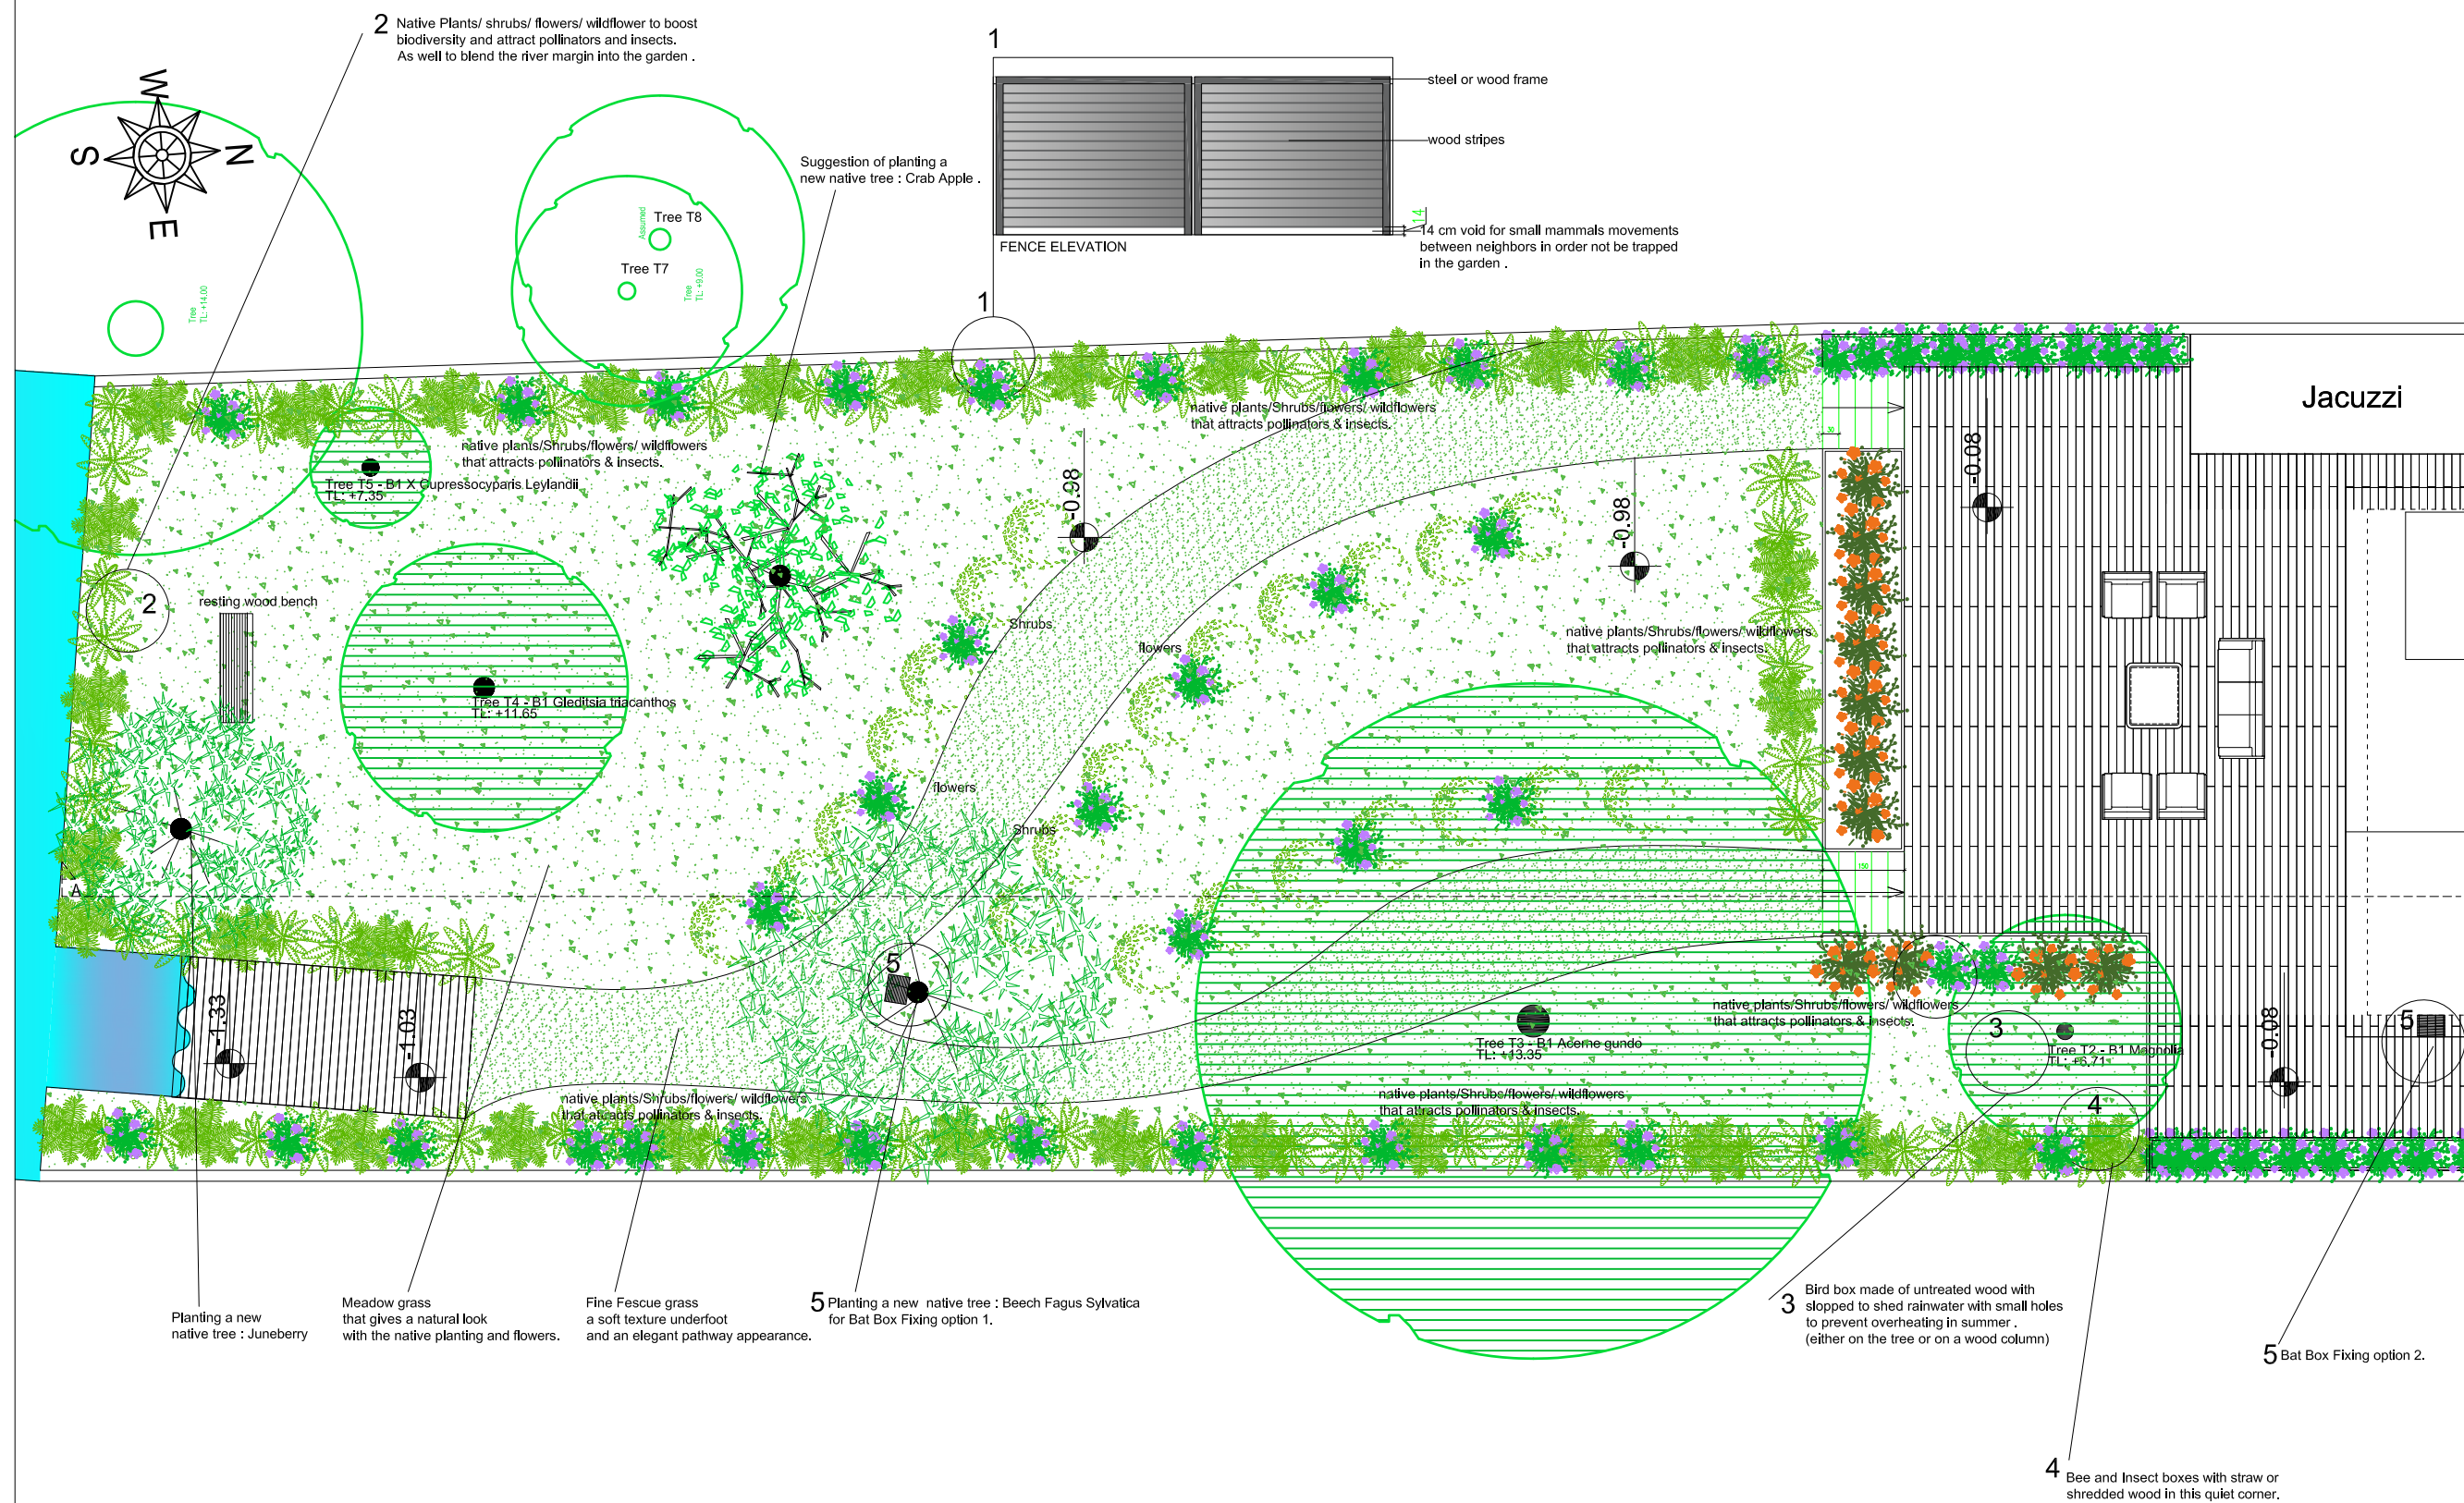

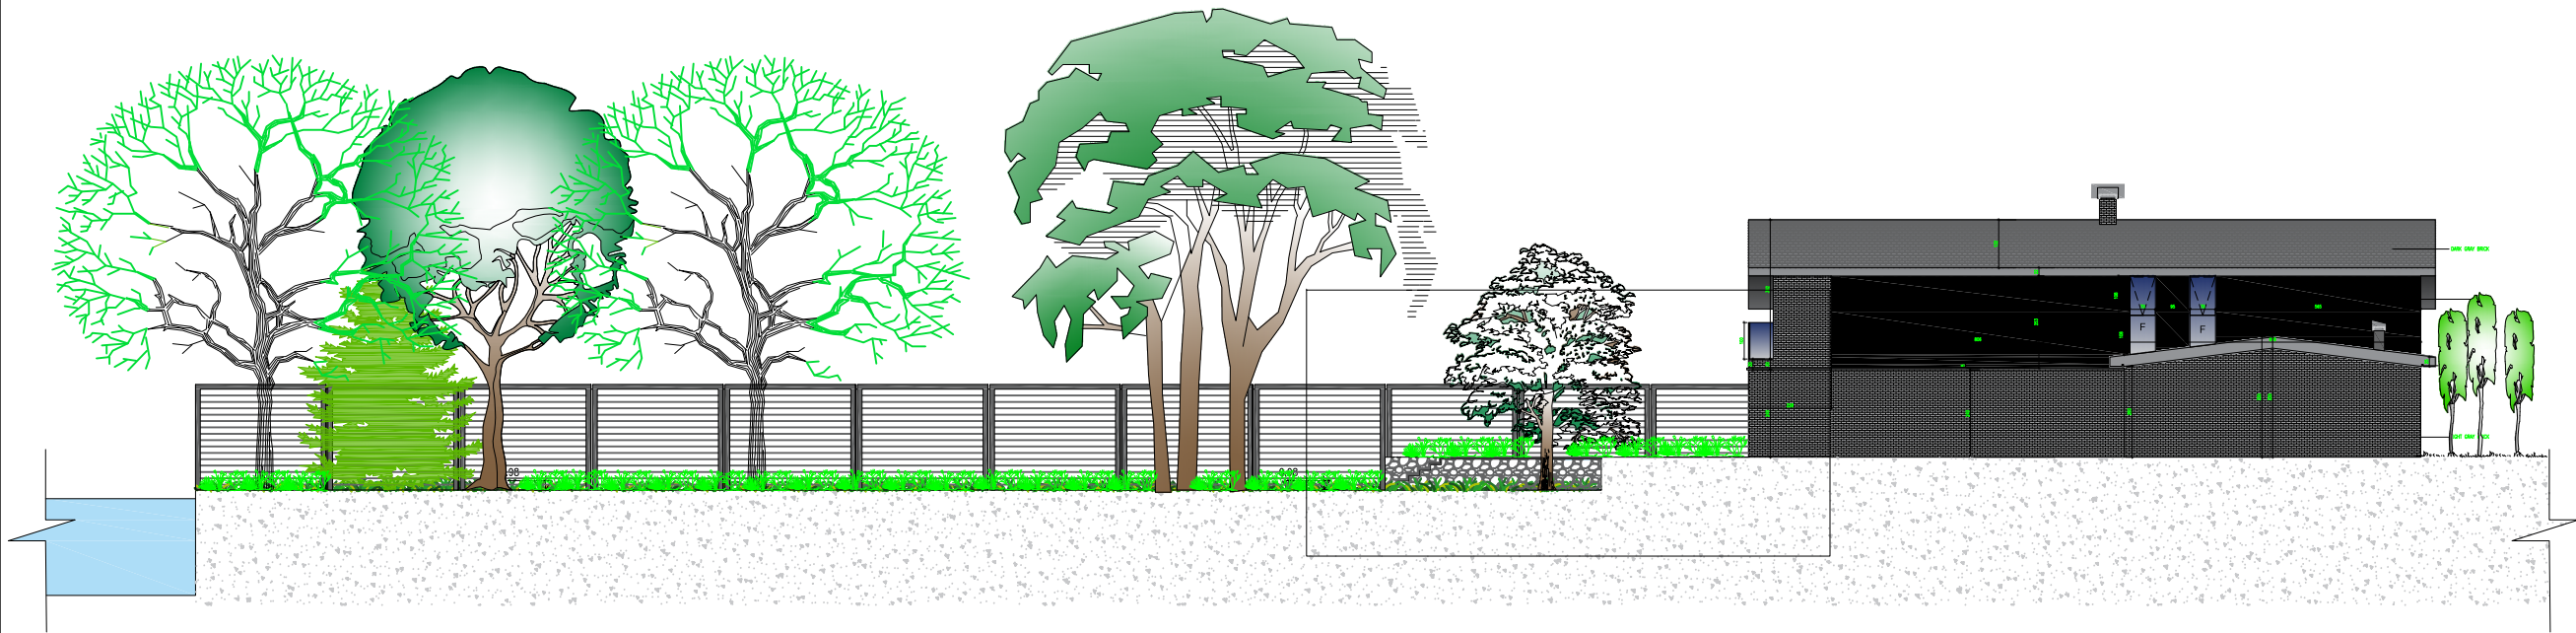

Landscape Section A

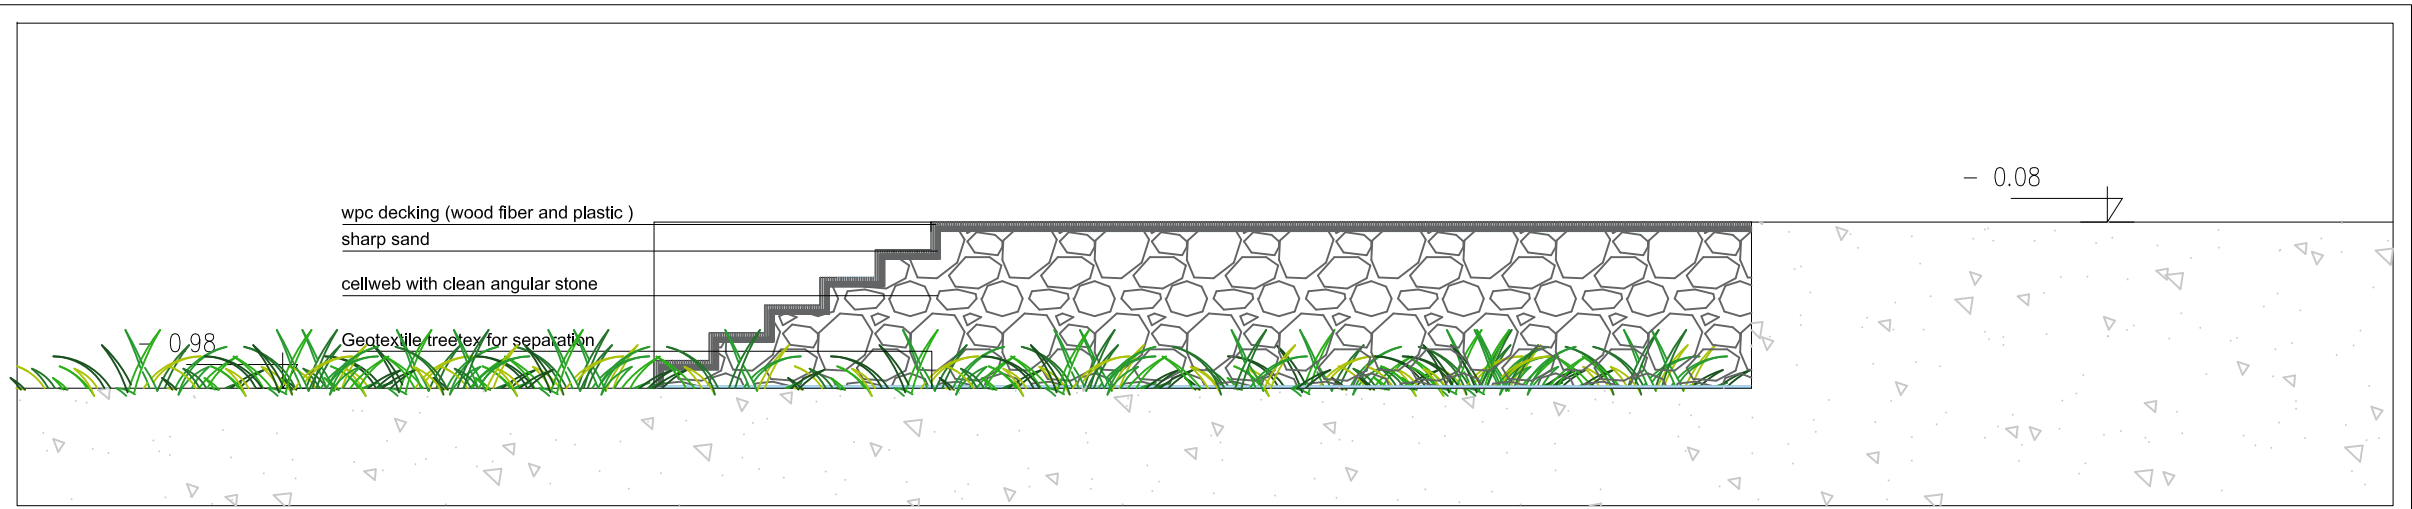

Detail A

Client:
Maha Alkos

Project:
PRIVATE VILLA - Reading RG 47TQ

Area:
London - Spring Wood ,
The Wavem, Caversham



Lebanon - Jounieh
Jounieh Highway - Kallassy Bldg - RDC
Tel +961 9 916 303
rggrouplb@gmail.com

U.A.E - Dubai
Retro Gama Concept Interior Design LLC
Business Bay Tamani Arts Tower - 8th floor
mob +971 50 654 48 42 rgconcept@gmail.com

Syria - Damascus
Al Mazzeh Eastern Villas - Al Farabi street
tel +963 11 6133413
rggroupsyria@gmail.com

www.rggrp.me

Remarks :

Drawing title:
Landscape Section with details

Revision:

Scale: NTS
1:250
0 1m 2m 3m 4m 5m 6m 7m 8m 9m 10m

Sheet no: 4