


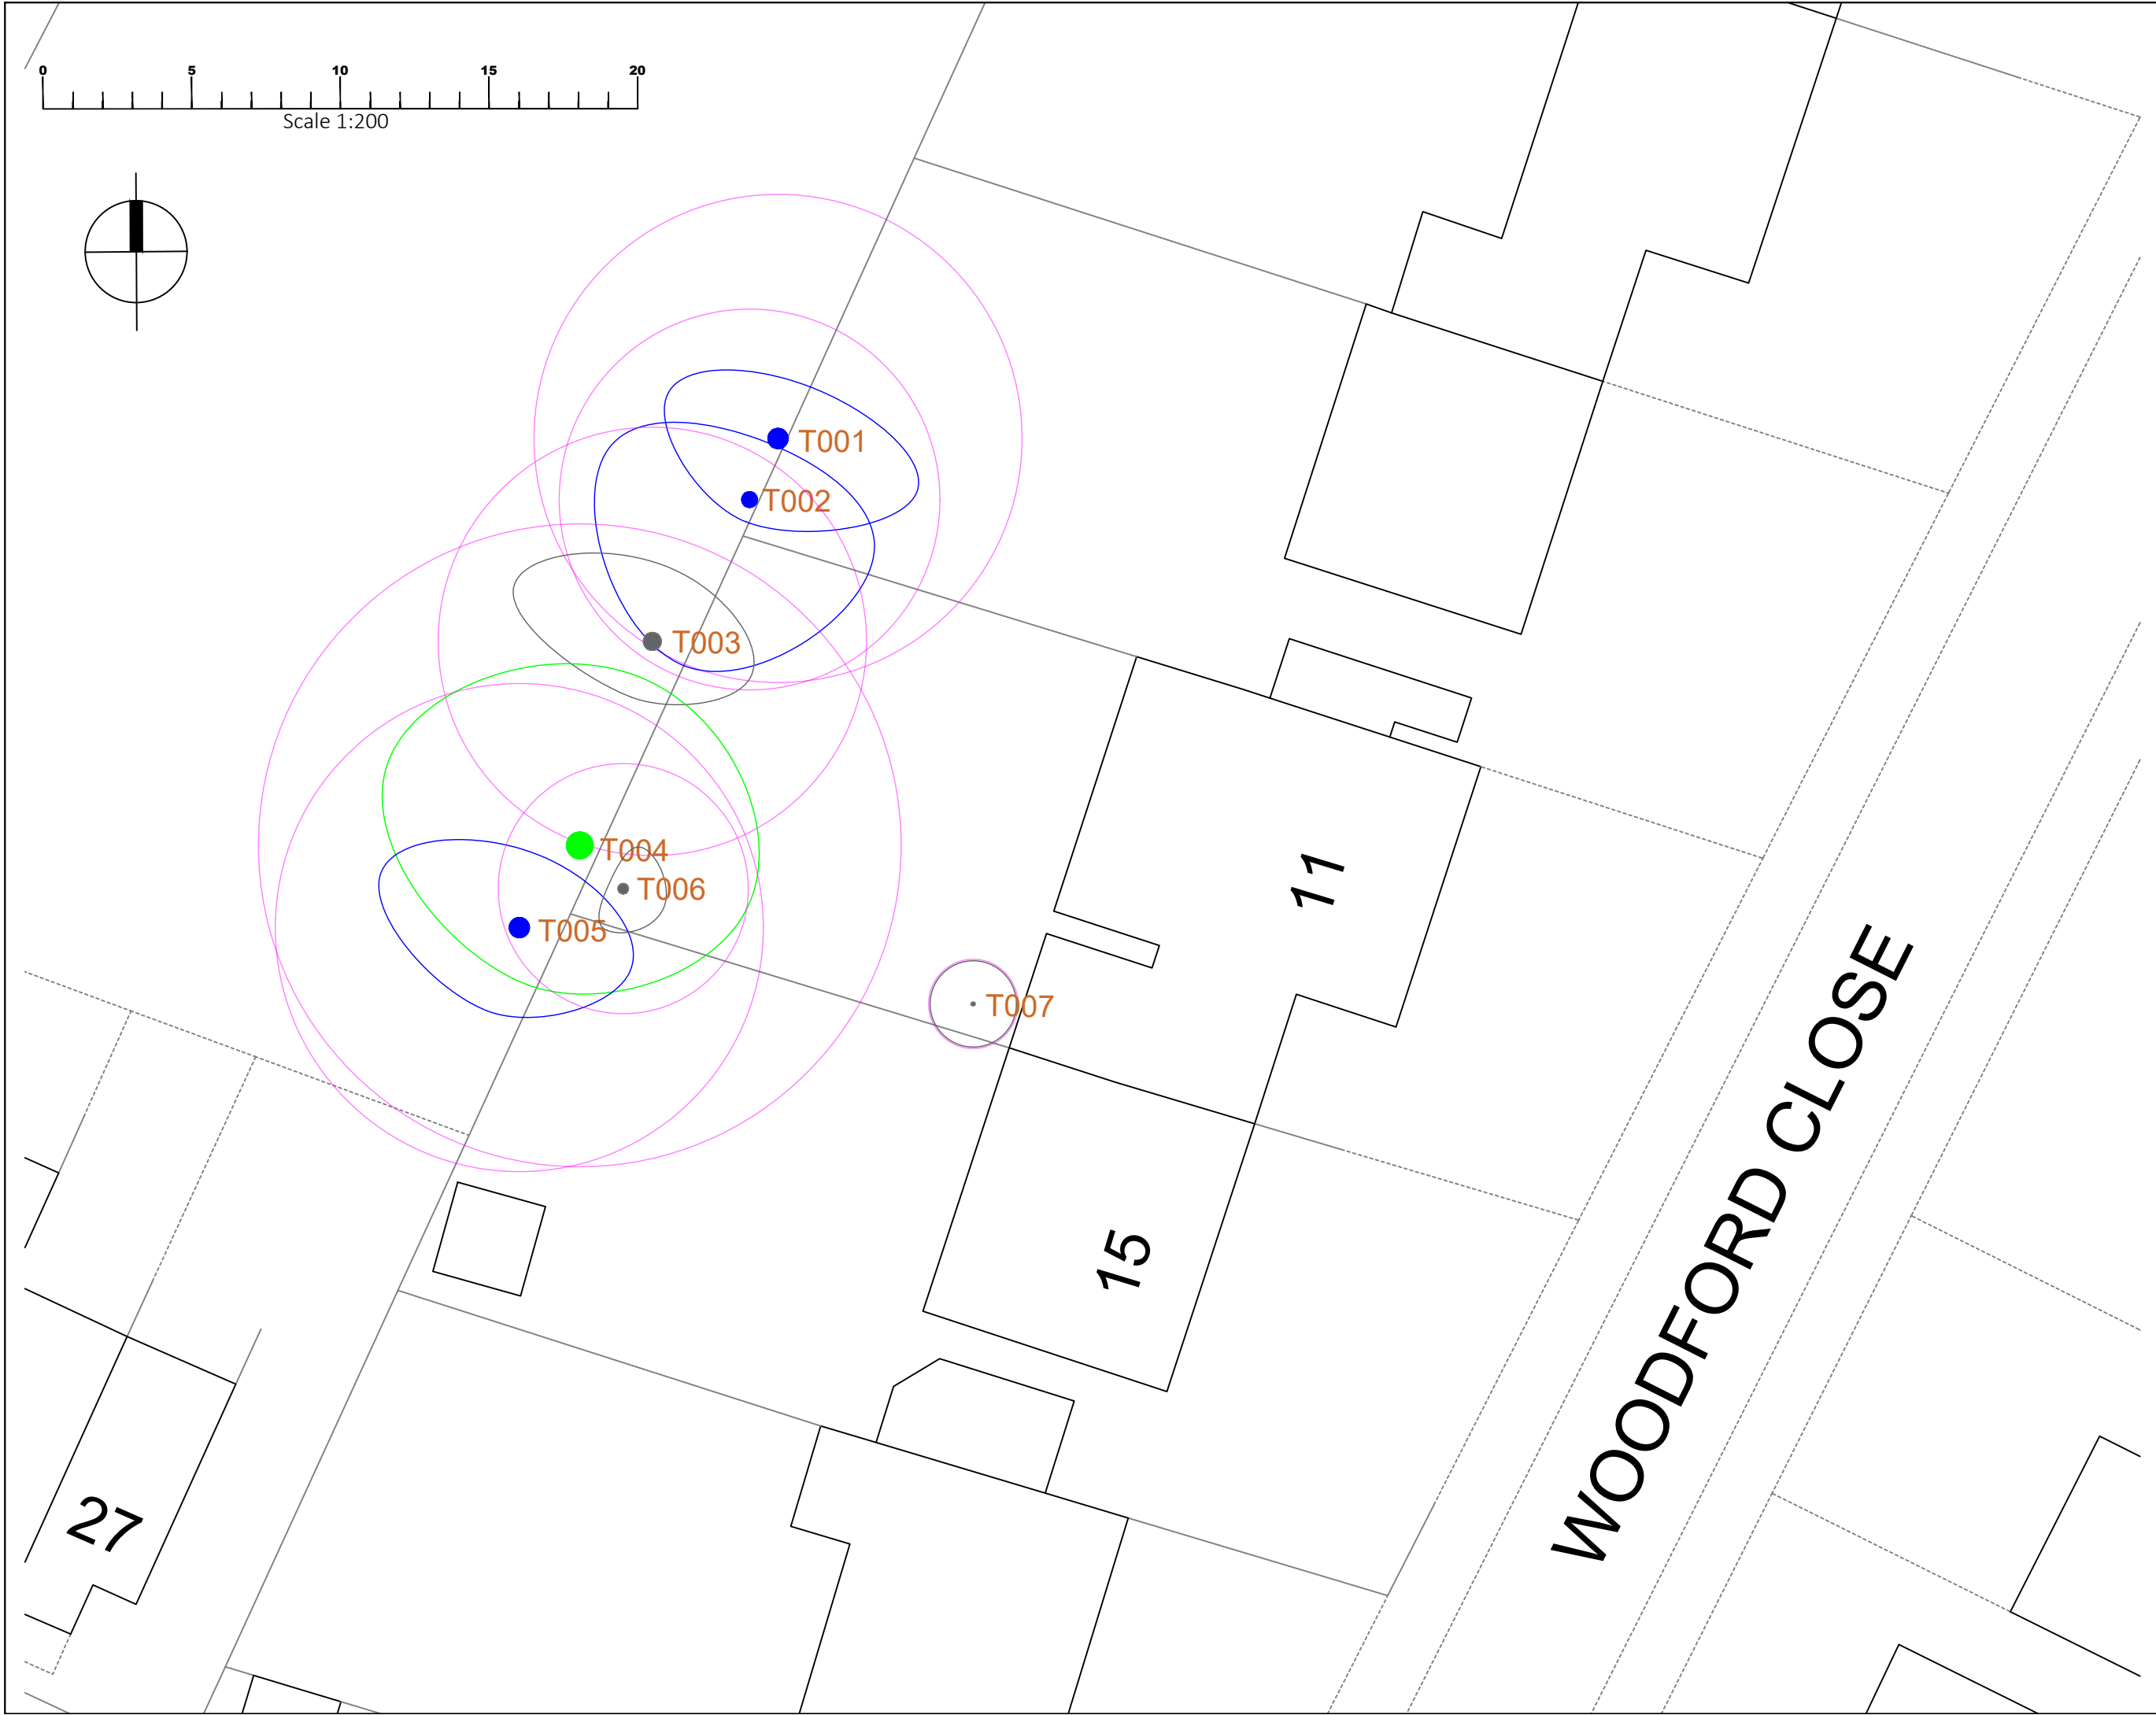

KEY - TREES

- HIGH-GRADE CATEGORY 'A' TREE
- MEDIUM-GRADE CATEGORY 'B' TREE
- LOW-GRADE CATEGORY 'C' TREE
- CATEGORY 'U' POOR QUALITY TREE - DEAD OR POTENTIALLY HAZARDOUS
- ROOT PROTECTION AREA (RPA)

BS5837 TREE CONSTRAINTS PLAN

Client:
MR. C. CHENG

Site:
11 WOODFORD CLOSE
CAVERHSAM HEIGHTS
READING
RG4 7HN

A topographical survey is not available for this site. The location of the trees within the plans has therefore been plotted by eye by the Tree Surveyor, their locations being measured against fixed structures within the site using a laser measure.

The position of trees should not therefore be taken as exact but this plan is considered to be a good representation of tree locations in relation to the property and any future building works.

Survey by Sarah Duckworth
Arboricultural Consultant

sarahduckworth@hotmail.com
M:07810 440546

Scale 1:200 @ A3
Date: JANUARY 2026

Ref: 11 WOODFORD CLOSE TCP 06924 2026

