
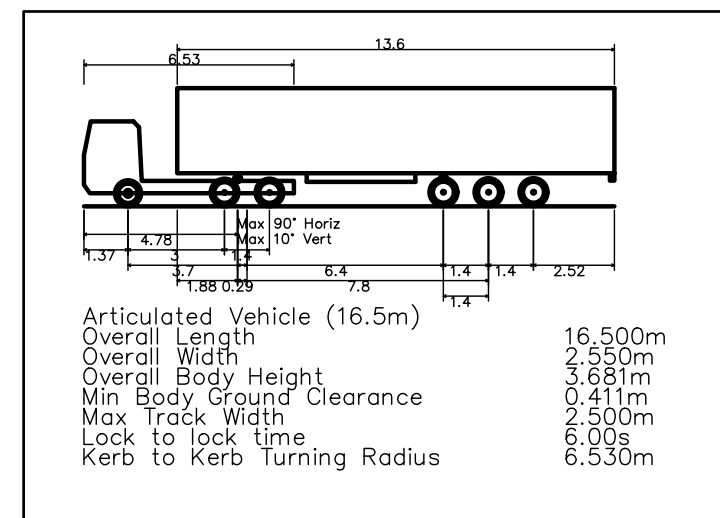
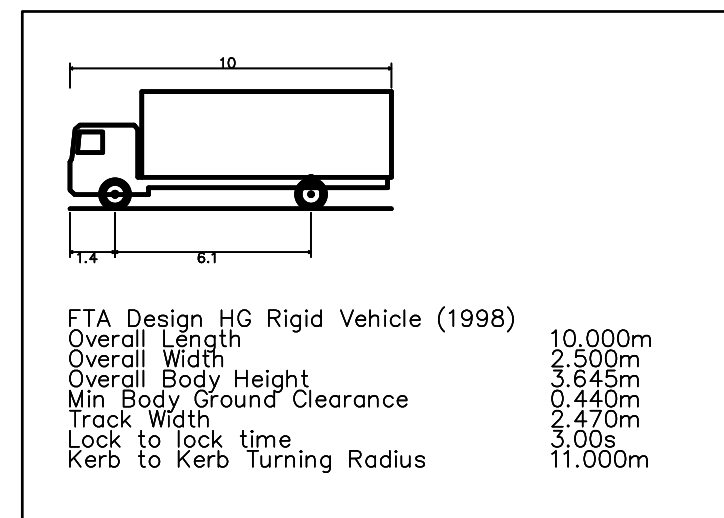
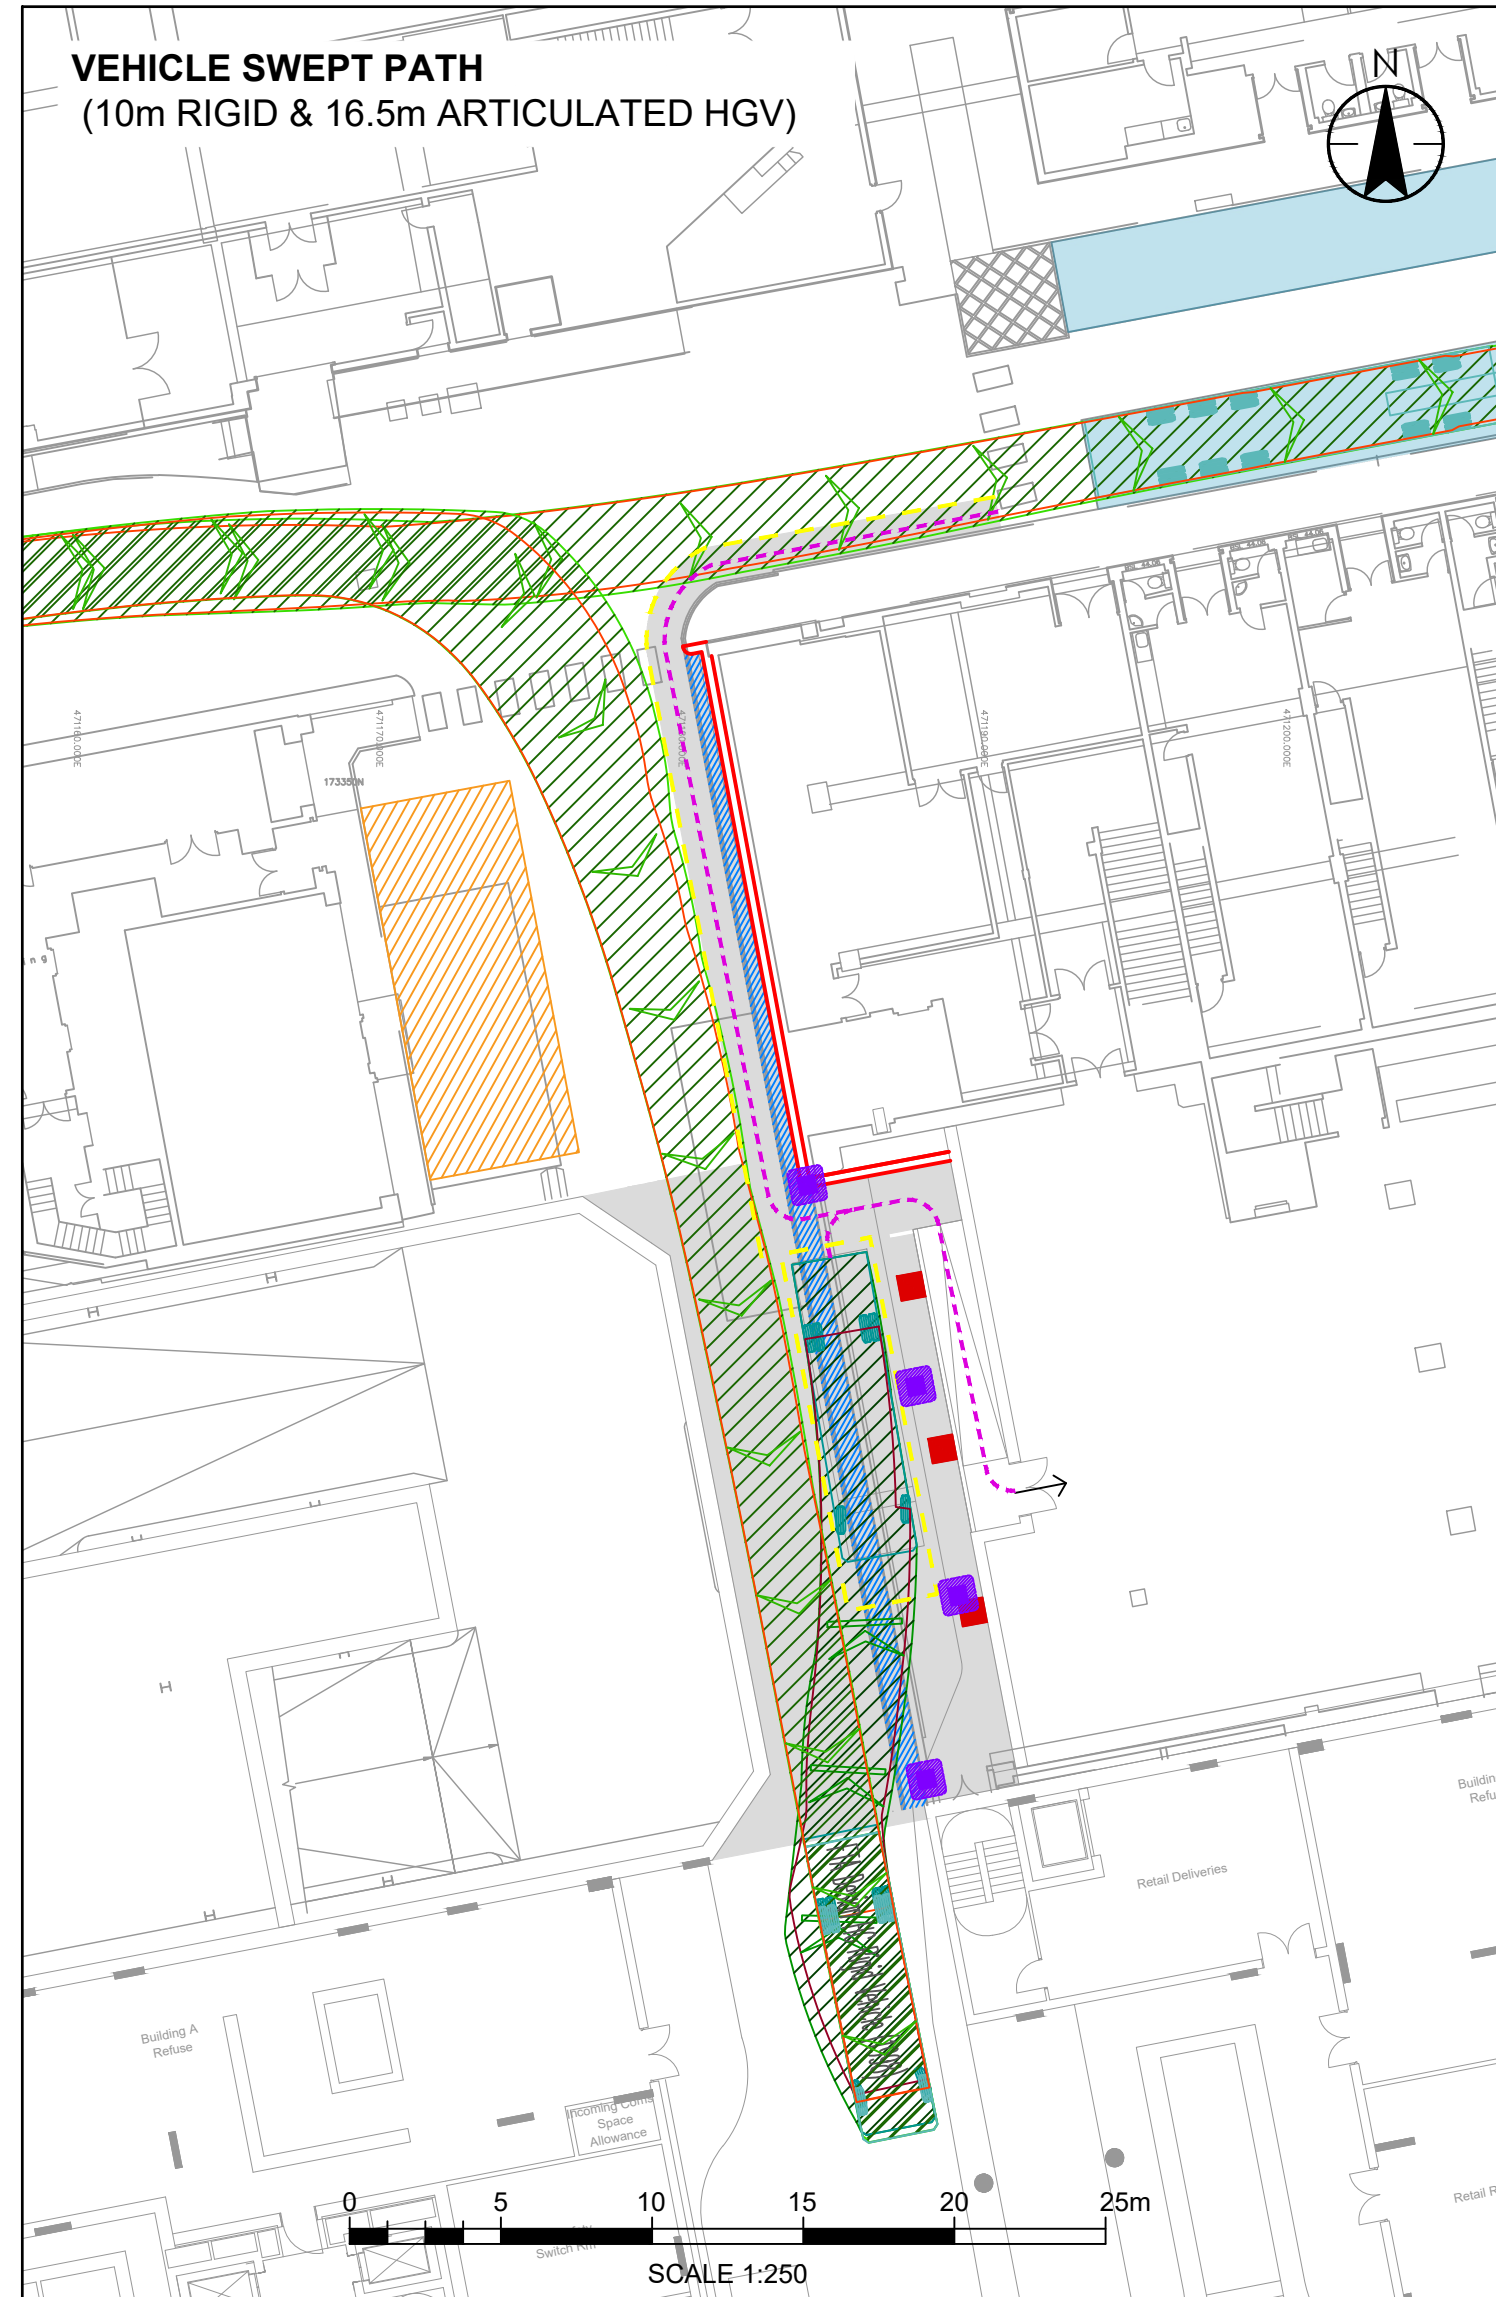


Plotted: 21.11.2024 11:21:27:41 PM By: House, Joe
ORIGINAL SHEET - BOA2 I:\332110742\broad street mall reading\5500 - transport\02 - drawings\cadd\dwg\vwip\332110742_5500_006_p04

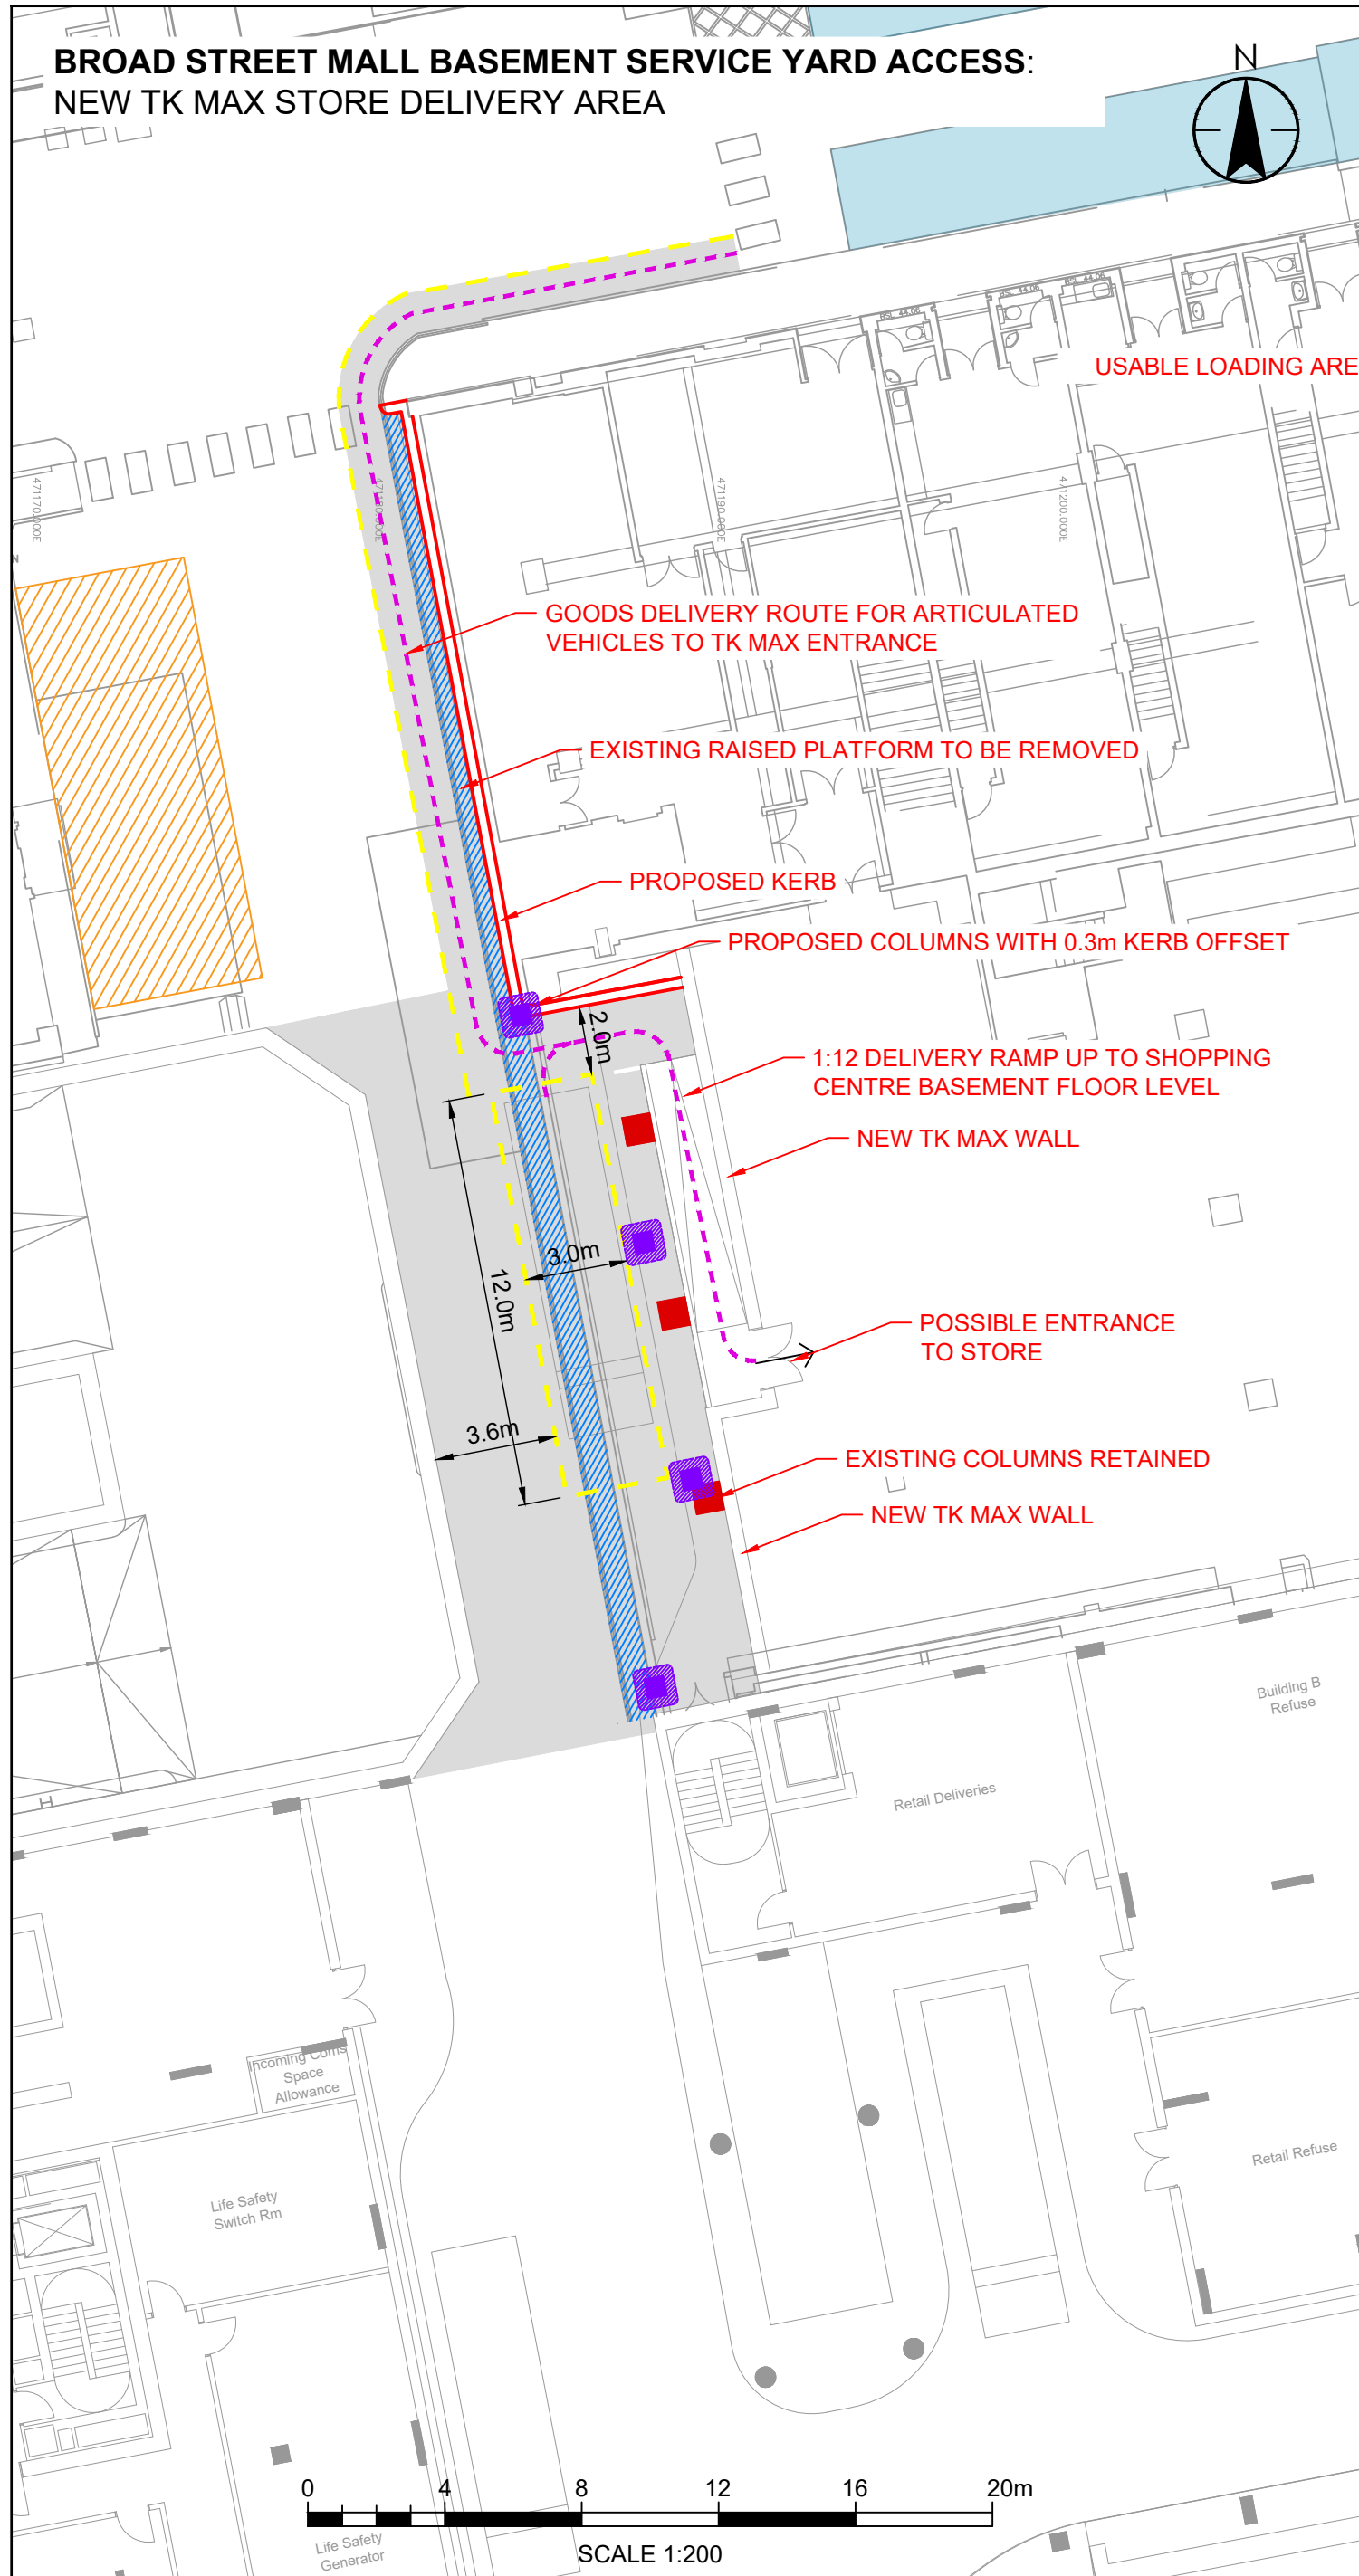


Stantec UK Limited
READING
Caversham Bridge House, Waterman Place, Reading,
Berkshire RG1 8DN
Tel: +44 1189 500 761
www.stantec.com/uk

Copyright Reserved

The Contractor shall verify and be responsible for all dimensions. DO NOT scale the drawing - any errors or omissions shall be reported to Stantec without delay.
The Copyrights to all designs and drawings are the property of Stantec. Reproduction or use for any purpose other than that authorized by Stantec is forbidden.

Notes

UTILITIES NOTE: The position of any existing public or private sewers, utility services, plant or apparatus shown on this drawing is believed to be correct, but no warranty to this is expressed or implied. Other such plant or apparatus may also be present but not shown. The Contractor is therefore advised to undertake their own investigation where the presence of any existing sewers, services, plant or apparatus may affect their operations.

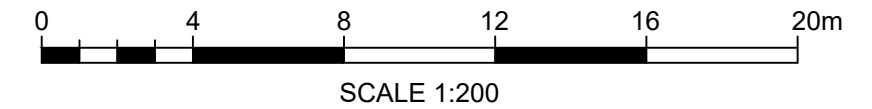

P04 REVISED BASEMENT MASTERPLAN LAYOUT	CE		2024.11.24
P03 UPDATED LOADING BAY ARRANGEMENT AND GOODS ROUTE	JH		22.10.24
P02 REVISED LOADING BAY AND SWEEP PATH	JH		2024.06.13
P01 FIRST ISSUE FOR INFORMATION	CE	JH	2024.01.09
Issued/Revision	By	Appd	YYYY.MM.DD
	CE	JH	2024.01.09
	Dwn.	Dsgn.	Chkd.
			YYYY.MM.DD

Issue Status

FOR INFORMATION

This document is suitable only for the purpose noted above.
Use of this document for any other purpose is not permitted.

Client/Project Logo

Client/Project
MCLAREN (BROAD STREET MALL) LTD

BROAD STREET MALL

READING, UK

Title
PROPOSED NEW TK MAX LOADING BAY

Project No. 332110742	Scale AS SHOWN
Revision P04	Drawing No. 332110742/5500/006