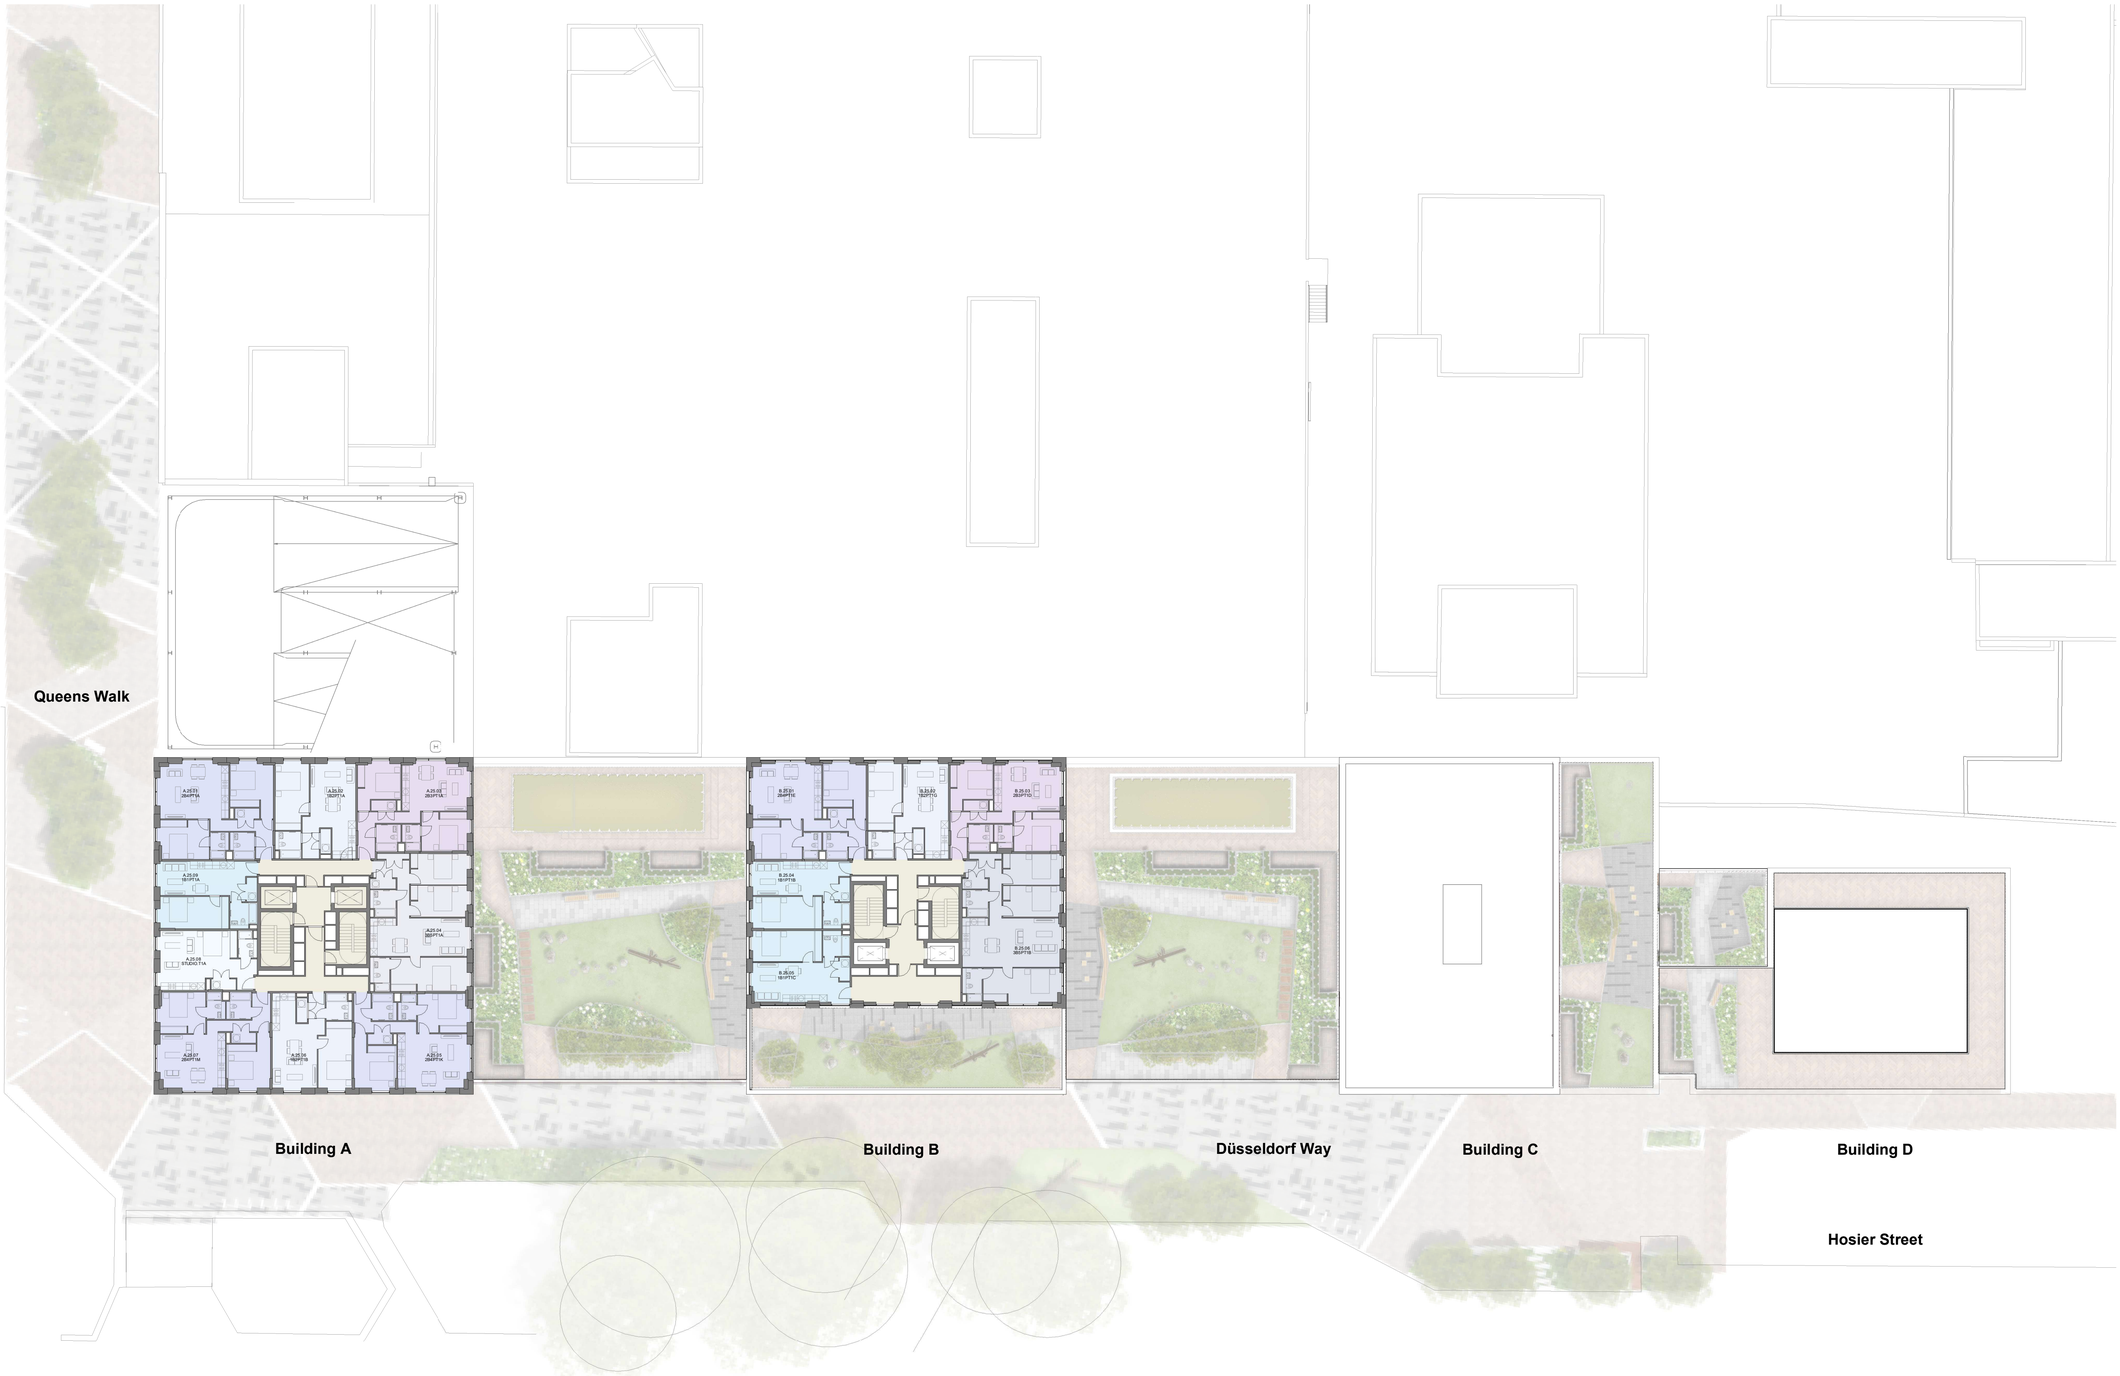

SCALE 1 : 250

0 5 10 15

Scale Bar in Metres

Rev	Description	Date	Dr by	App by
P3	Planning Addendum - Response to Highways	06/11/24	BS	DB
P2	Planning Addendum - Revised Drawings	07/08/24	EK	DB
P1	Planning Issue	23/01/24	BS	DB

original by: EK
date created: 11/12/23
approved by: DB

AHR Architects Ltd
5th Floor
55 Princess Street
Manchester
M2 4EW
United Kingdom

T +44(0)161 8287900
E manchester@ahr.co.uk
www.ahr.co.uk

client name
McLaren (Broad Street Mall) Ltd and UREF III LP

project
Broad Street Mall Residential

drawing
GA Plan - Level 25

computer file
\\10.32.1.11\DEM_Profiles_Folder_redirection\bethany.stewart\Documents\Revit Files\Local Files\Revit 2021\BSM-AHR-ZZ-ZZ-M3-A-20001 - Apartment_bethany.stewart.rvt

plot date: 17/02/2023

project number: 2022.00307.000
scale: 1 : 250 @A1

drawing number: BSM-AHR-ZZ-25-DR-A-08225
rev: P3
issue status: S2

This drawing is to be read in conjunction with all related drawings. All dimensions must be checked and verified on site before commencing any work or producing shop drawings. The originator should be notified immediately of any discrepancy.
This drawing is copyright and remains the property of AHR.