




Site Section B-B Phase 1 - 2

REAR ELEVATION - PLOT 7,8,9

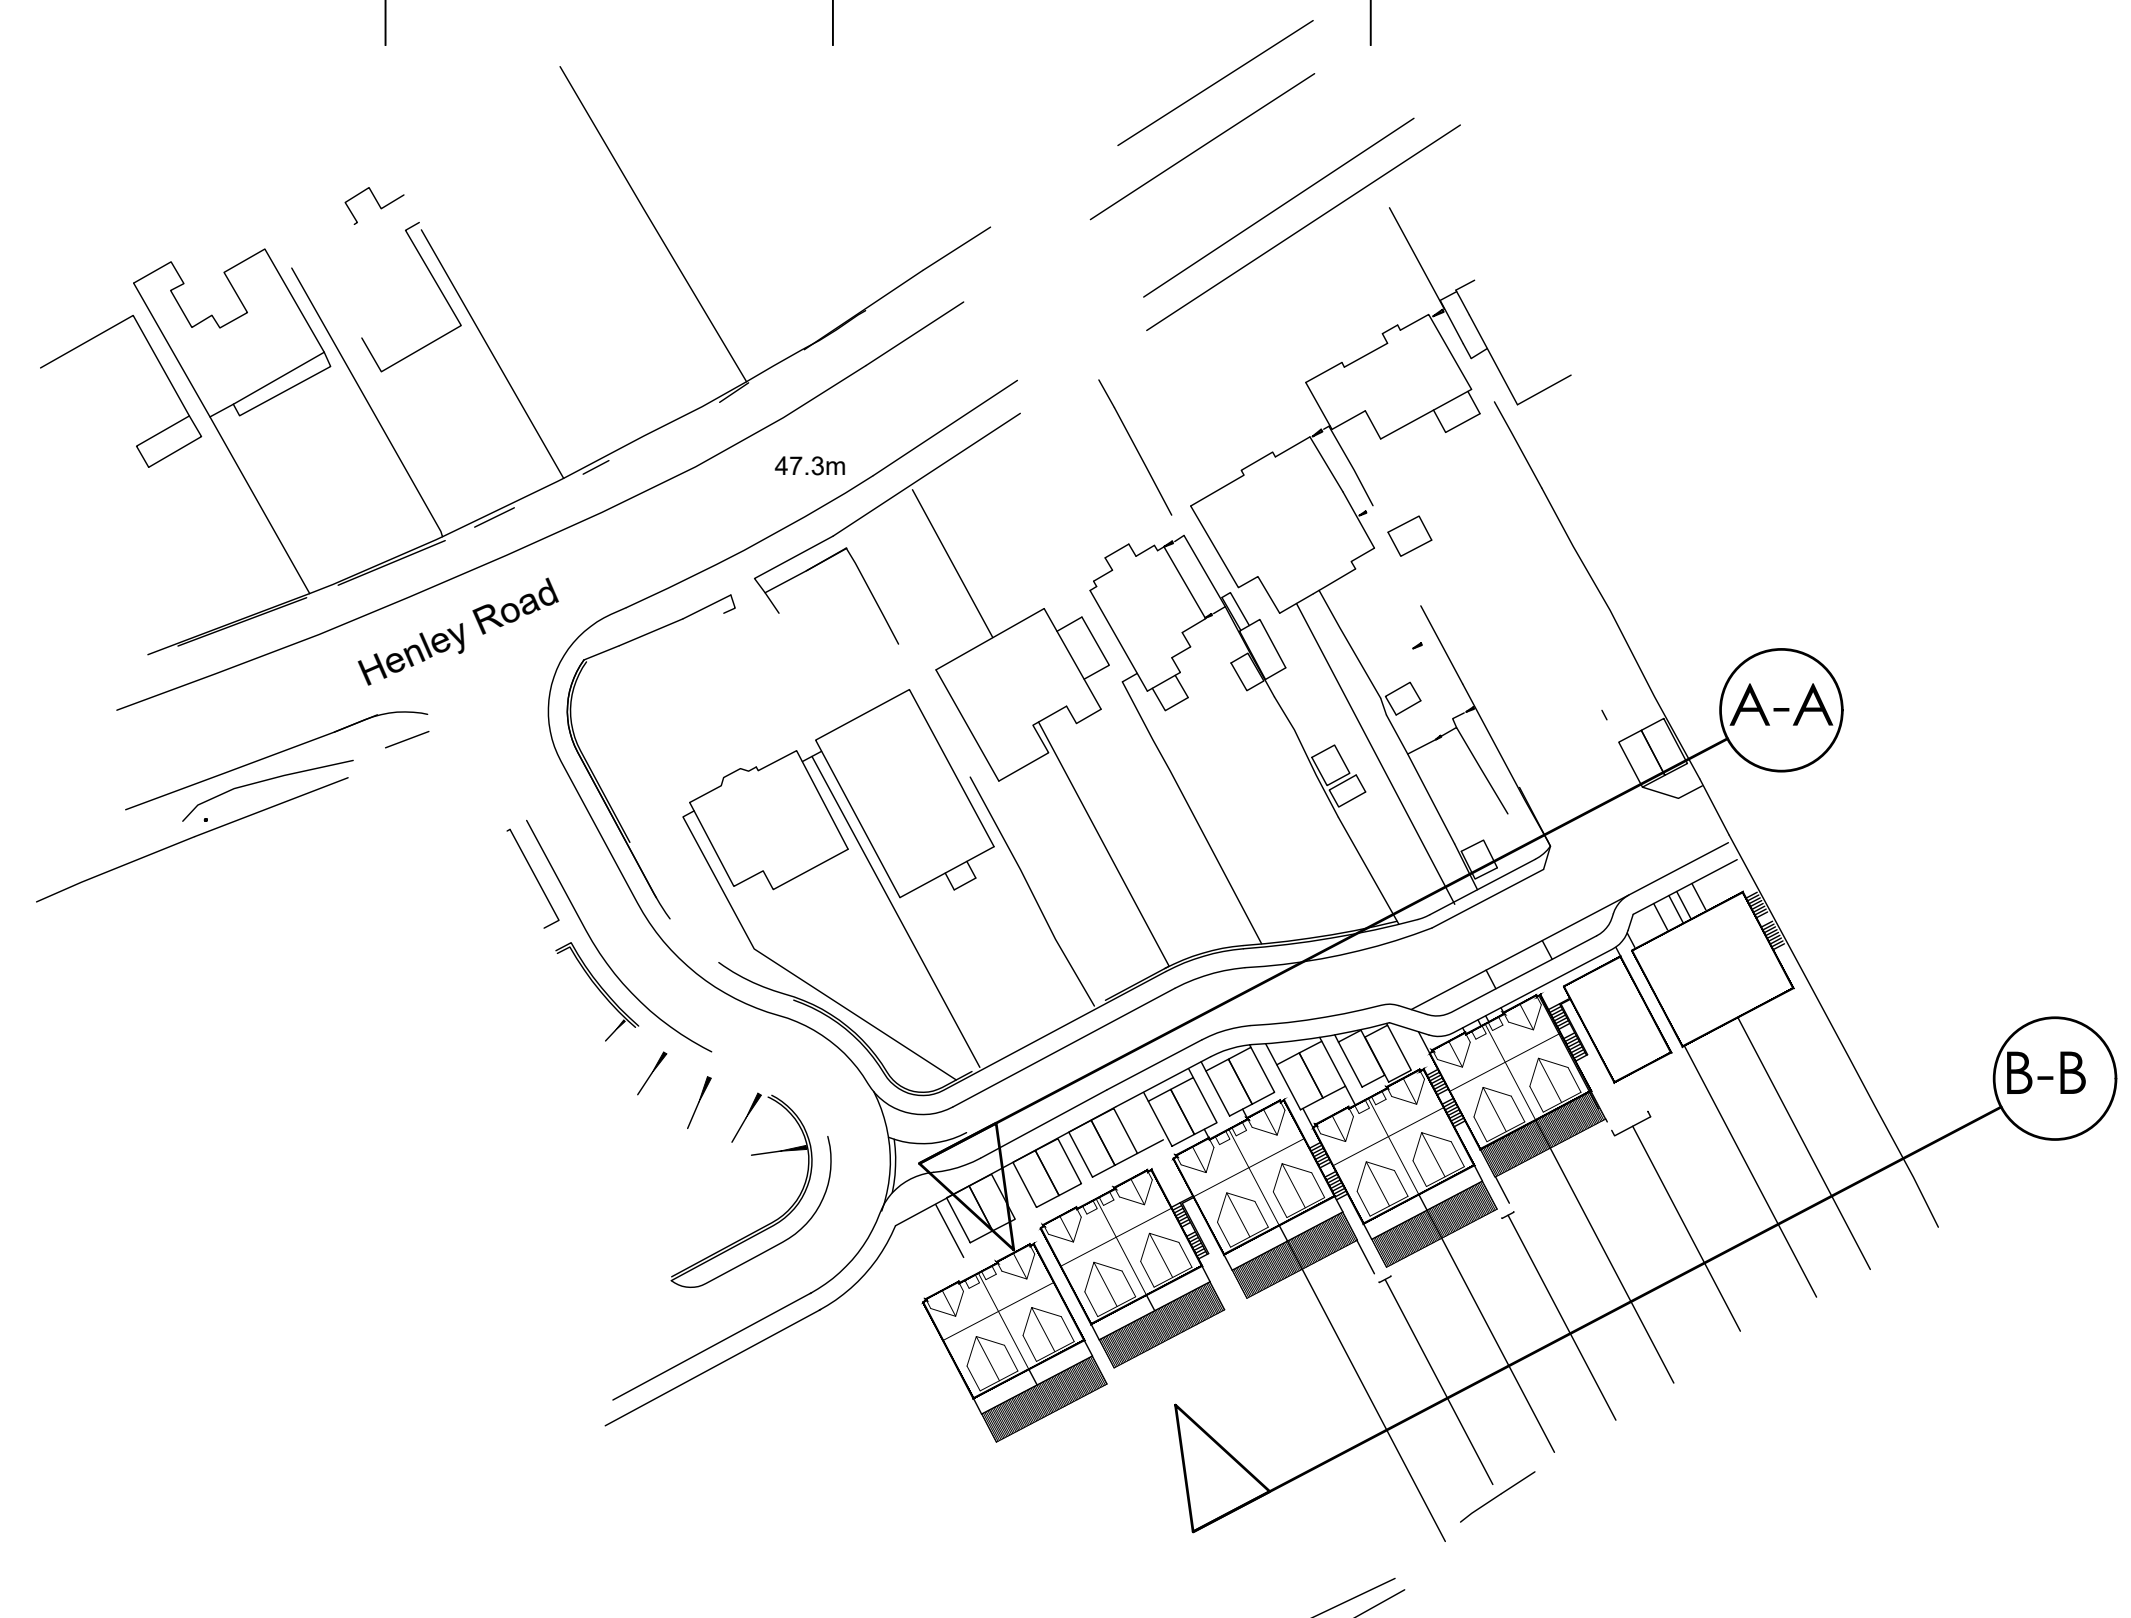

209-219 Henley Road, Caversham, RG4 6LJ