



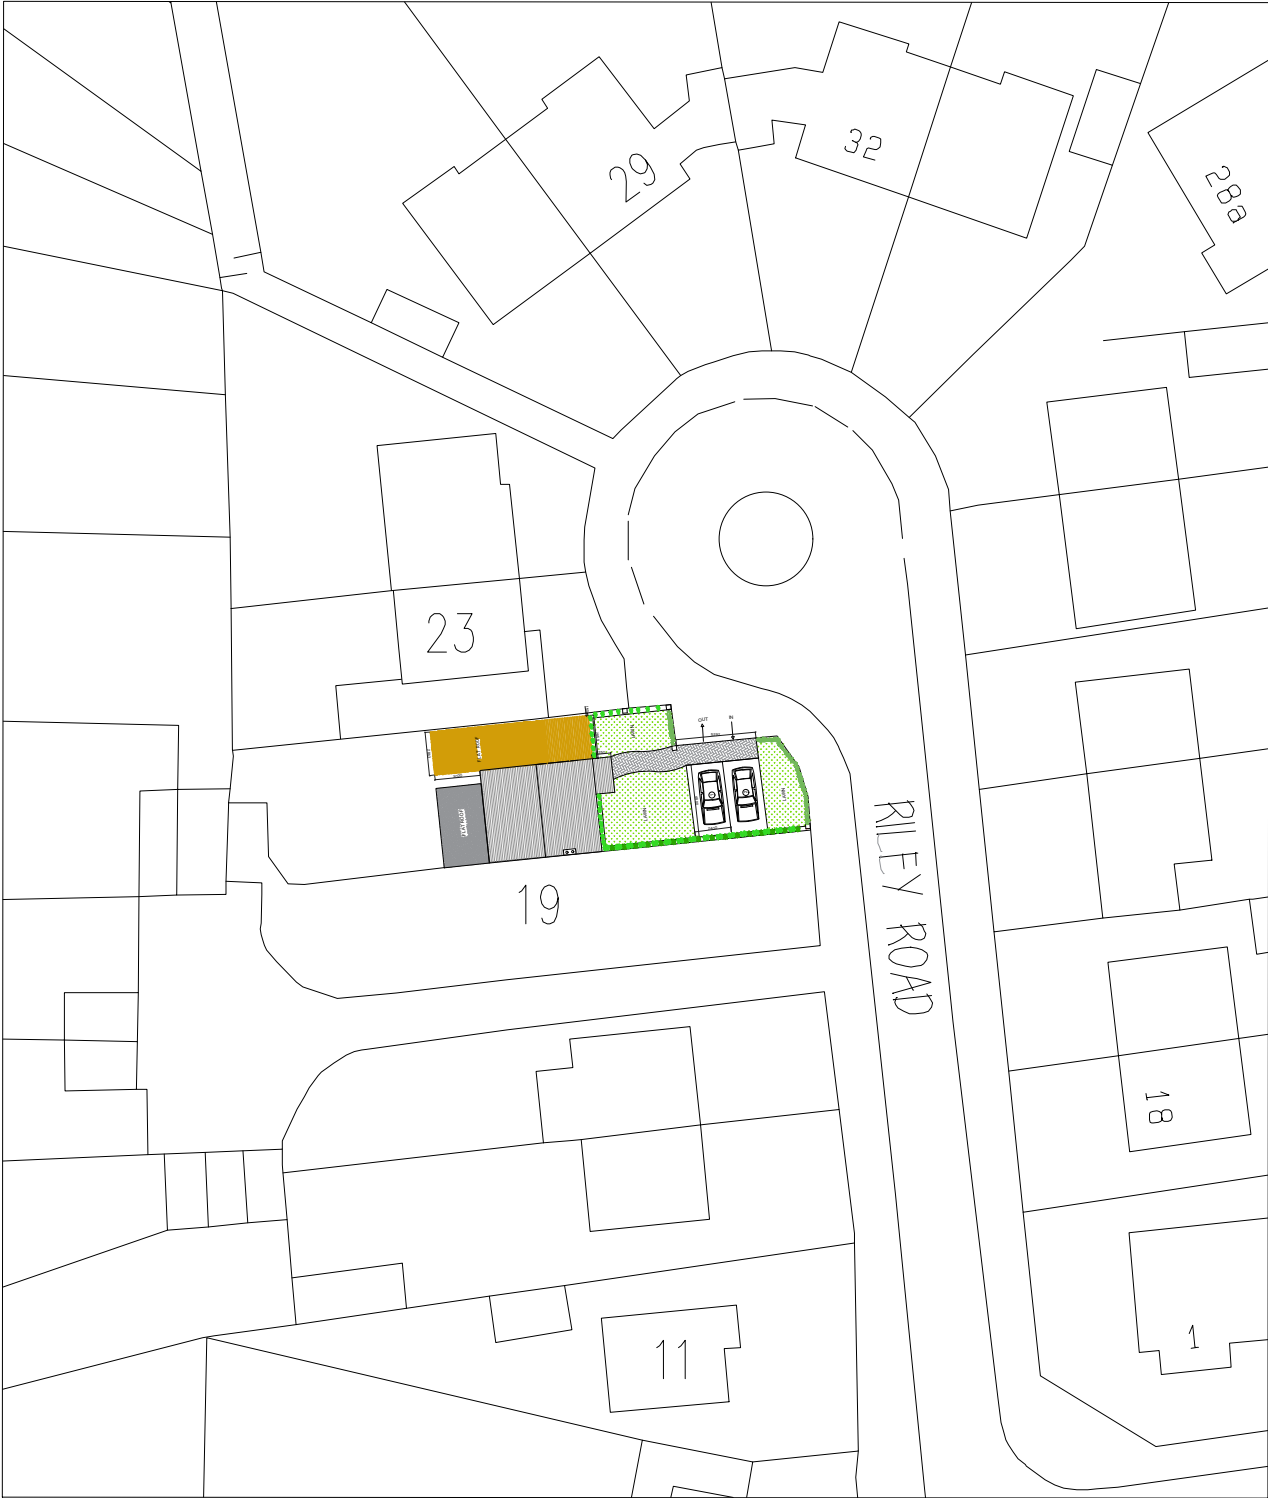

PROPOSED BLOCK PLAN

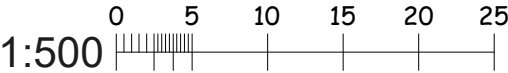

AR Building Services.Uk
Email: rabia.mmansha@gmail.com

No.	Revision/Issue	Date
-----	----------------	------

Site Address
21 RILEY ROAD, READING
RG30 4UX,UK

Drawing Title
Proposed Block Plan

Scale
1:500@ A3

Checked by
RA

Drawing No
PR0001-010-R2

Date
27/01/2026