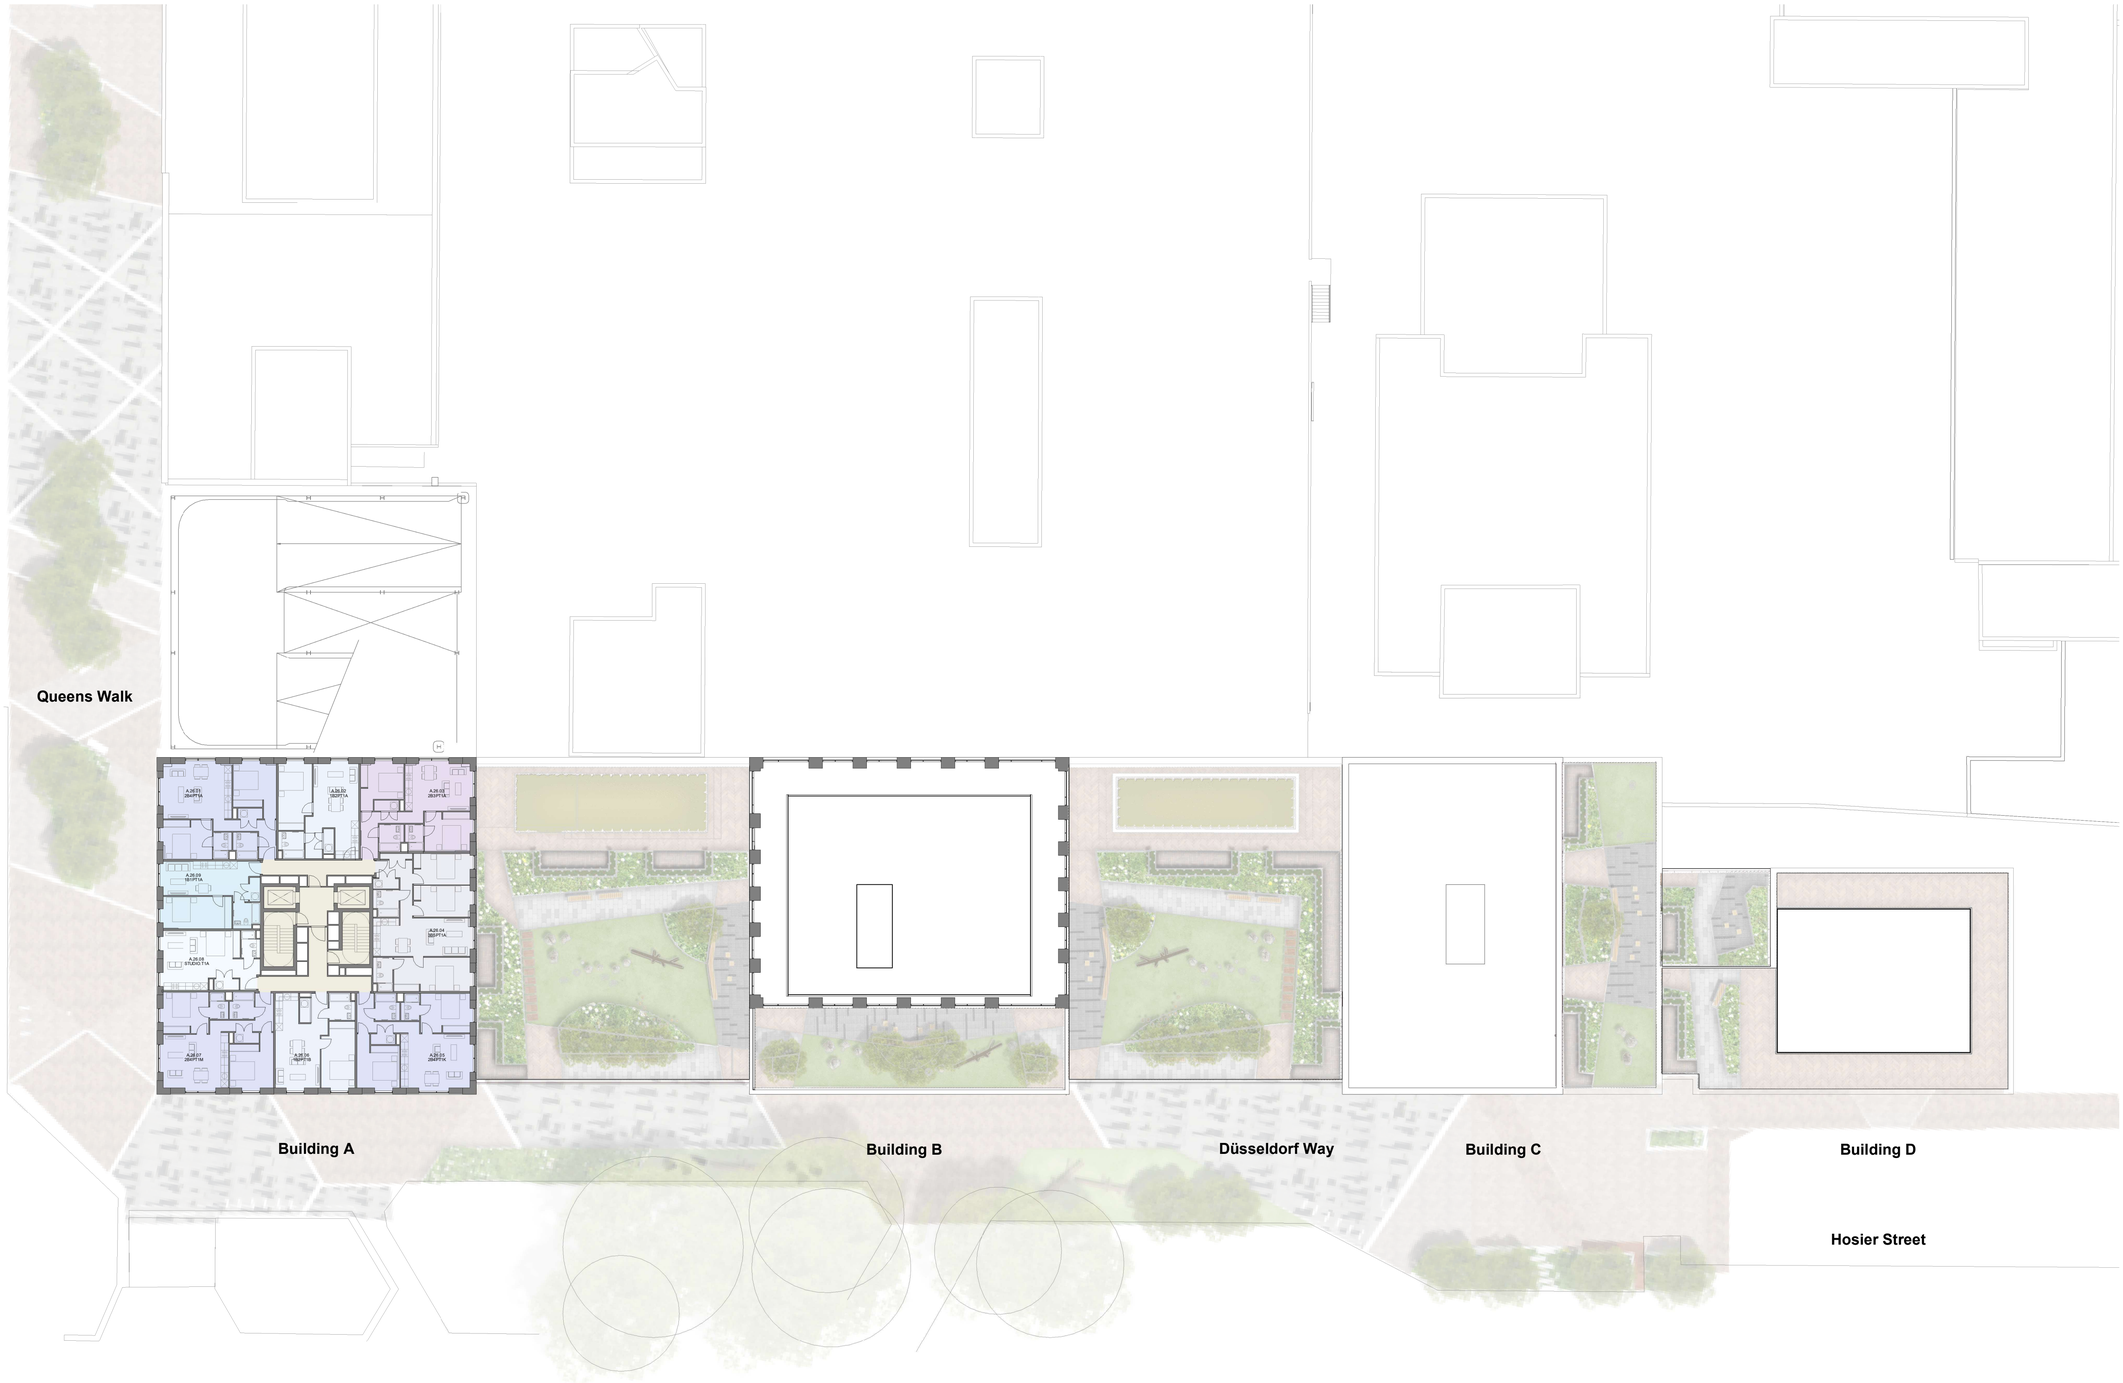

Key

- 1B1P Studio
- 1B1P Manhattan
- 1B2P
- 2B3P
- 2B4P
- 3B5P
- Circulation

N

SCALE 1 : 250

0 5 10 15

Scale Bar in Metres

Rev	Description	Date	Dr by	App by
P3	Planning Addendum - Response to Highways	06/11/24	BS	DB
P2	Planning Addendum - Revised Drawings	07/08/24	EK	DB
P1	Reissue	04/07/24	BS	DB

original by	date created	approved by
EK	11/12/23	DB

AHR Architects Ltd
5th Floor
55 Princess Street
Manchester
M2 4EW
United Kingdom

T +44(0)161 8287900
E manchester@ahr.co.uk
www.ahr.co.uk

client name
McLaren (Broad Street Mall) Ltd and UREF III LP

project
Broad Street Mall Residential

drawing
GA Plan - Level 26

computer file
110.32.1.11DEM_Profiled_Folder_redirection\bethany.stewart\Documents\Revit Files\Local Files\Revit 2021\BSM-AHR-ZZ-ZZ-M3-A-20001 - Apartment_bethany.stewart.rvt

plot date
17/02/2023

project number	scale	
2022.00307.000	1 : 250	@A1

drawing number	rev	issue status
BSM-AHR-ZZ-26-DR-A-08226	P3	S2

This drawing is to be read in conjunction with all related drawings. All dimensions must be checked and verified on site before commencing any work or producing shop drawings. The originator should be notified immediately of any discrepancy.
This drawing is copyright and remains the property of AHR.