



Do not scale from this drawing. All dimensions to be checked on site. All omissions and discrepancies to be reported to the Architect immediately

This work is copyright and shall not be reproduced or used for any other purpose without the written permission of Squire and Partners.

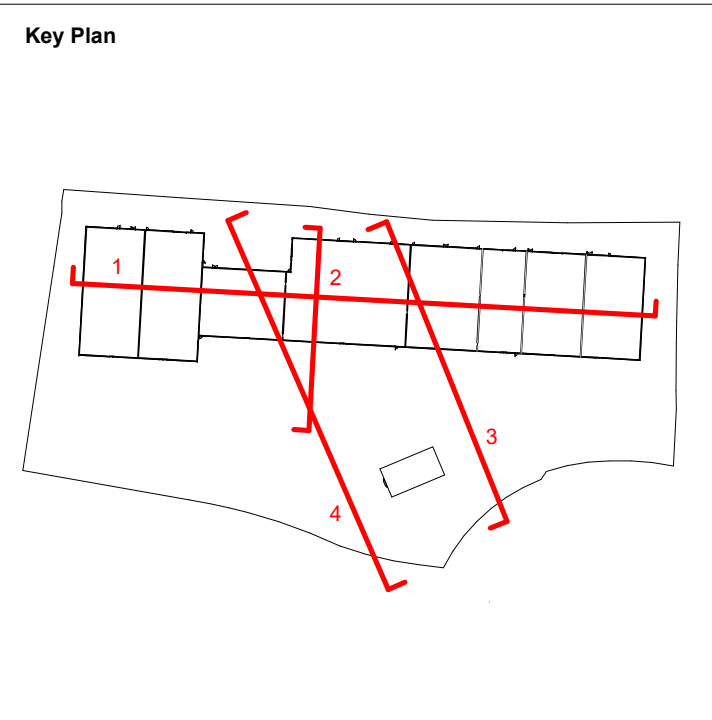


Information shown on this drawing has been taken from an external 3D Revit Model


All levels are taken from datum level

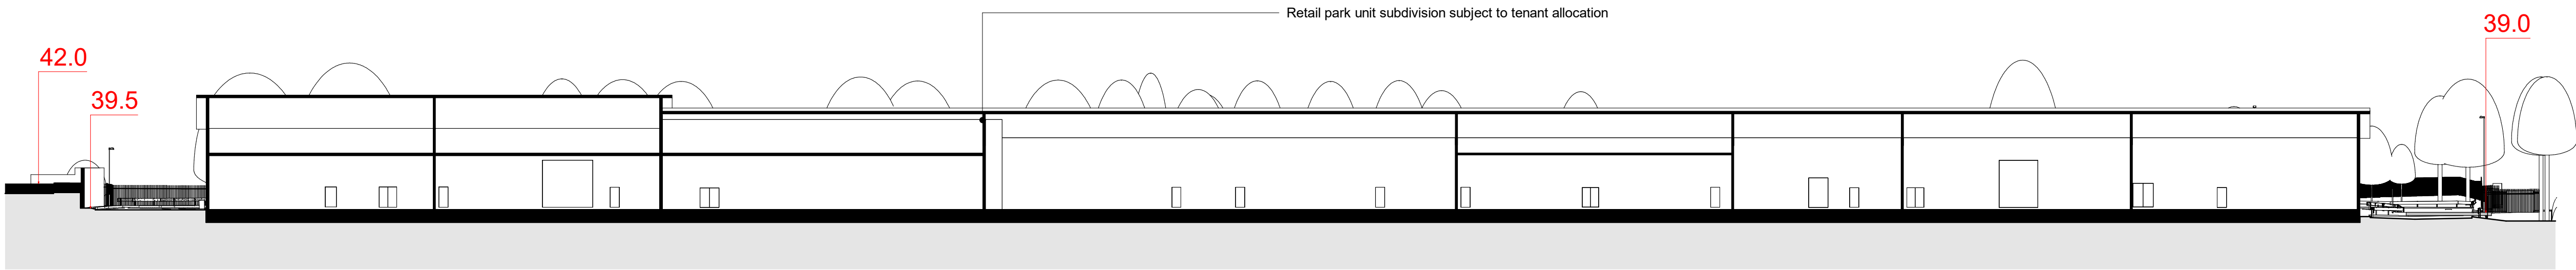


1 Existing Long Section
1 : 400

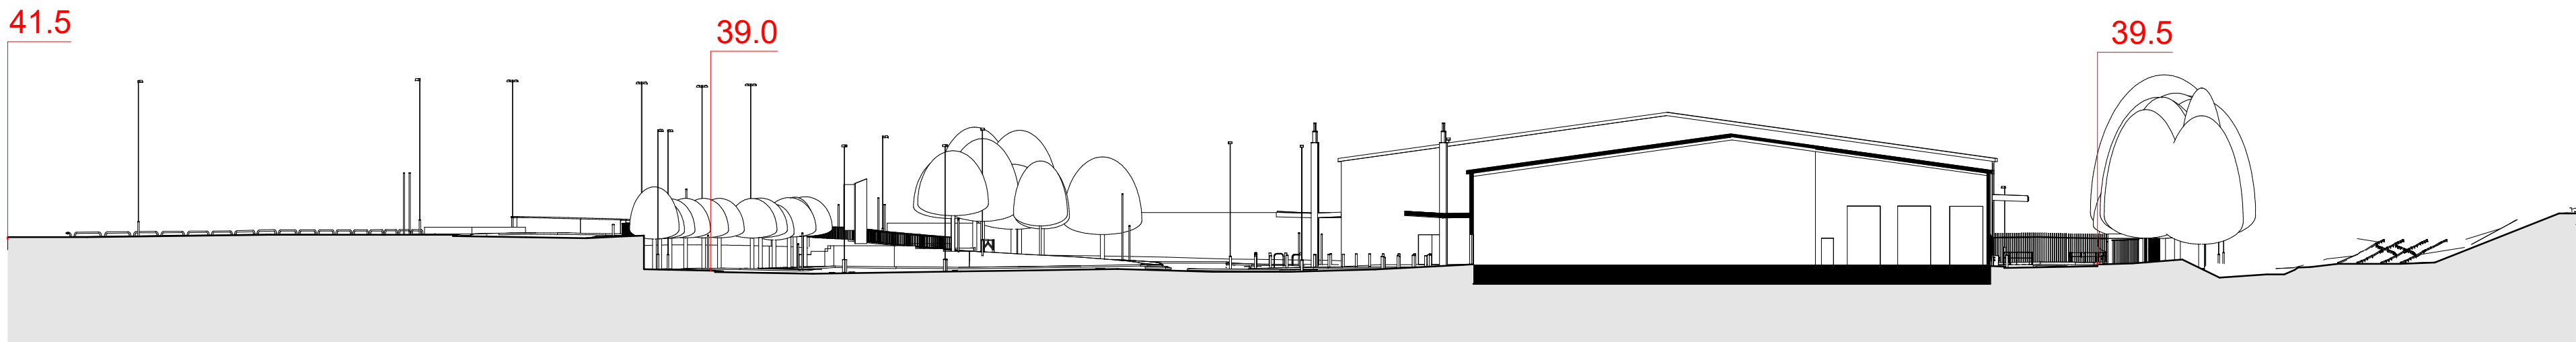


2 Existing Short Section.
1 : 400

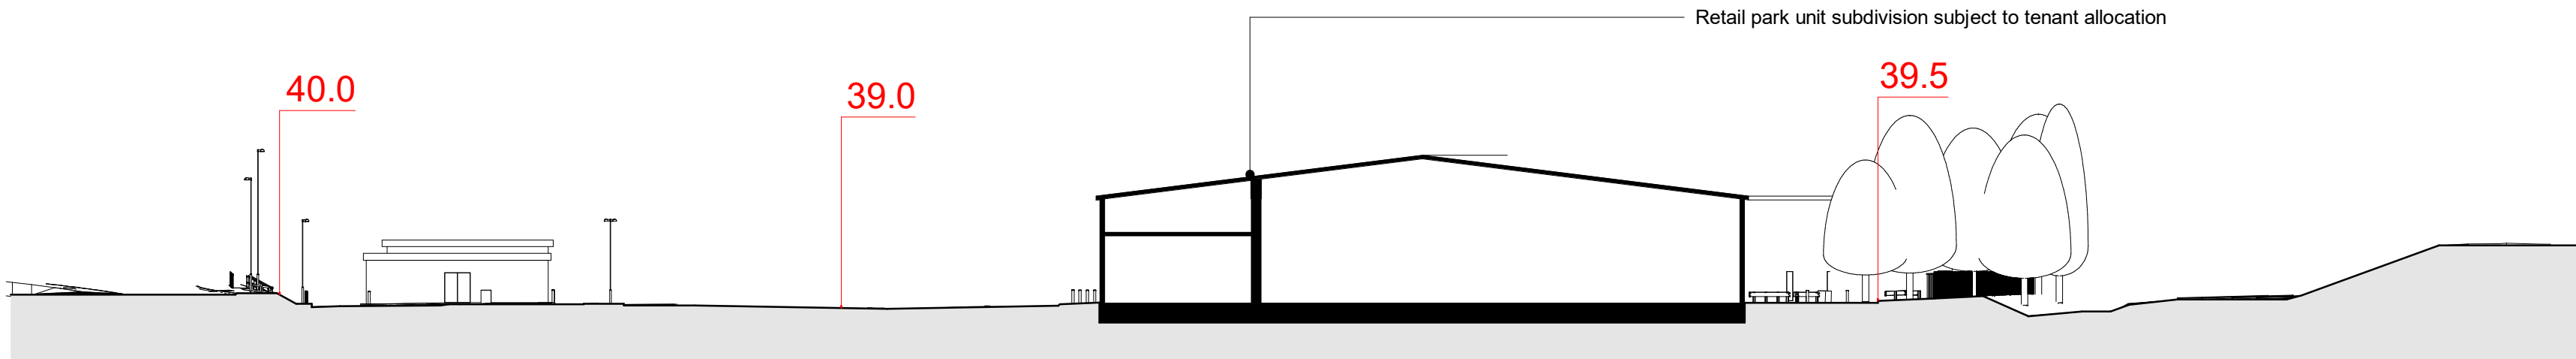

4 Existing East Section
1 : 400

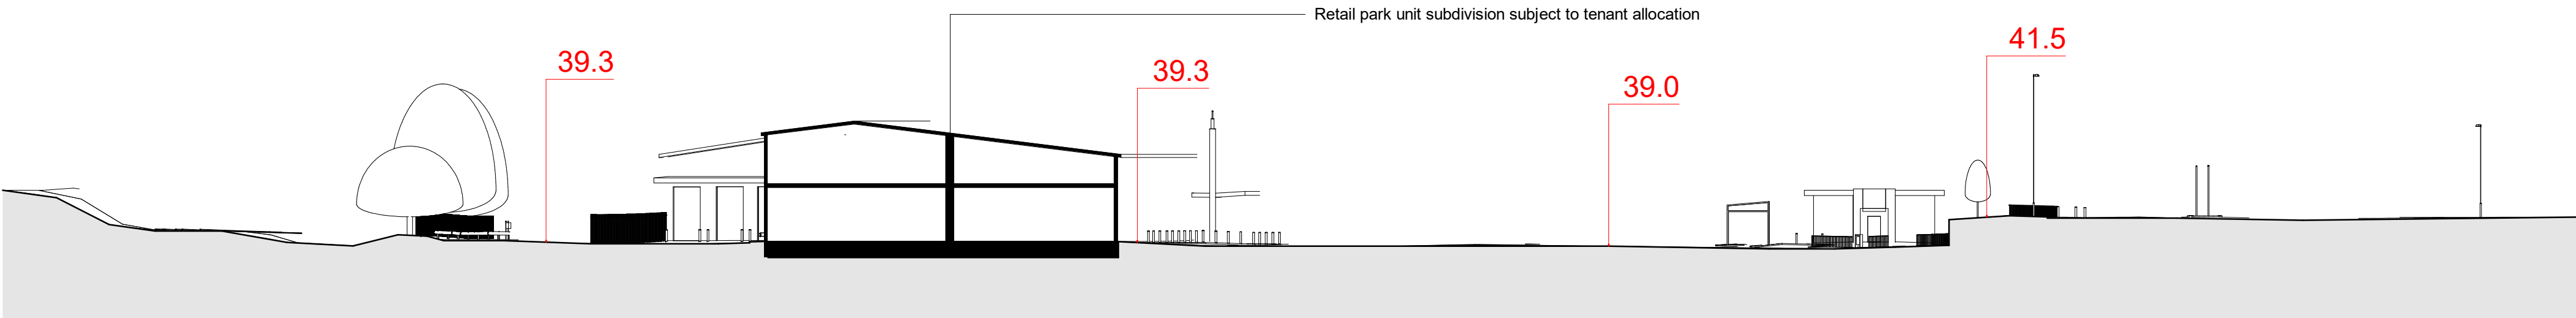

5 Existing West Section
1 : 400

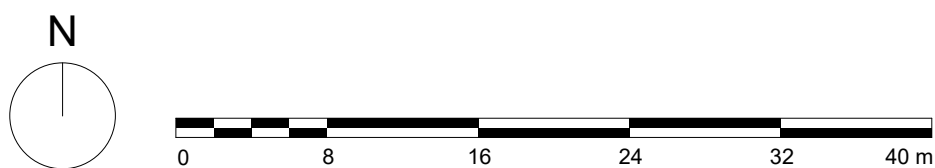

Planning Submission Validation	21/01/26	RKB	P2
Planning Submission Validation	01/09/23	CBI	P1
Description	Date	Chk	Rev

SQUIRE & PARTNERS

Squire and Partners LLP
The Department Store
248 Ferndale Road, London SW9 8FR
T: 020 7278 5555

info@squireandpartners.com
www.squireandpartners.com

Project
Kings Meadow View

Title
**Existing
Sections**

Status Planning	Drawn SQP	Date 01/09/23	Scale @ ISO A1 As indicated	Job Number 18111
Drawing Number 18111-SQP-ZZ-ZZ-DR-A-PL00301	Revision P1			