




Stantec UK Limited
READING
Coverton Bridge House, Waterman Place, Reading,
Berks RG2 8DQ
Tel: 0118 500 7531
www.stantec.com/uk

Copyright Reserved
The Contractor shall verify and be responsible for all dimensions. DO NOT scale the drawing.
- any error or omission shall be reported to Stantec without delay.
The Copyrights to all design and drawings are the property of Stantec. Reproduction or
use for any purpose other than that authorized by Stantec is forbidden.

NOTES
UTILITIES NOTE: The position of any existing public or private sewers, utility services,
plant or apparatus shown on this drawing is believed to be correct, but no warranty to this
effect is given. The Contractor shall verify the position of all utilities before commencing
work. The Contractor is therefore advised to undertake their own investigation where the
presence of any existing sewers, services, plant or apparatus may affect their operations.

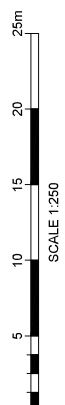

POI - FIRST ISSUE	JH	By	2025.07.11
Issued/Revision		Appd	YYYYMMDD
	JH	Dwn.	2025.07.11
		Chkd.	YYYYMMDD

Issue Status

FOR INFORMATION

This document is suitable only for the
purpose noted above.
Use of this document for any other
purpose is not permitted.

Client/Project Logo

Client/Project
MCLAREN (BROAD STREET MALL) LTD

BROAD STREET MALL

READING, UK

Title

PROPOSED ACCESS/EGRESS
ARRANGEMENT - BASEMENT LEVEL
ALTERNATIVE PERMANENT LAYOUT
(OPTION 4)

Project No.
332110742

Revision
P01


Drawing No.

332110742/5500/022

3

2

1

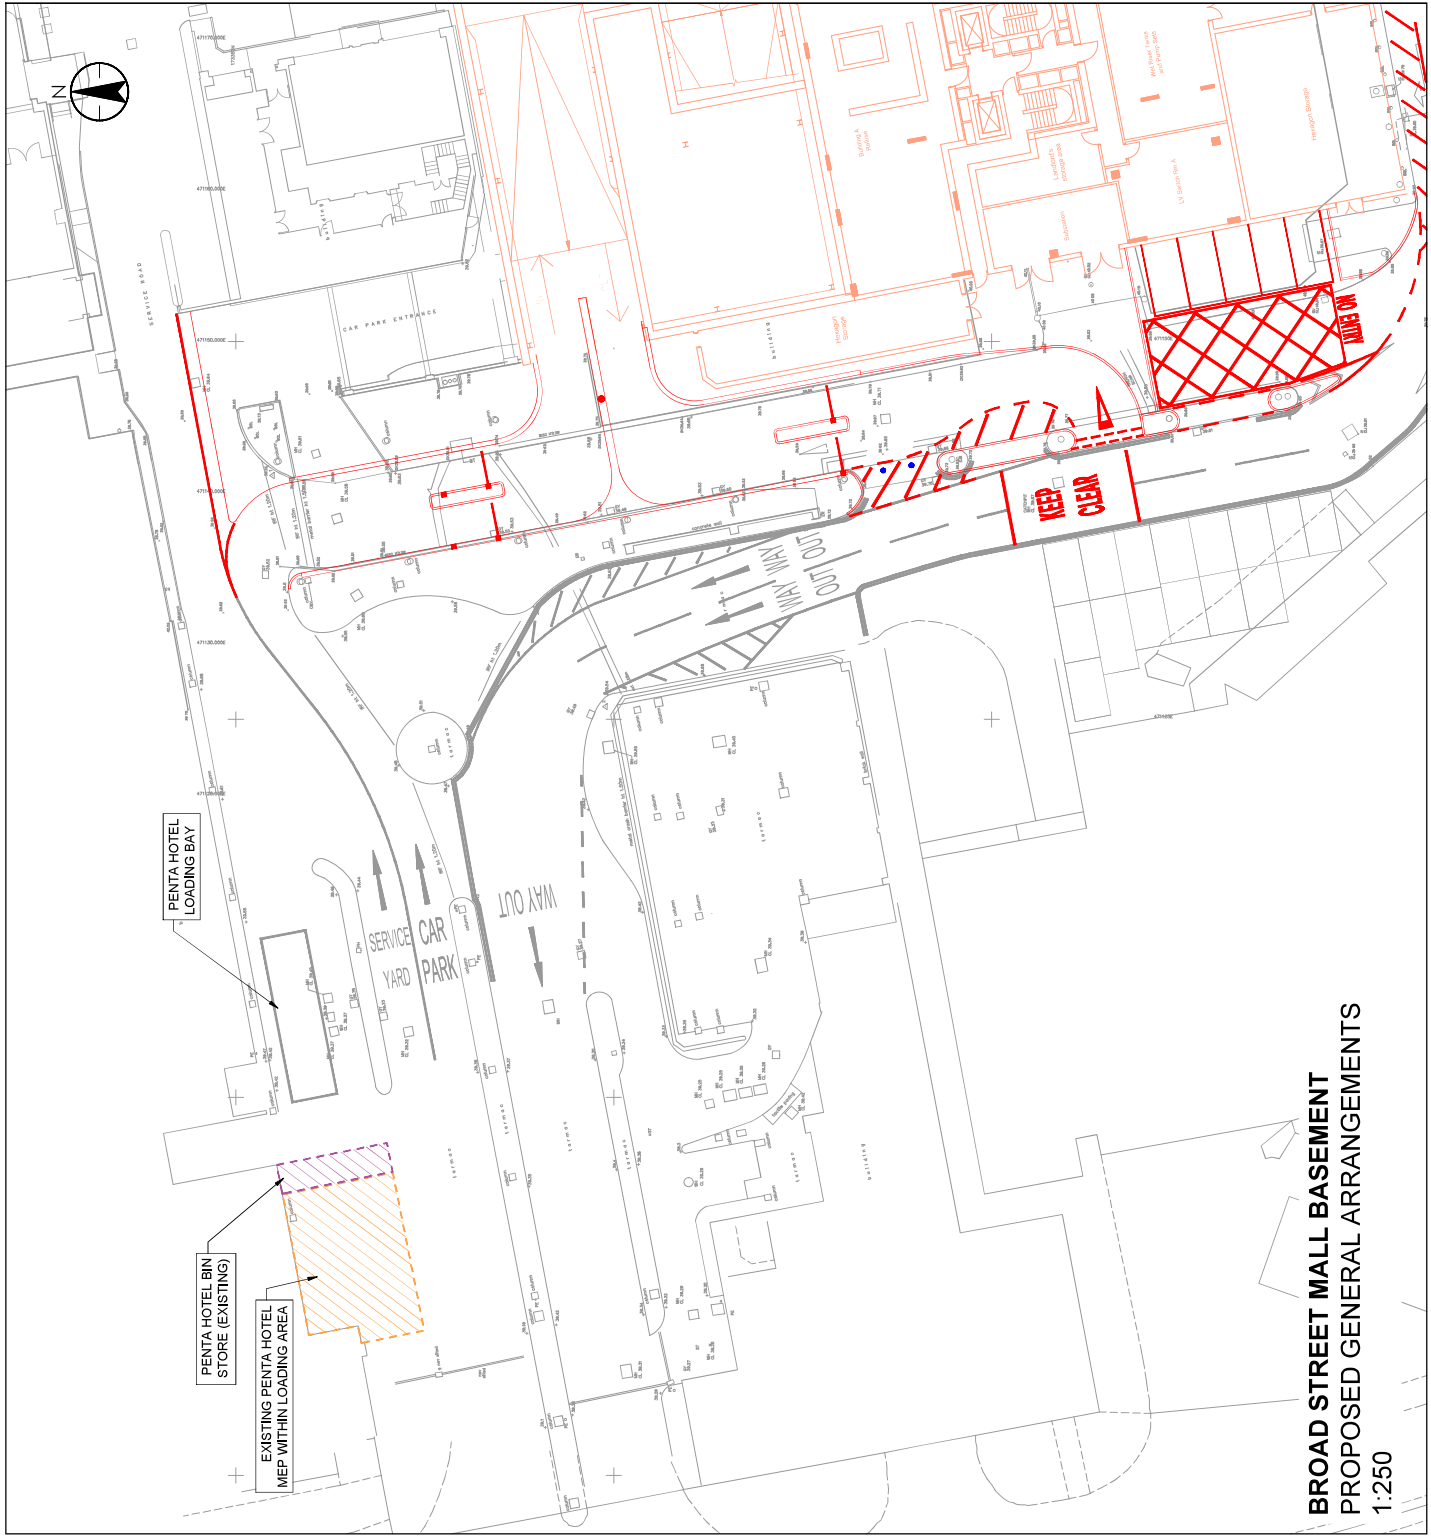

**BROAD STREET MALL BASEMENT
PROPOSED GENERAL ARRANGEMENTS**
1:250