
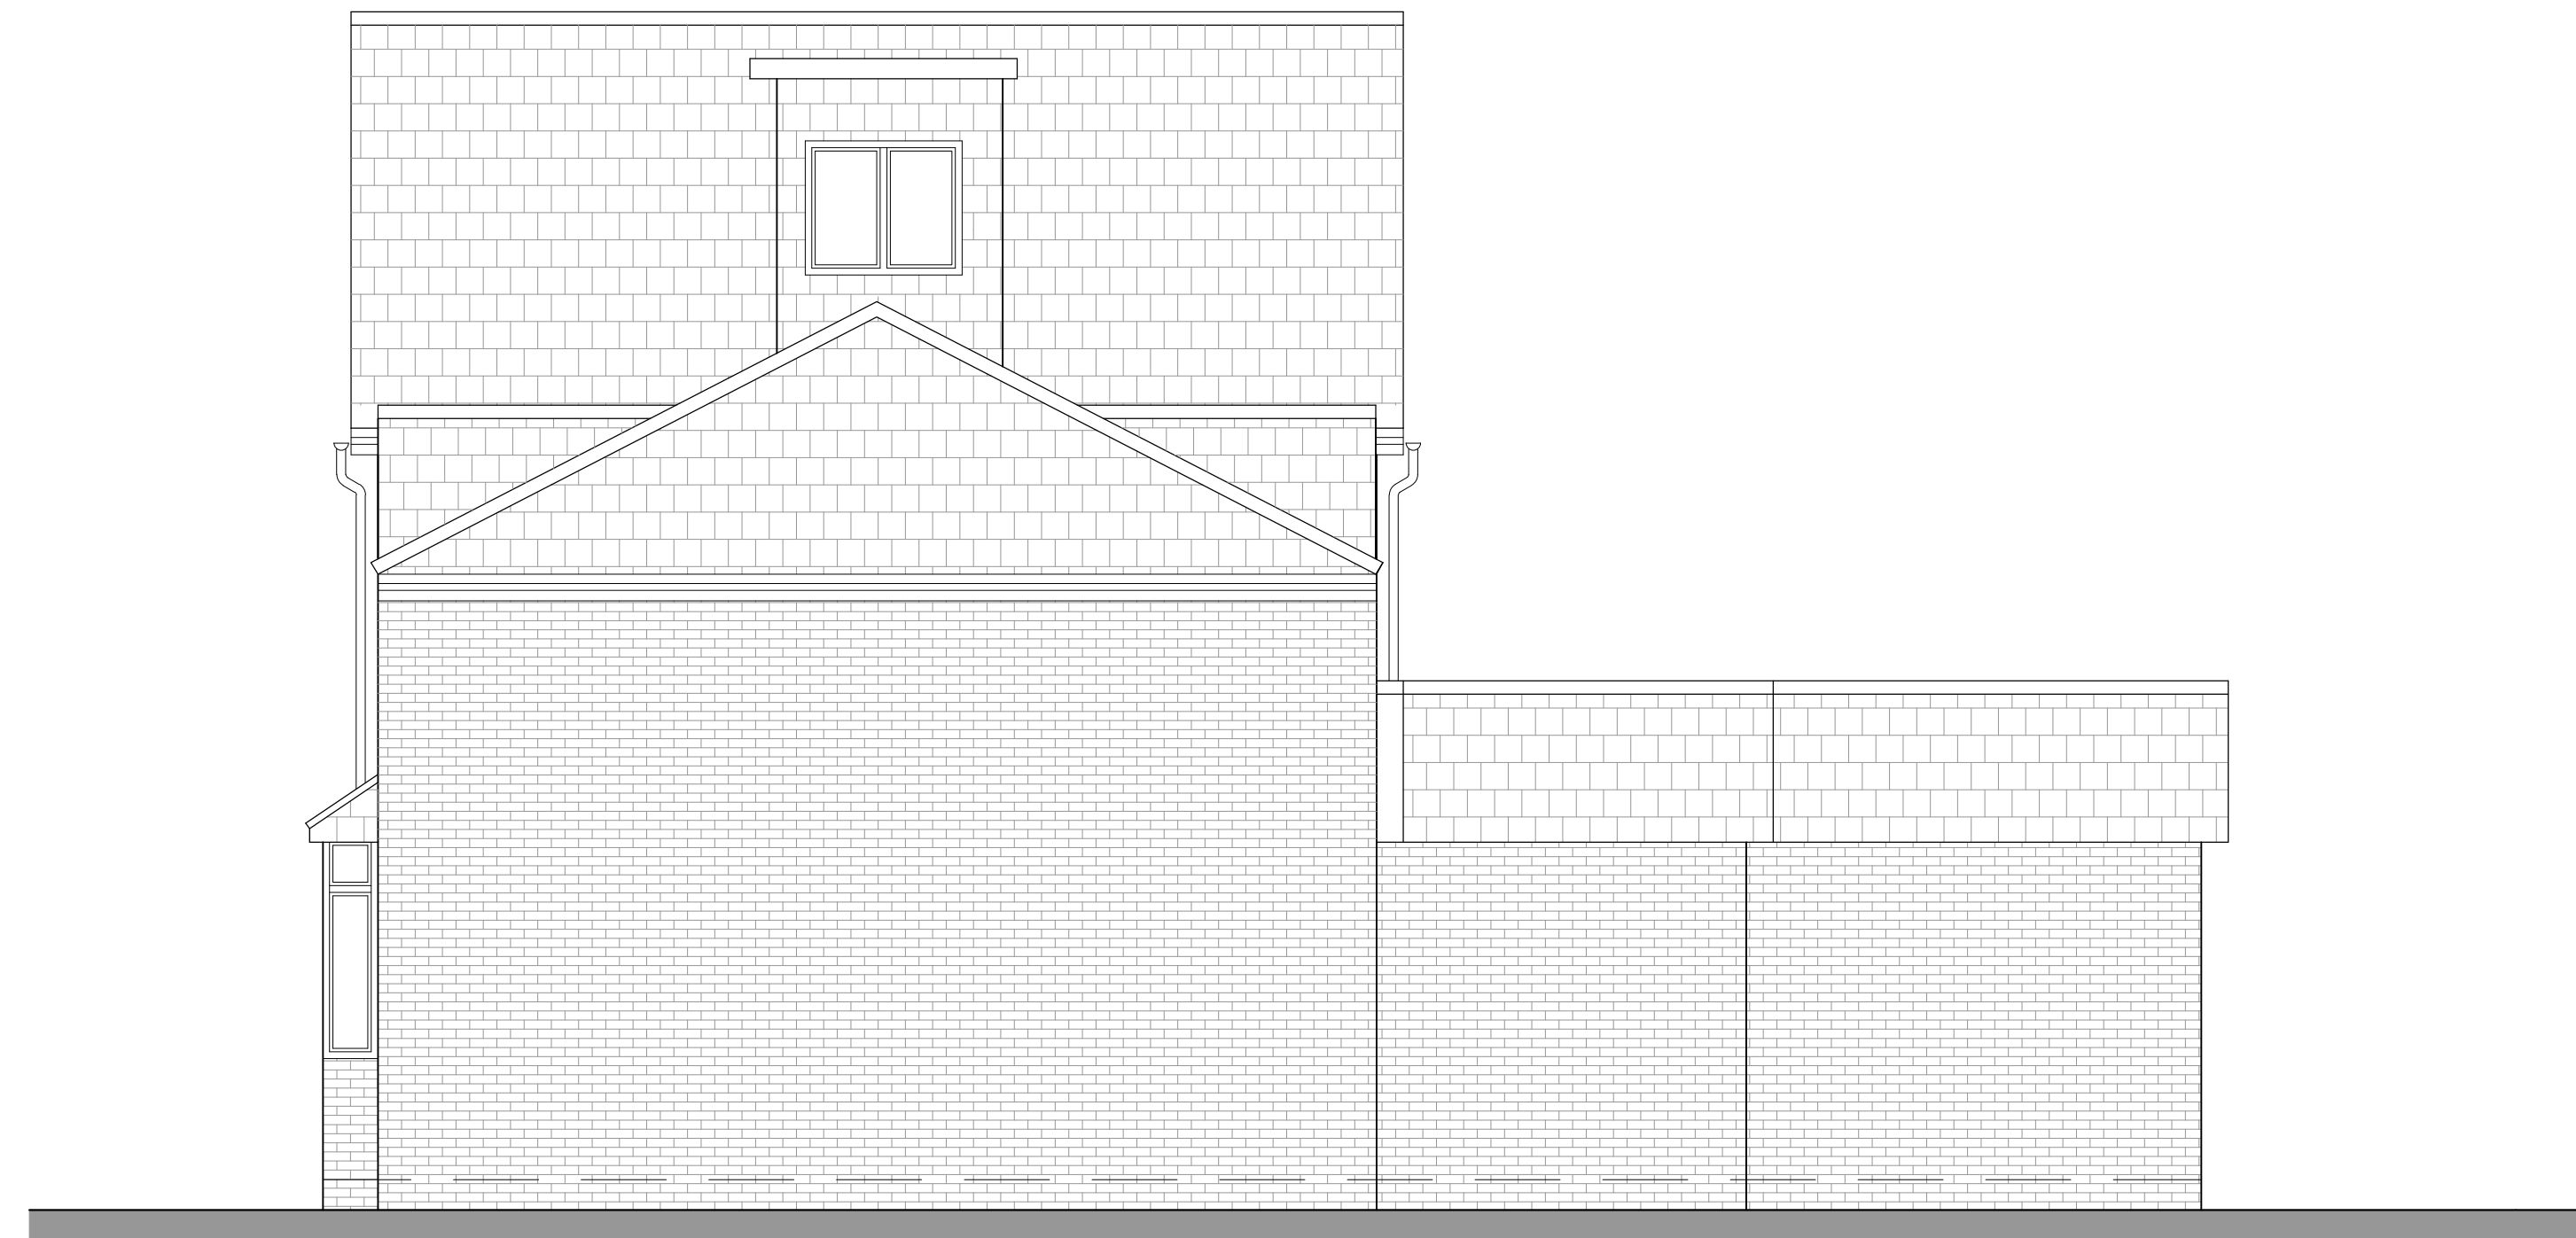


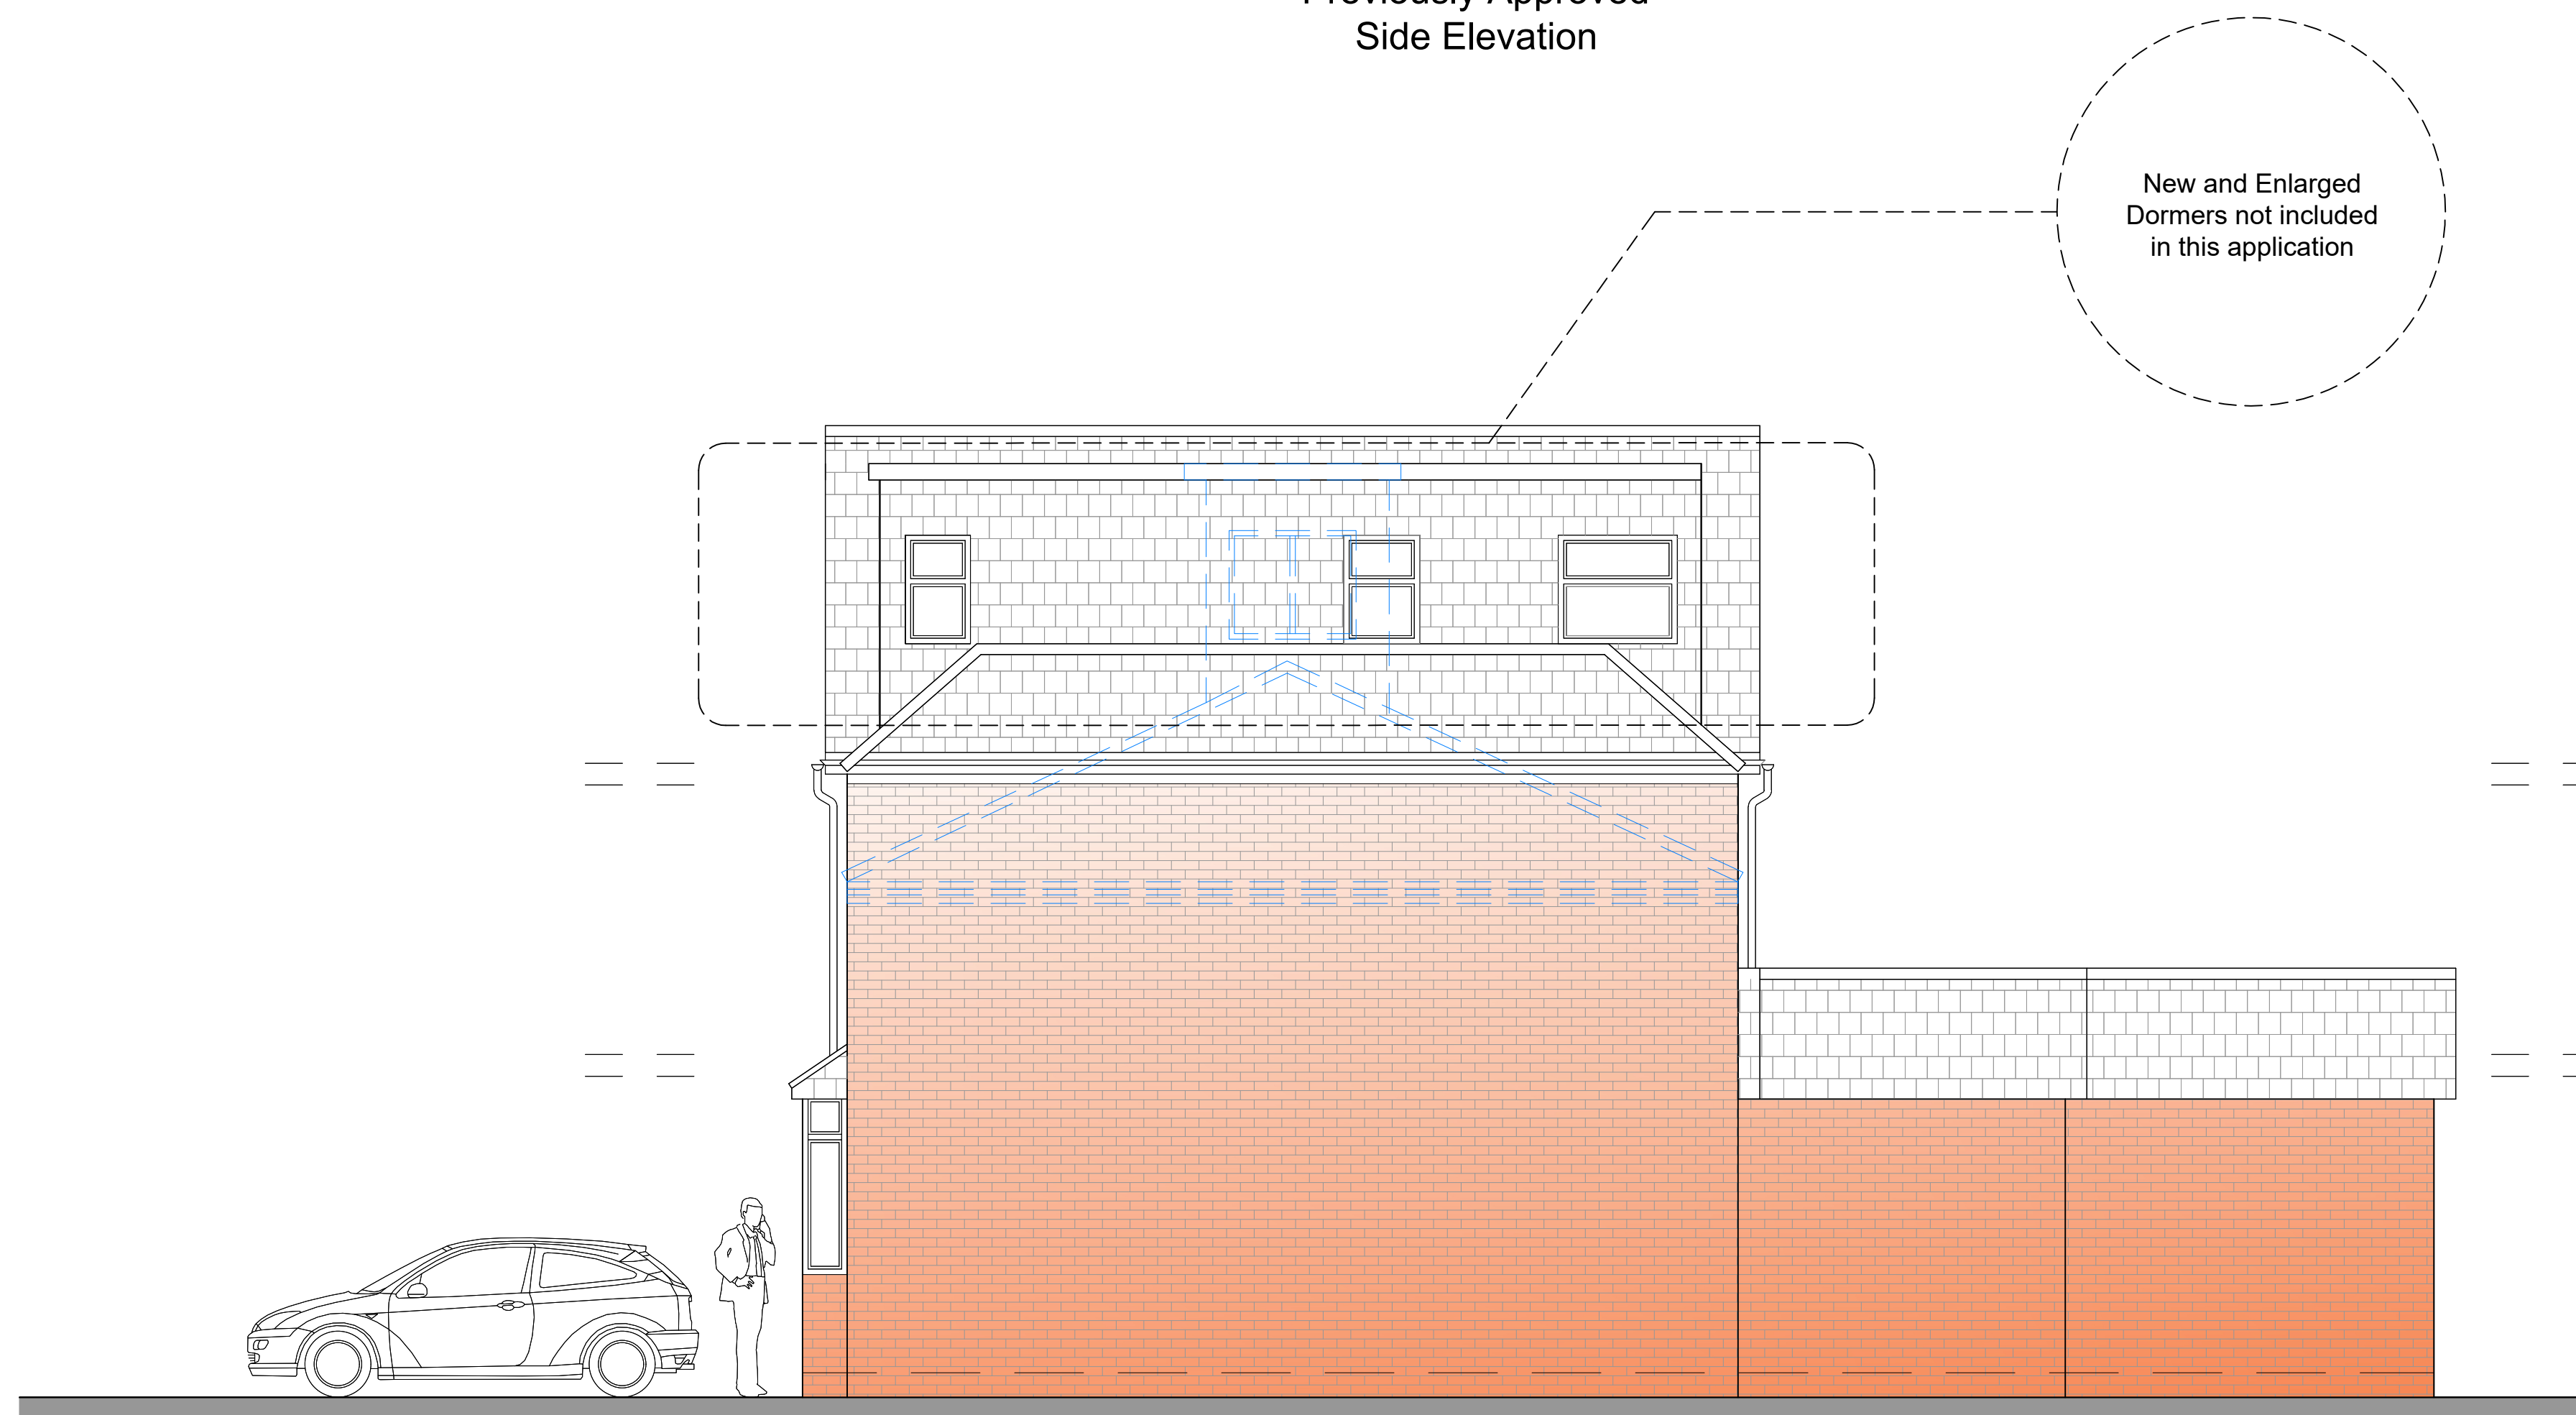


Previously Approved
Side Elevation

Retrospective
Side Elevation

KEY

PREVIOUS APPROVED
PLANNING

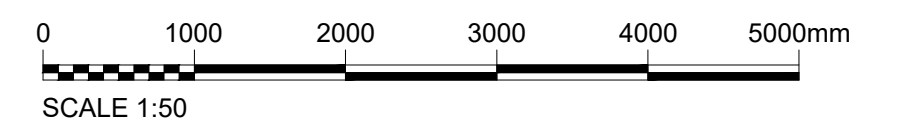

H	08.12.25	JA	DA	JA	ISSUED FOR SECTION 73 APPROVAL
REV	DATE	DRN	CHKD	APPD	DESCRIPTION
G	04.12.25	JA	DA	JA	ISSUED FOR SECTION 73 APPROVAL
F	02.07.25	JA	DA	JA	ISSUED FOR SEC 73 APPROVAL
E	19.12.24	JA	DA	JA	ISSUED FOR CERTIFICATE OF LAWFULNESS
D	11.06.24	JA	DA	JA	ISSUED FOR PLANNING APPROVAL
C	21.05.24	JA	DA	JA	ISSUED FOR RETROSPECTIVE PLANNING
B	08.04.24	JA	DA	JA	ISSUED FOR RETROSPECTIVE PLAN APP
A	19.03.24	JA	DA	JA	ISSUED FOR CLIENT
REV	DATE	DRN	CHKD	APPD	DESCRIPTION
DRAWING STATUS					

For Approval



E: info@bluebirdengineering.co.uk
T: 0118 9583 551 F: 0118 9583 563
A: 46 London Street, Reading, RG1 4SQ

CLIENT		Mr Hargun	
PROJECT		95 Northumberland Avenue Reading	
TITLE		Previously Approved and Retrospective Side Elevations Section 73	
DRAWN	DATE	SCALE	
JA	March 24	1:50 @ A1	
DRG NO		REV	
A-1120		H	
© BLUEBIRD ENGINEERING LTD 2021			