


General Notes :

1. To be read in conjunction with other consultants drawings.
2. Check site conditions prior to commencement of work.
3. Any discrepancies to be reported directly to the Architect.
4. Do not scale off drawing. Use figured dimensions only.

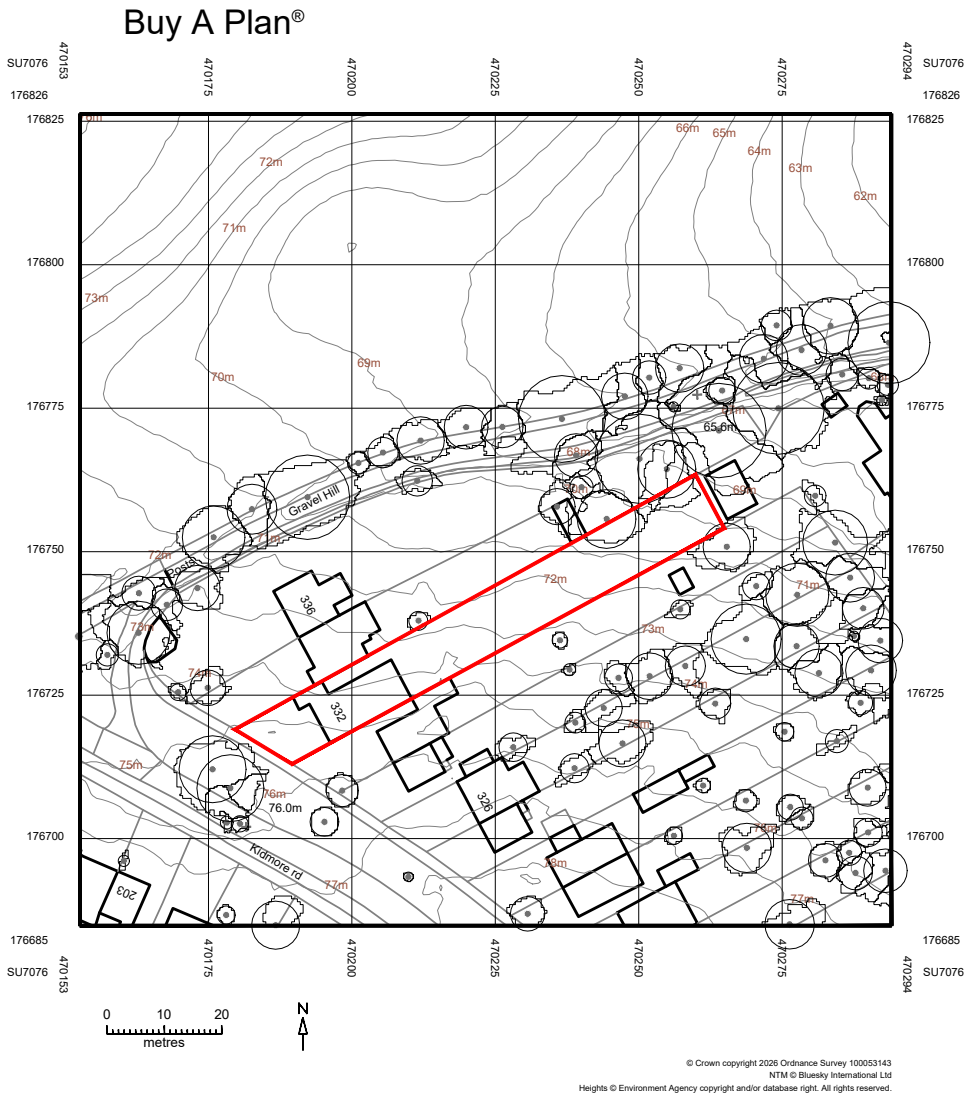

LOCATION PLAN

Revision	Amendment	Date
Project : 332 KIDMORE RD CAVERSHAM HEIGHTS READING, RG4 7NG		
For :		
Drawing Title : LOCATION PLAN PROPOSED DWGS		Scale : 1:1250@A3 Date : JAN 2026
Content : PLANNING		
C:\Butterscotch Design\Admin\logos\logo.jpg		info@butterscotchdesign.com www.butterscotchdesign.com 01189 594 277 8b Portman RD, Reading RG30 1EA
Drawing No : KRP/ID/001		Rev : -