



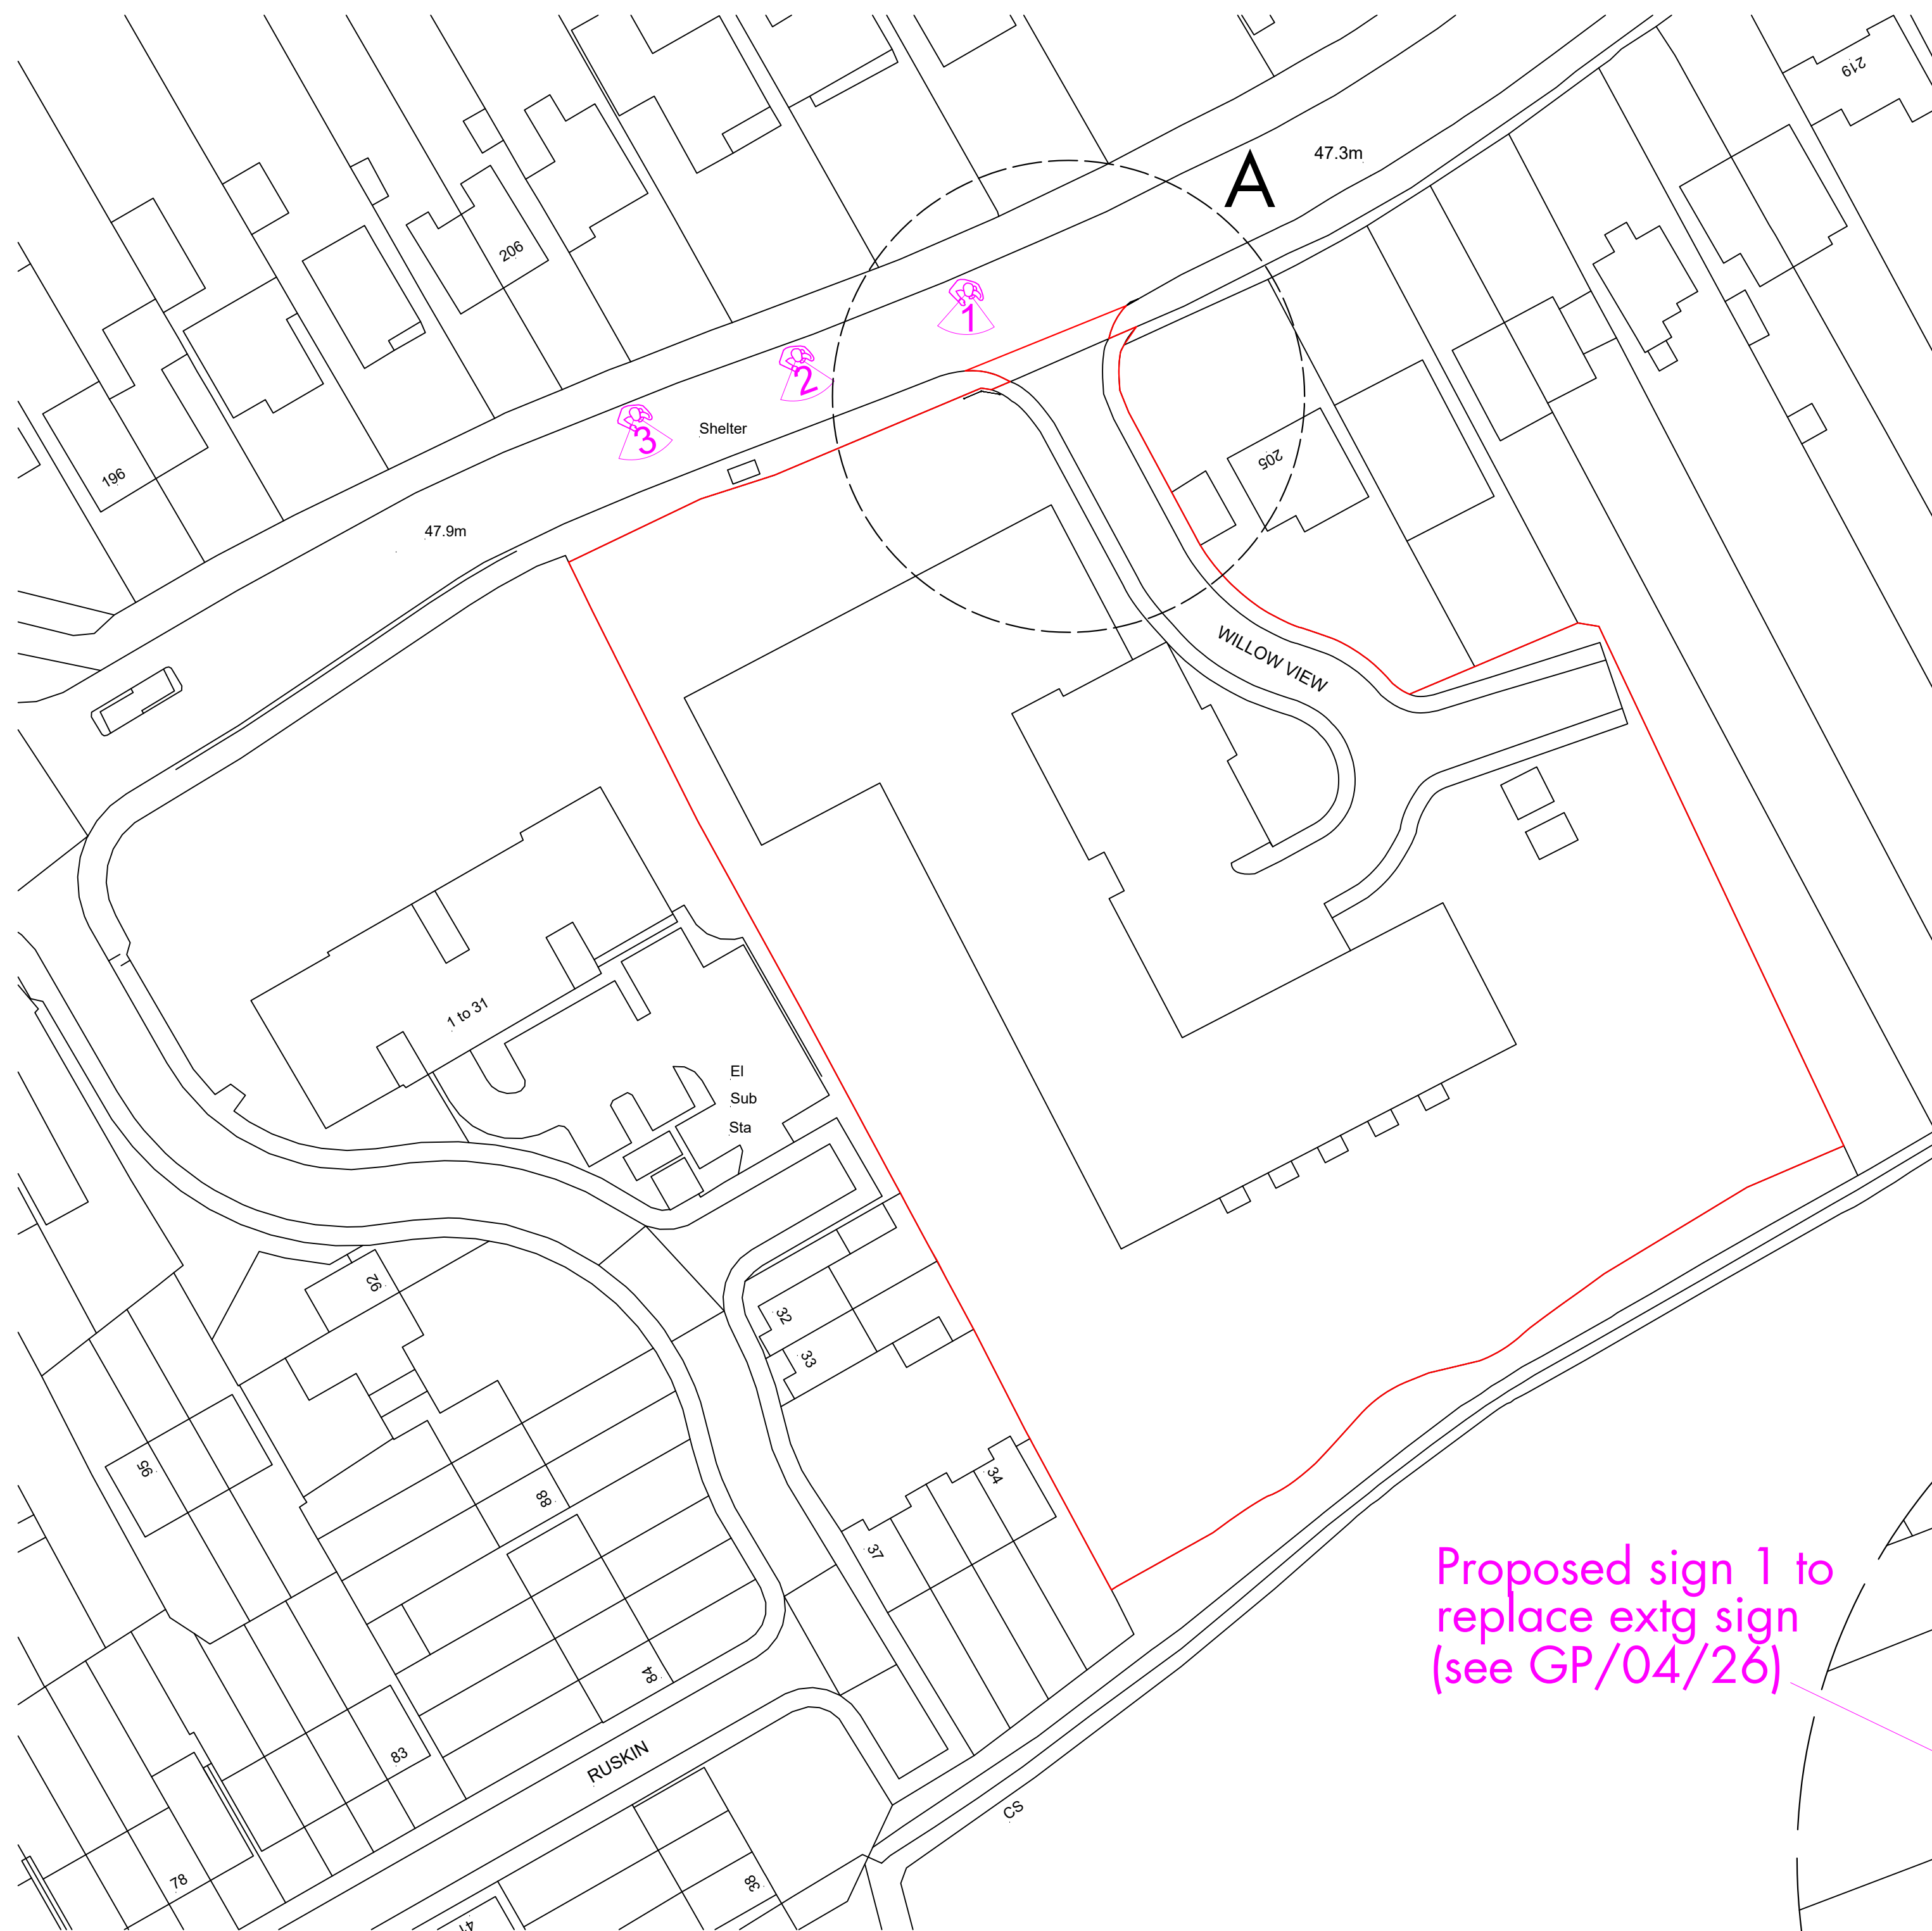

VIEW 1




VIEW 3

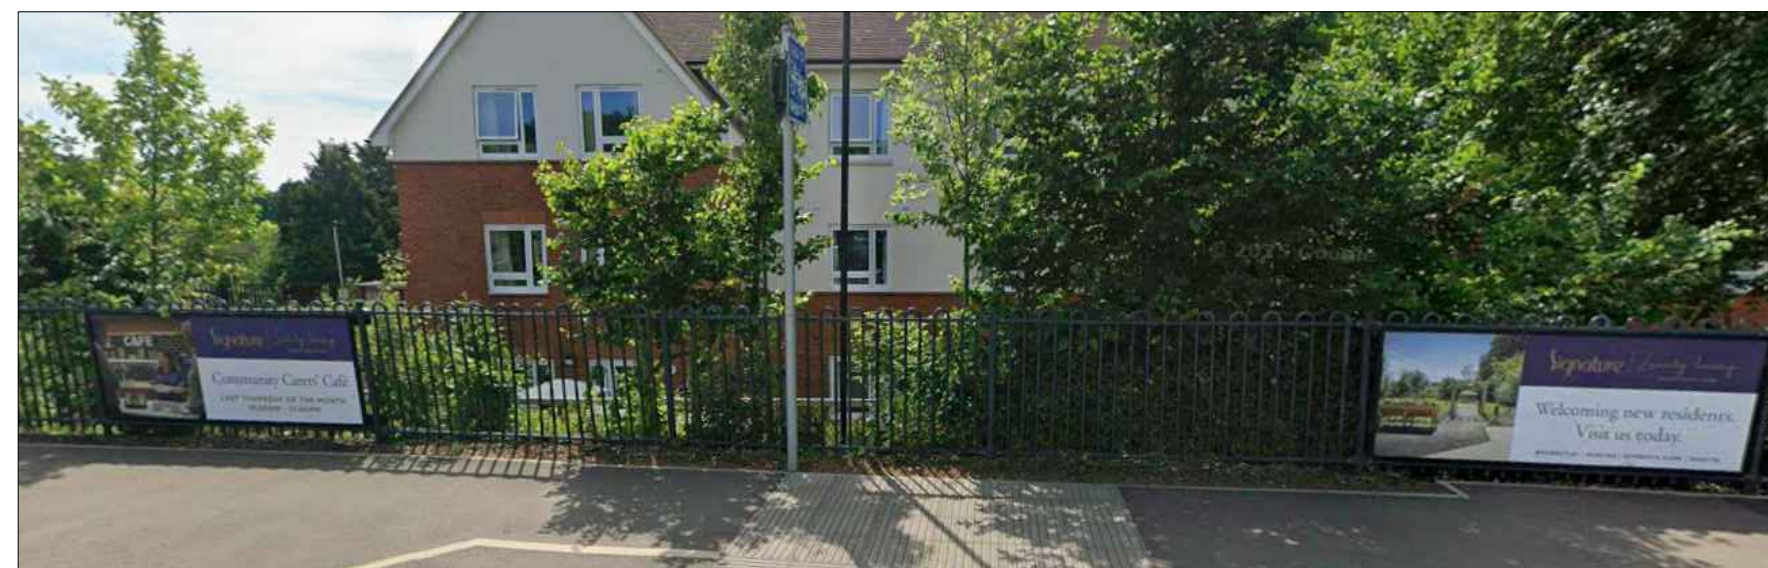


VIEW 2

Proposed sign 1 to  
replace extg sign  
(see GP/04/26)

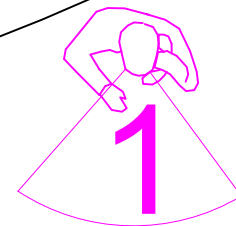

20 0 20 40 60 80 100

Metres

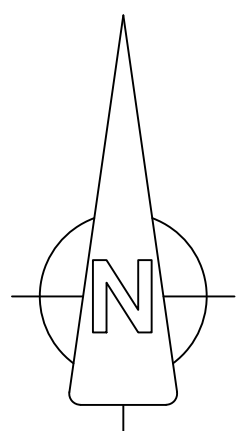

0

20

40

## BLOCK PLAN EXTRACT A

Scale @1:200

|   |                                   |       |
|---|-----------------------------------|-------|
| Drawing title   | Proposed block plan with photos   |       |
| Project   | 2 Willow View, Caversham, RG4 6JB |       |
| Address   | 2 Willow View, Caversham, RG4 6JB |       |
| Client   | Signature                         |       |
| Scales   | 1:500 and 1:200                   |       |
| Date   | January 2024                      |       |
| Drawing Number   | GP/03/26                          | Rev B |
| <b>Architectural elements</b>                                                                                             |                                   |       |
| Signature Design Ltd<br>La Grange, Watlington, Oxford, OX12 9JN<br>Tel: 01865 233333<br>Email: info@signaturedesign.co.uk |                                   |       |
| Proposed Design No: 11111111<br>Address: 2 Willow View, Caversham, RG4 6JB                                                |                                   |       |