


14 Darell Road

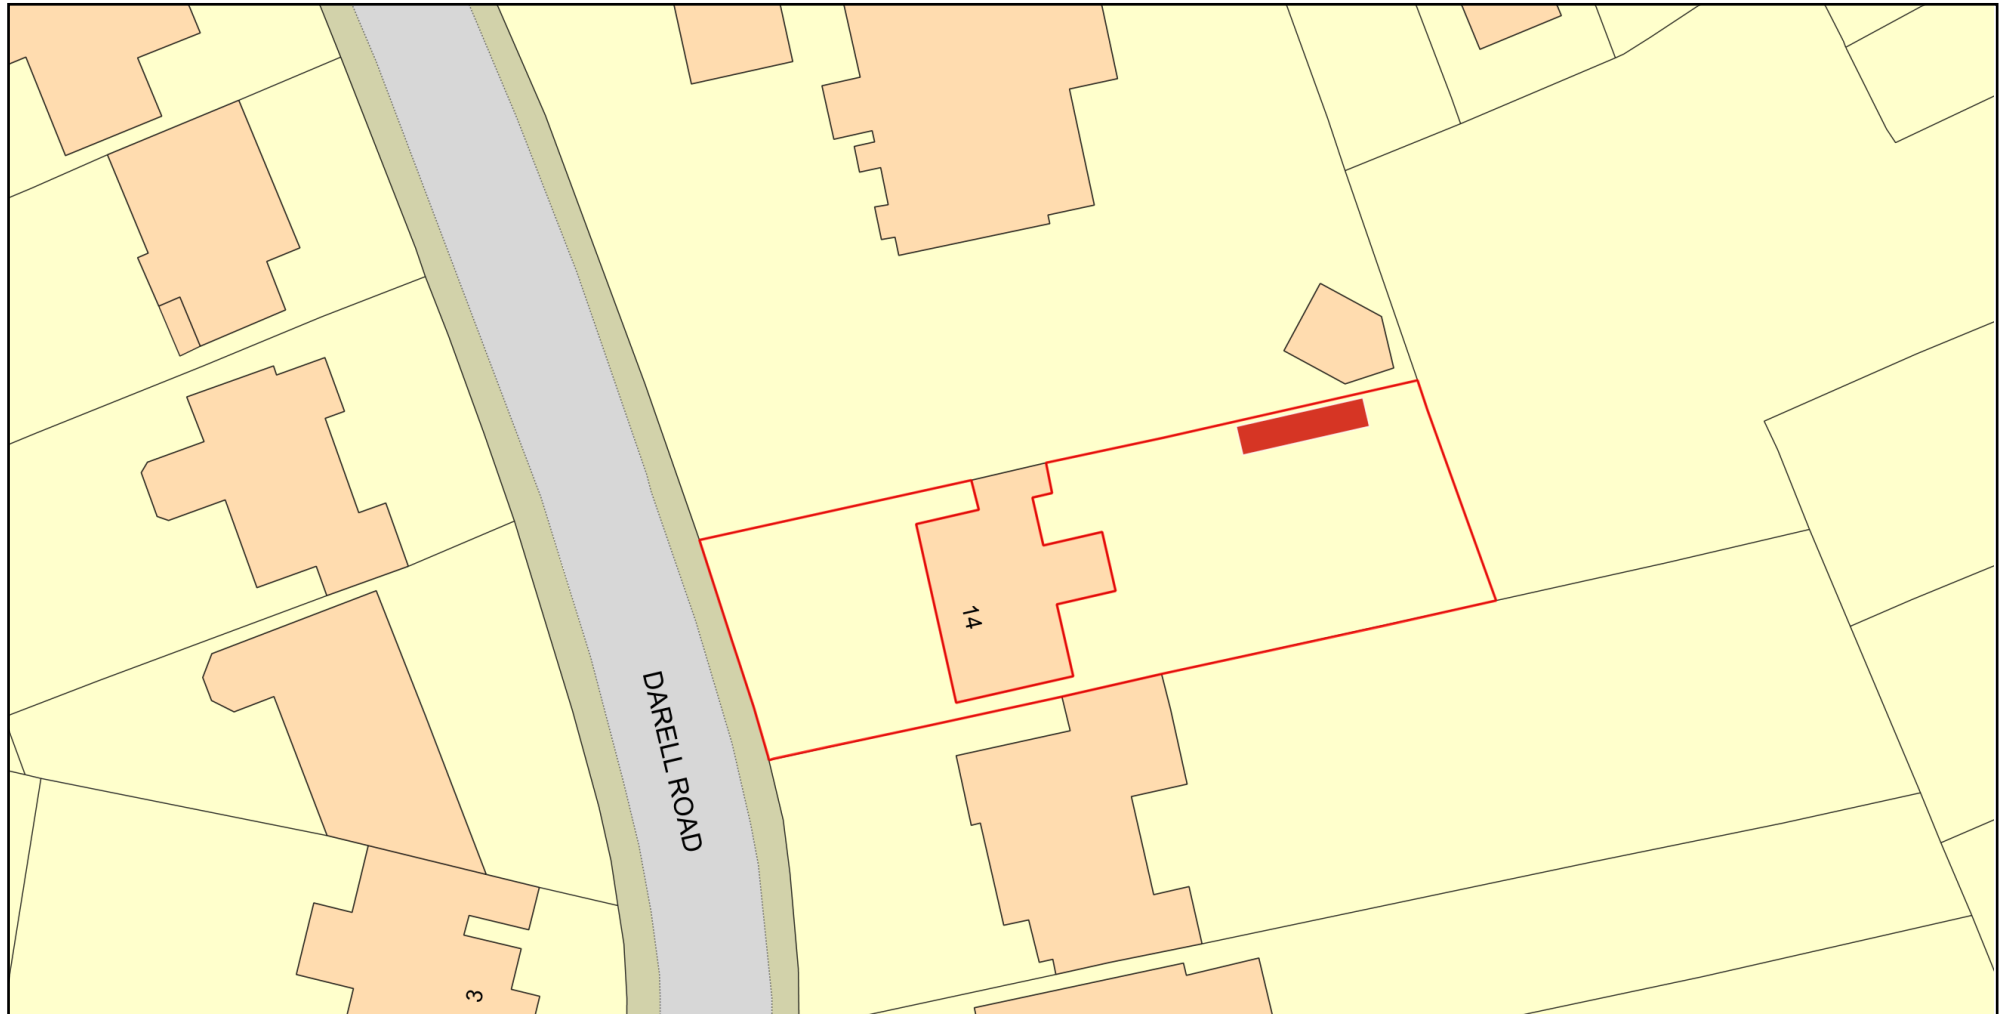

0 20
Metres



Plan Produced for: Reading Borough Council

Date Produced: 01 Feb 2026

Plan Reference Number: TQRQM26032185103922

Scale: 1:500 @ A4

© Crown copyright and database rights 2025 OS 100042766

