



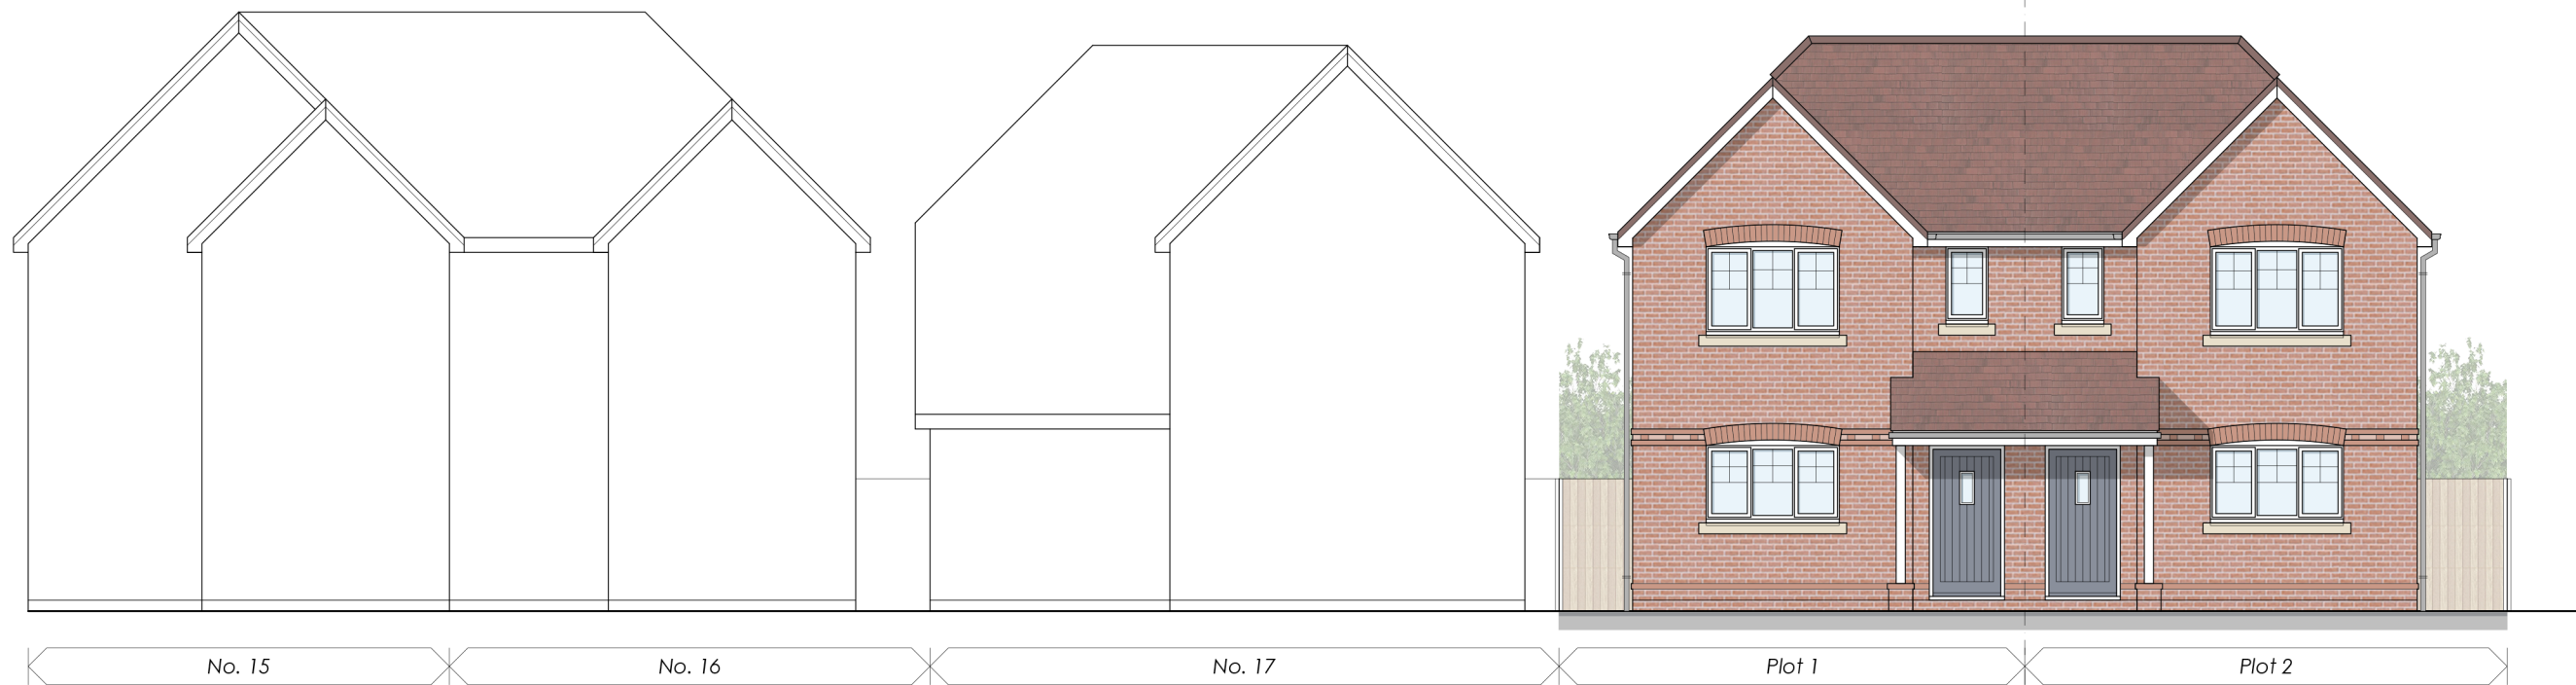


Orchard Grove

Front Elevation

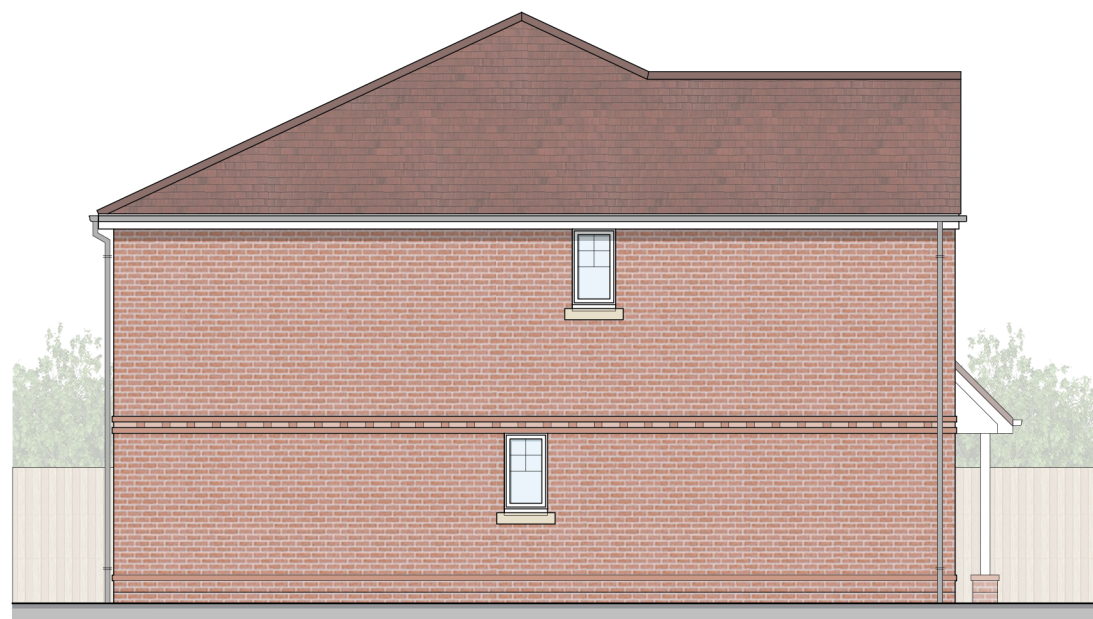

Plot 1

Side Elevation

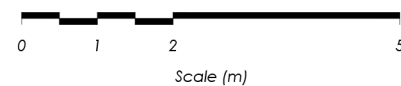

F	10.01.26	NMA Application, Window Positions Amended
E	01.10.25	S73 Application
D	11.02.22	Drawing Revised
C	06.04.21	Drawing Revised
B	29.03.21	Drawing Revised
A	26.02.21	Drawing Revised

Revisions

Client

Bockmer Developments Ltd.

Project

Residential Development
Land rear of 5 Woods Road
Caversham
Reading
RG4 6NA

Status

Planning

Date

2021.02.16

Scale

1:100

Size

A3

Title

Elevations

Number

20.65-106

Revision

F

Spires Architects

9 Monks Way | Reading | RG30 3DP
Tel 07495 529905

This drawing is copyright and may not be reproduced in whole or part without written authority.