


The Annexe, 144a Chapel Hill, Reading, Berkshire, RG31 5DF

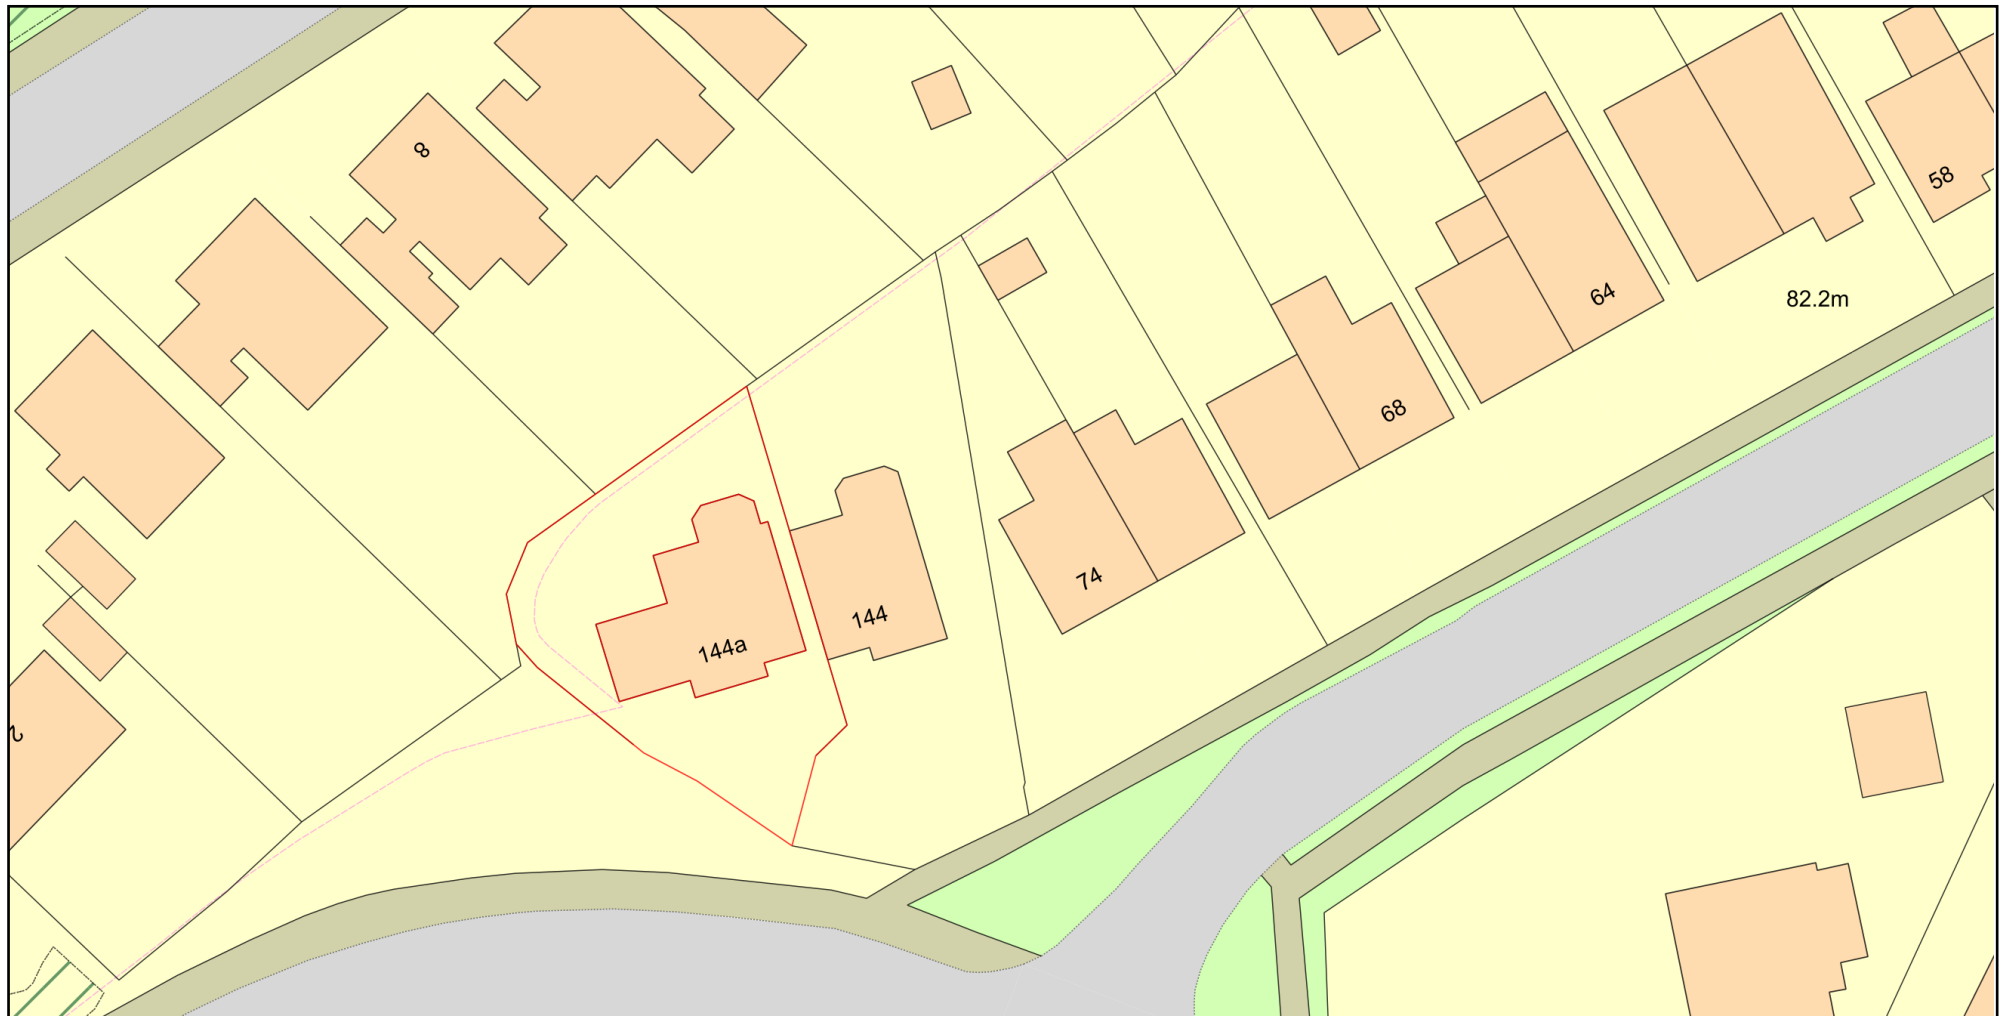

Plan Produced for: Alfred Alstrom

Date Produced: 04 Jul 2019

Plan Number/Project ID: TQRQM19185162832434

Scale: 1:500 @ A4

© Crown copyright, All rights reserved. 2019 Licence number 0100042766