


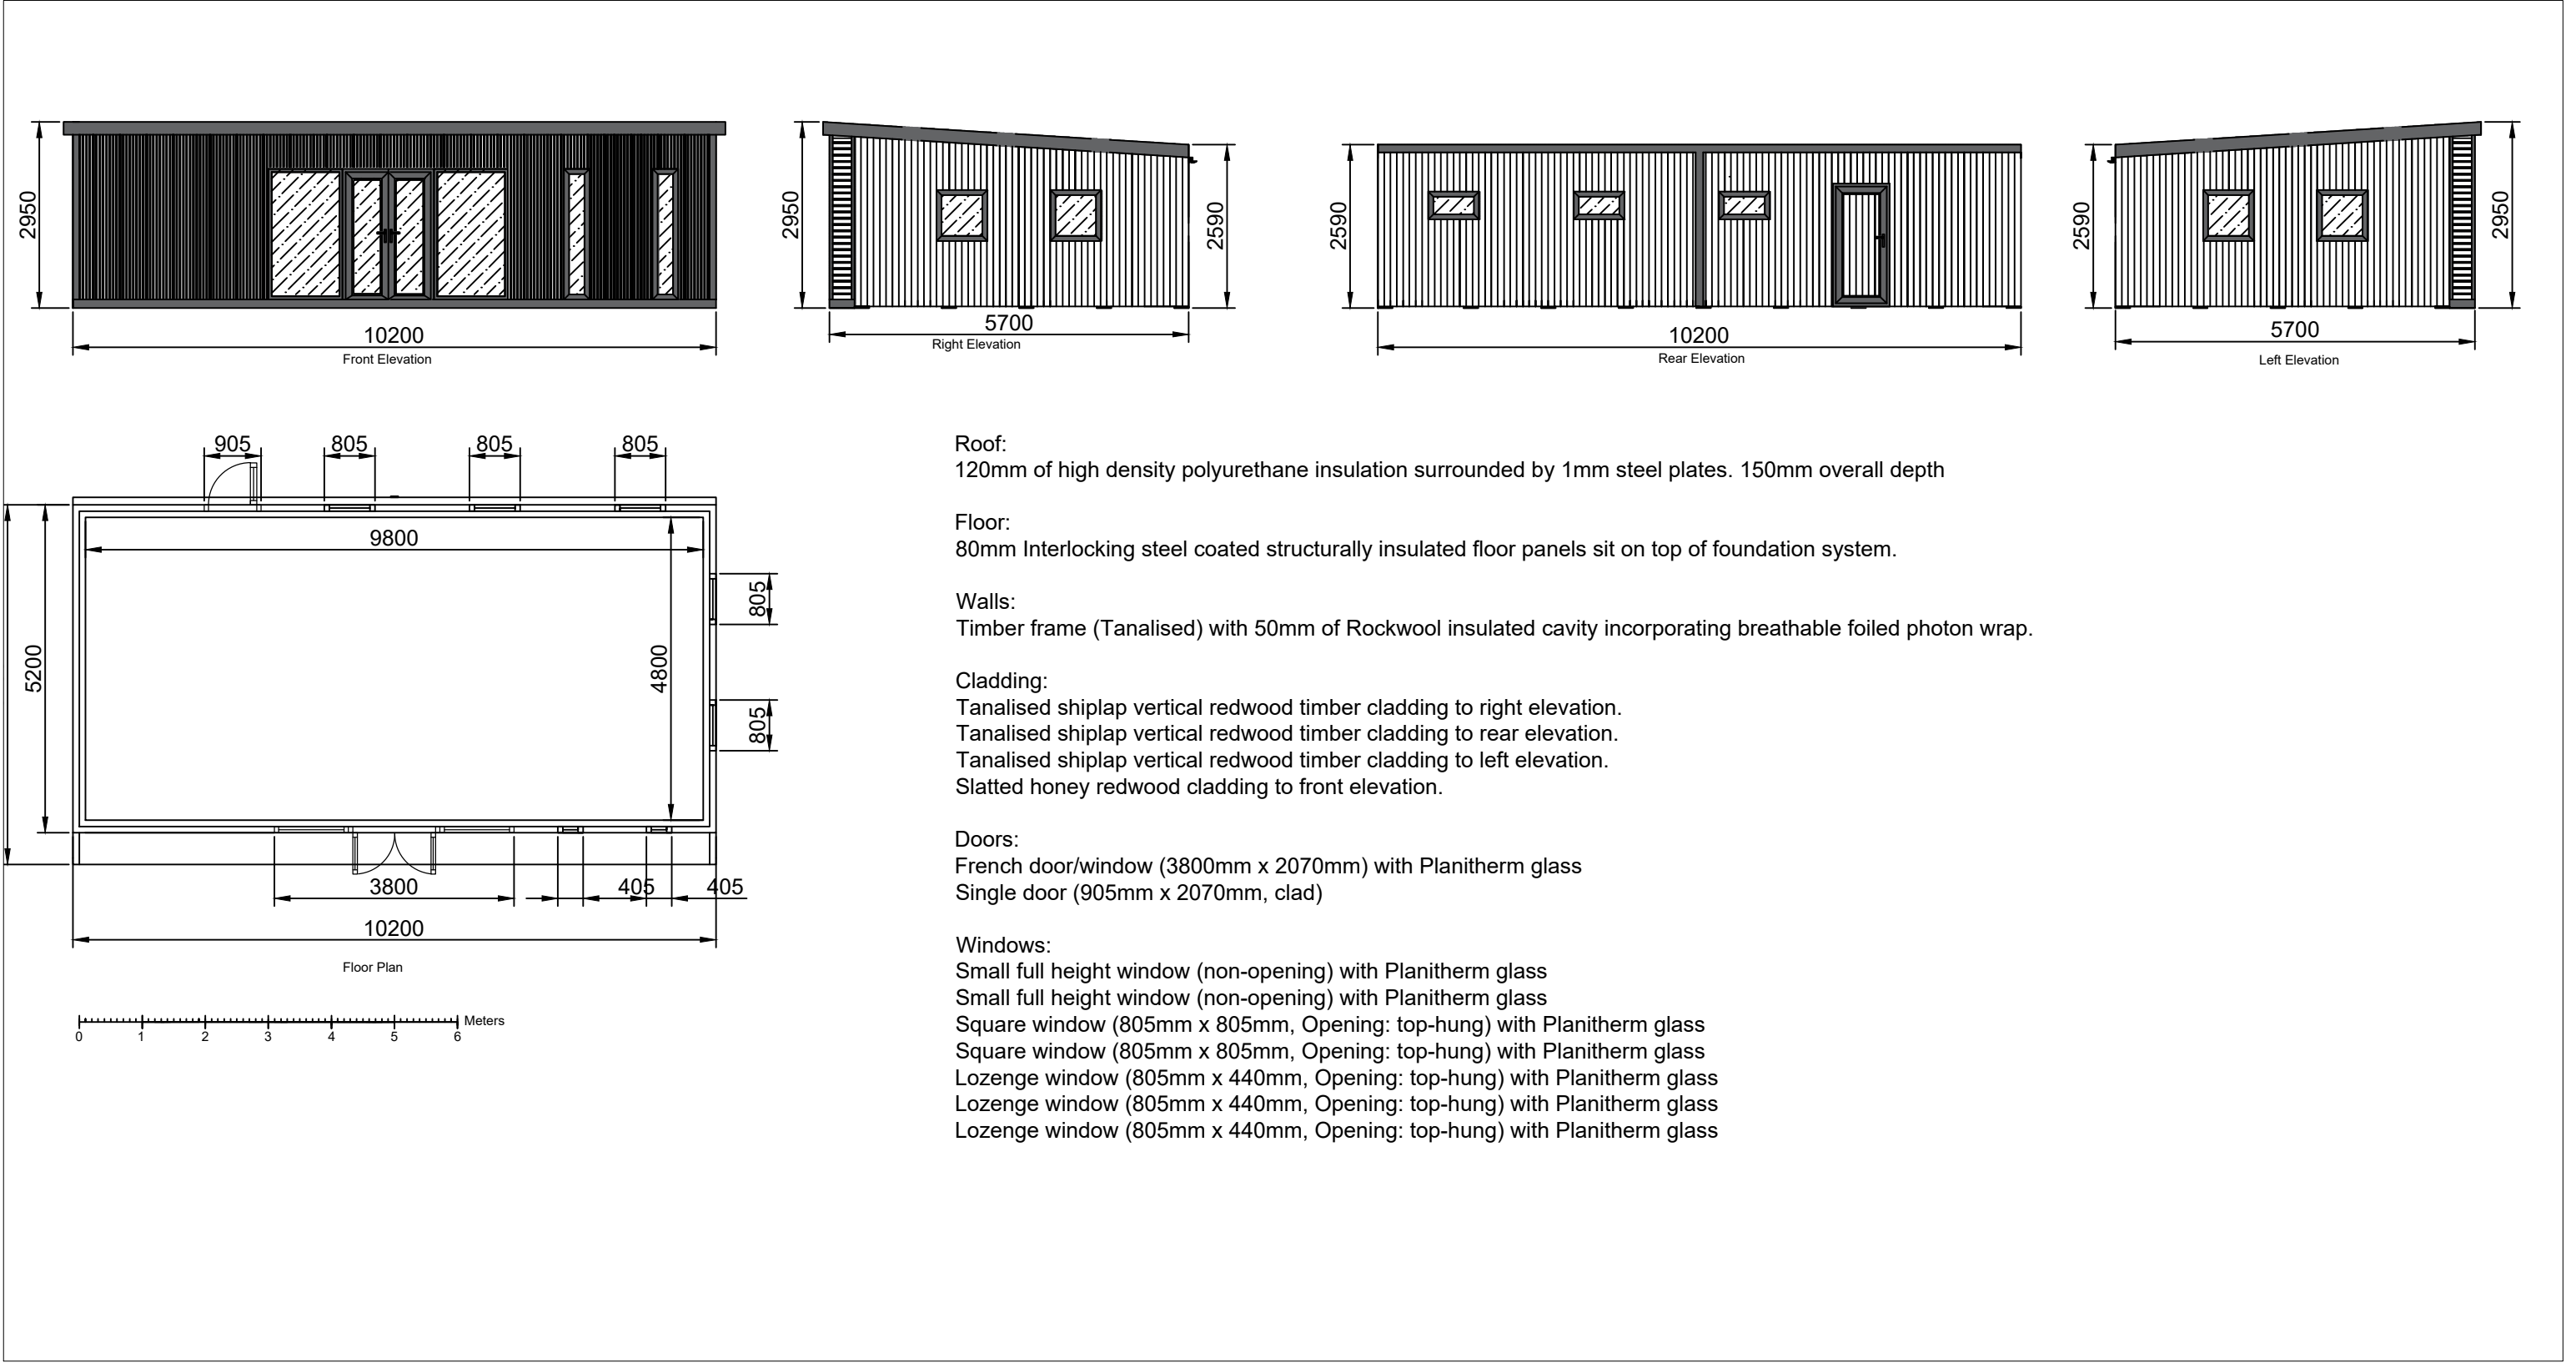

Drawing Title: Rosie McKenzie	Number: 1.	Scale: 1:100 All measurements in mm, setup for A3 printing.
Designed By: Lily Roberts	Date: 01/10/2025	
Installation Address: 9 Bath Road Reading RG1 6HH	Design: Annex = 10m x 5m	
	Reference: 250400037TAS1	