©CHURCHILL LIVING

| REVISIONS | | |
|---|---|---|
| Rev. | Date | By |

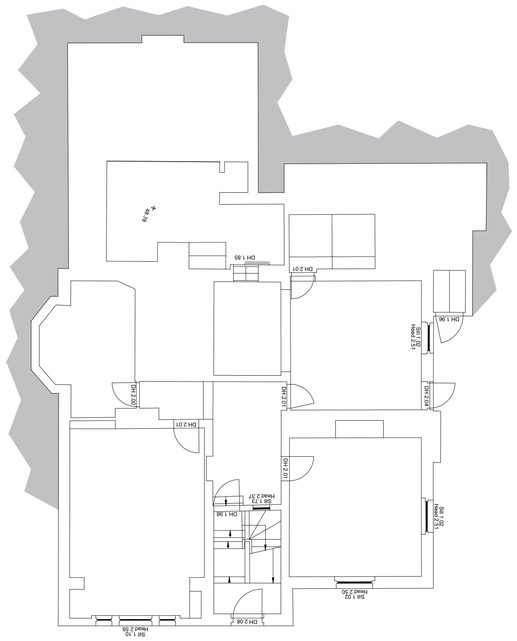

Ground Floor Plan (1:100)

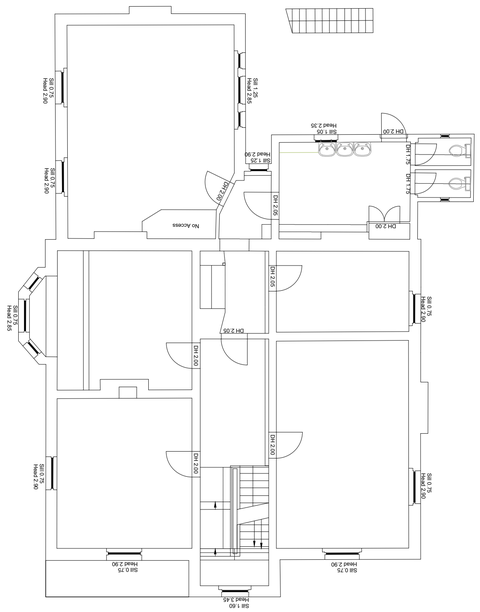

First Floor Plan (1:100)

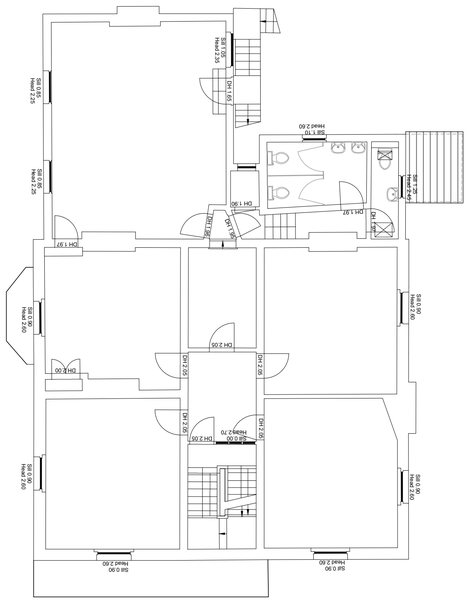

Second Floor Plan (1:100)

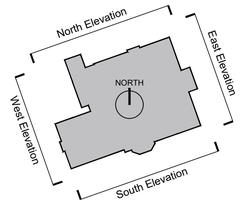


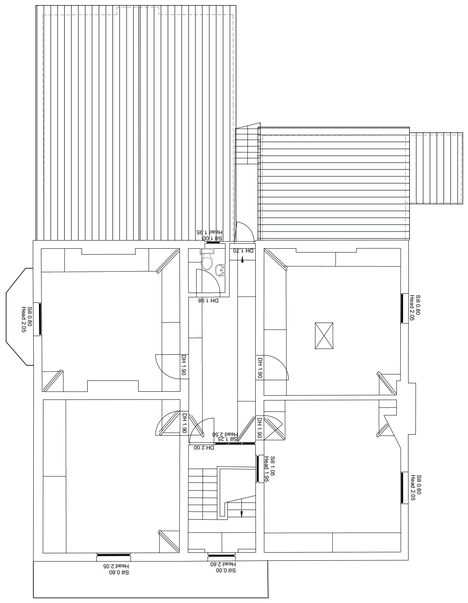

Third Floor Plan (1:100)

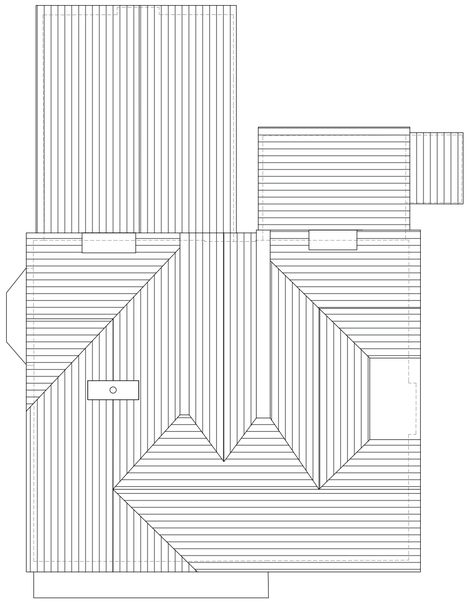

Roof Plan (1:100)

Scale 1:100

0 1 2 3 4 5 10 15

Client

Churchill Living

Your lifestyle • Your choice

PROPOSED RETIREMENT APARTMENTS
FORMER HEMDEAN HOUSE SCHOOL
HEMDEAN ROAD, CAVERSHAM
RG4 7SD

EXISTING PLANS - SCHOOL HOUSE

PLANNING APPLICATION

| | | | |
|---|---|---|---|
| Scale | 1:50 @ A1 | Date | JAN. 2026 |
| Drawn | KLS | Checked | RJ |
| Drawing No. | | | Rev. |

10137CS PA14

planningissues
TOWN PLANNING AND ARCHITECTURE
Churchill House * Parkside * Ringwood * Hampshire * BH24 3SG
Tel: (01425) 462375 E-mail: design@planningissues.co.uk

Former Hemdean House School, Hemdean Road - School House - Existing Floor Plans