
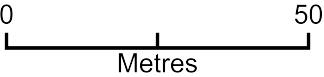


Kendrick School Location Plan - 1:1250

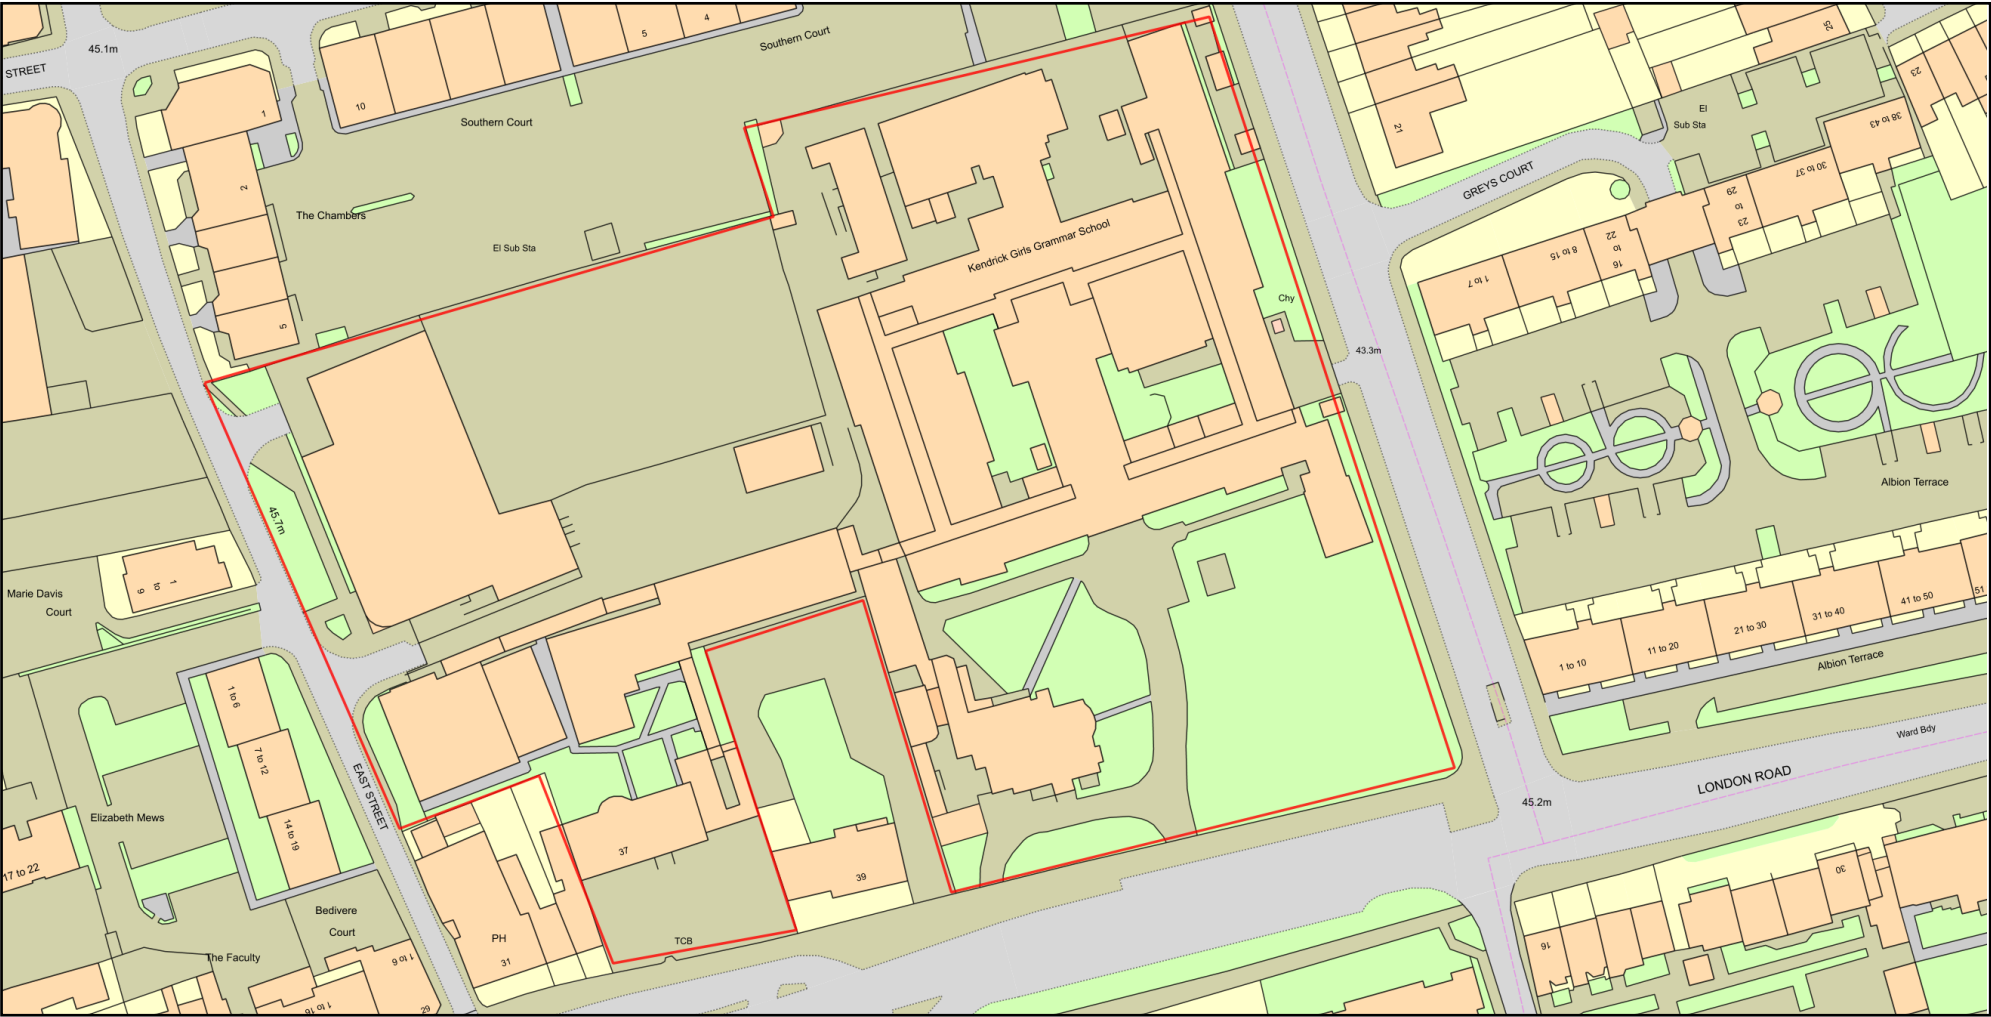

Plan Produced for: Planning Application  
Date Produced: 03 Feb 2026  
Plan Reference Number: TQRQM26034093749058  
Scale: 1:1250 @ A4  
© Crown copyright and database rights 2025 OS 100042766