


61 Ambrook Rd, Reading RG2 8SJ

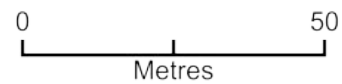



Plan Produced for: MASKAN Architect & Planning

Date Produced: 02 Feb 2026

Plan Reference Number: TQRQM26033102808048

Scale: 1:1250 @ A4

© Crown copyright and database rights 2025 OS 100042766

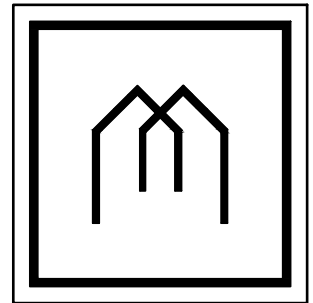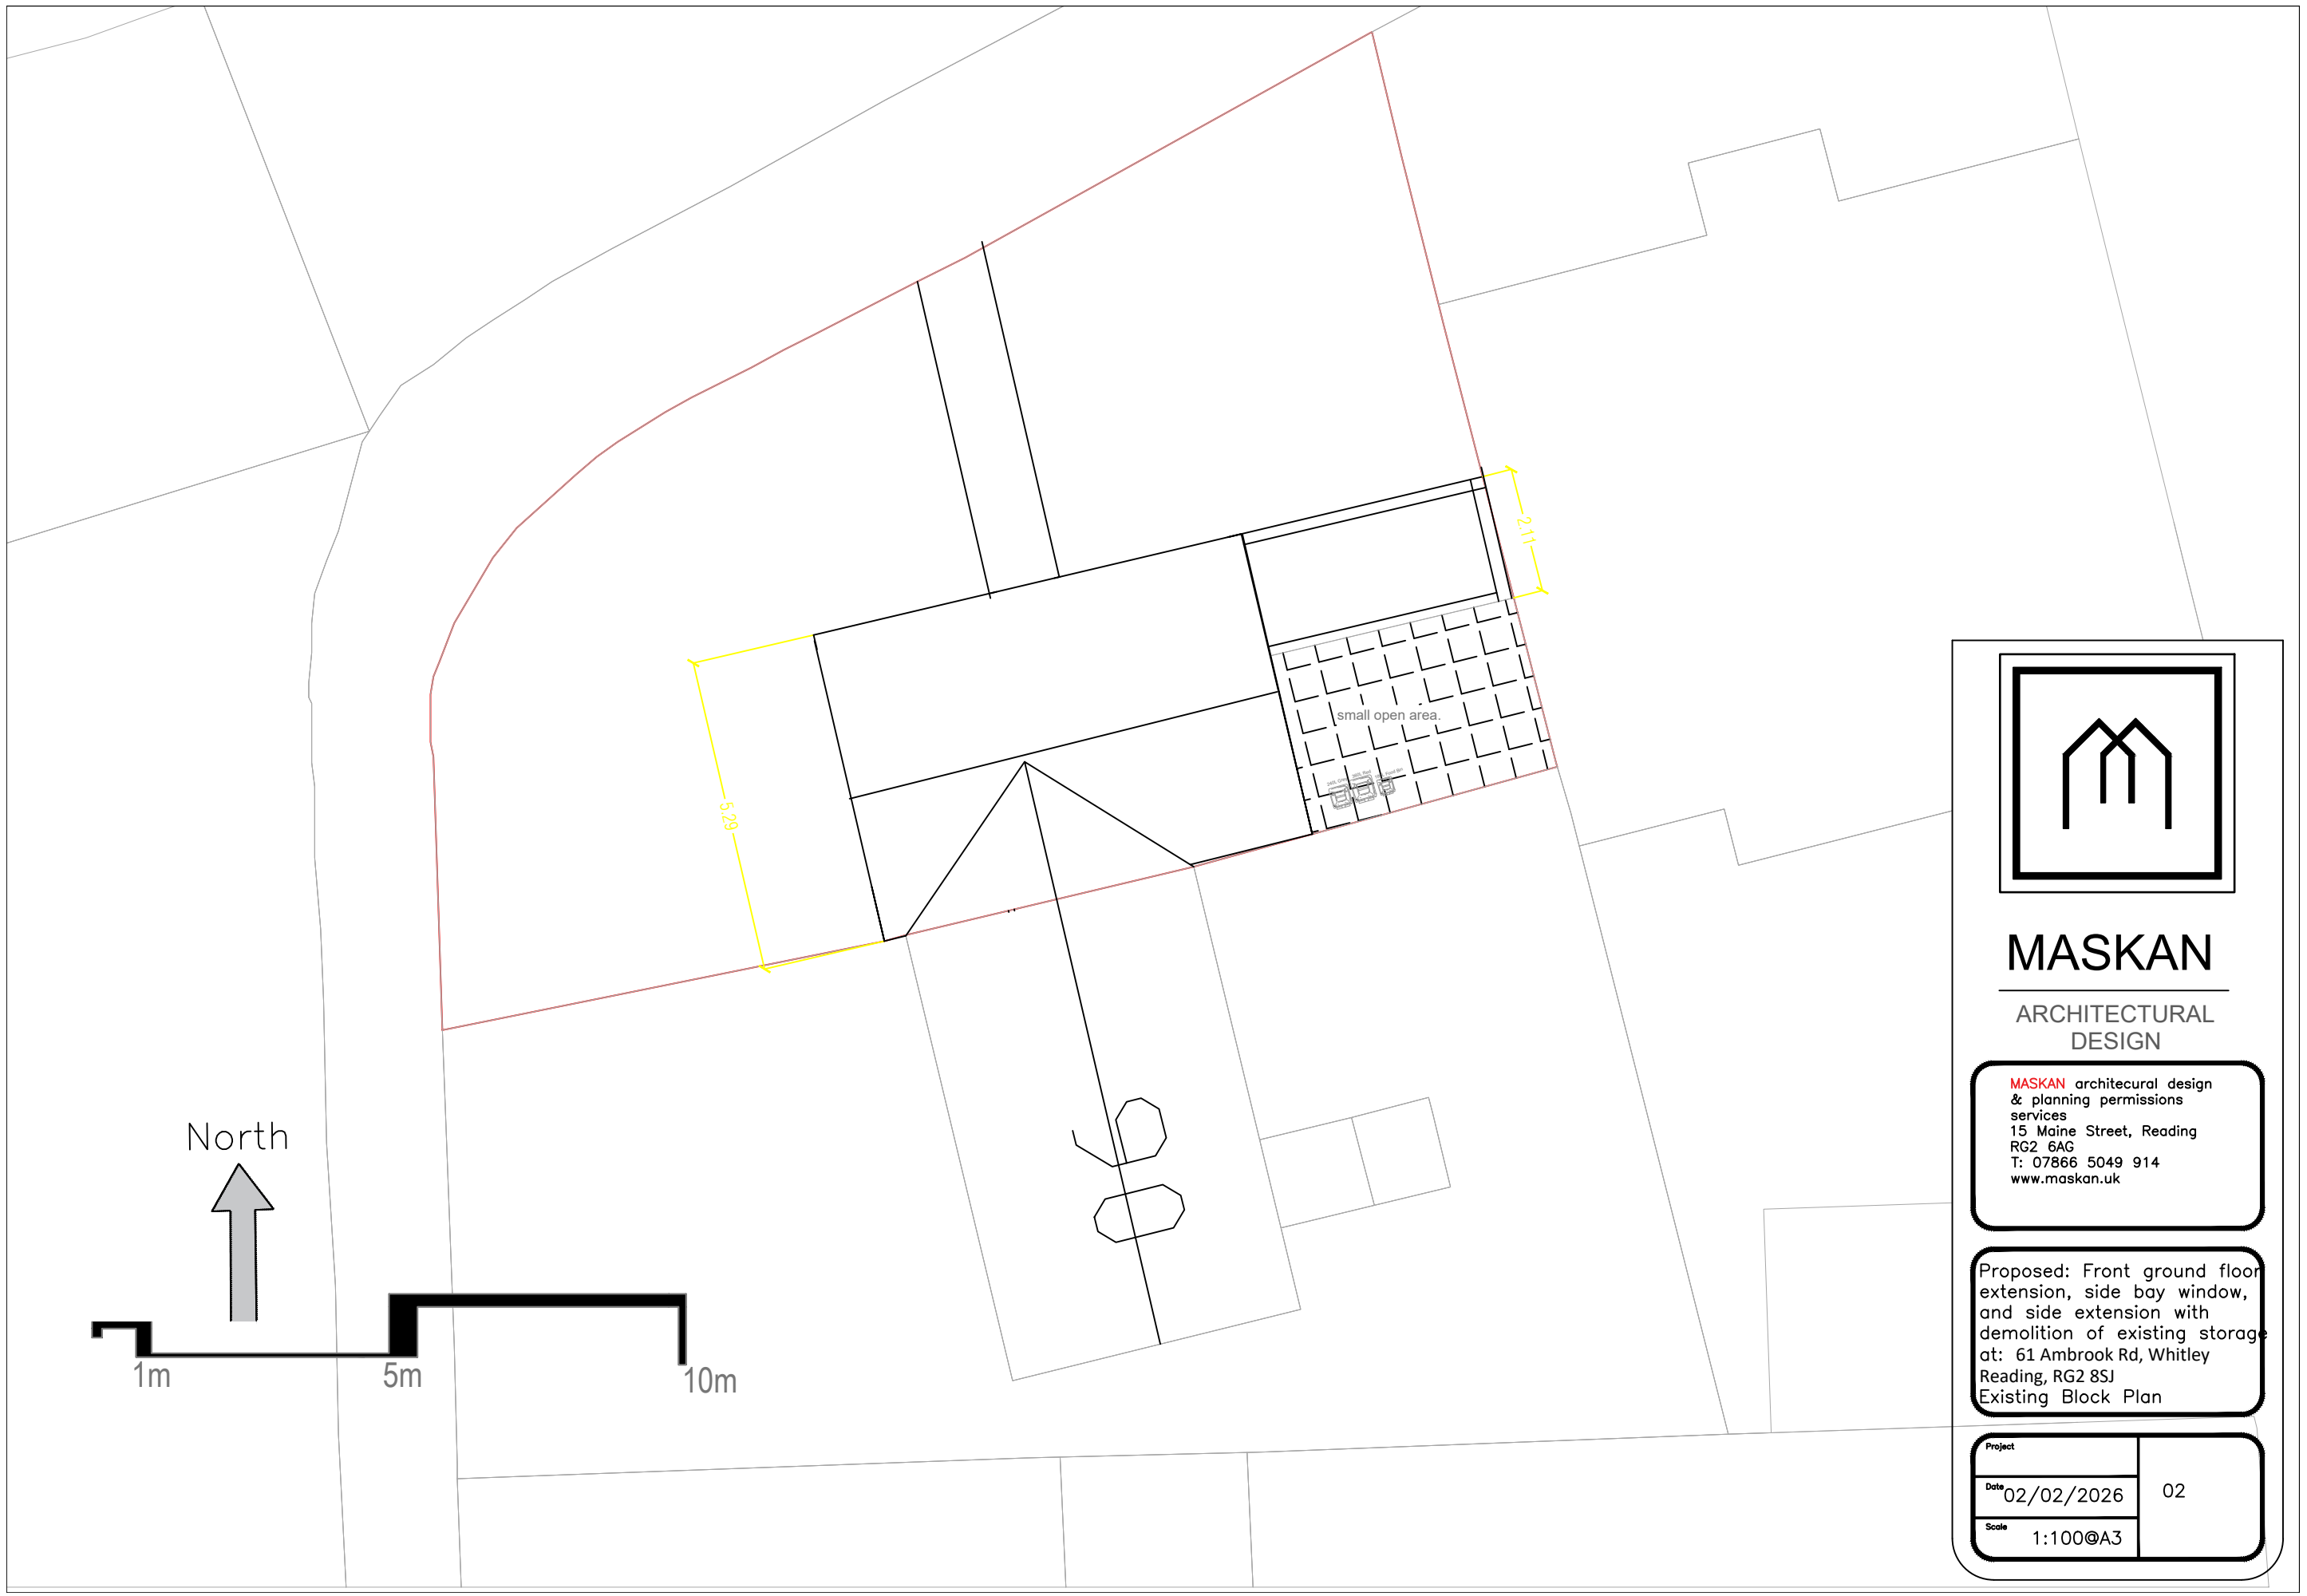


MASKAN

ARCHITECTURAL DESIGN

MASKAN architecural design
& planning permissions
services
15 Maine Street, Reading
RG2 6AG
T: 07866 5049 914
www.maskan.uk

Proposed: Front ground floor
extension, side bay window,
and side extension with
demolition of existing storage
at: 61 Ambrook Rd, Whitley
Reading, RG2 8SJ
Existing Block Plan

Project		02
Date	02/02/2026	
Scale	1:100@A3	

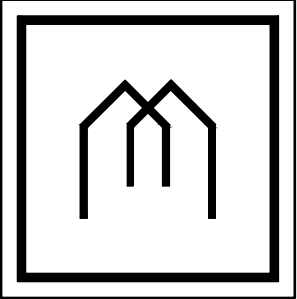


MASKAN
ARCHITECTURAL
DESIGN

MASKAN architectural design
& planning permissions
services
15 Maine Street, Reading
RG2 6AG
T: 07866 5049 914
www.maskan.uk

Proposed: Front ground floor
extension, side bay window,
and side extension with
demolition of existing storage
at: 61 Ambrook Rd, Whitley
Reading, RG2 8SJ
Proposed Block Plan

Project		Sheet 03
Date	02/02/2026	
Scale	1:100@A3	

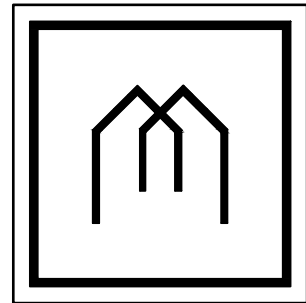


MASKAN

ARCHITECTURAL
DESIGN



MASKAN architectural design
& planning permissions
services
15 Maine Street, Reading
RG2 6AG
T: 07866 5049 914
www.maskan.uk

Proposed: Front ground floor
extension, side bay window,
and side extension with
demolition of existing storage
at: 61 Ambrook Rd, Whitley
Reading, RG2 8SJ
Existing GF Layout

Project		02
Date	02/02/2026	
Scale	1:100@A3	

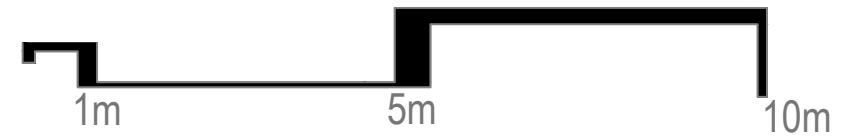

North

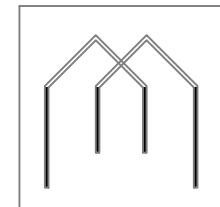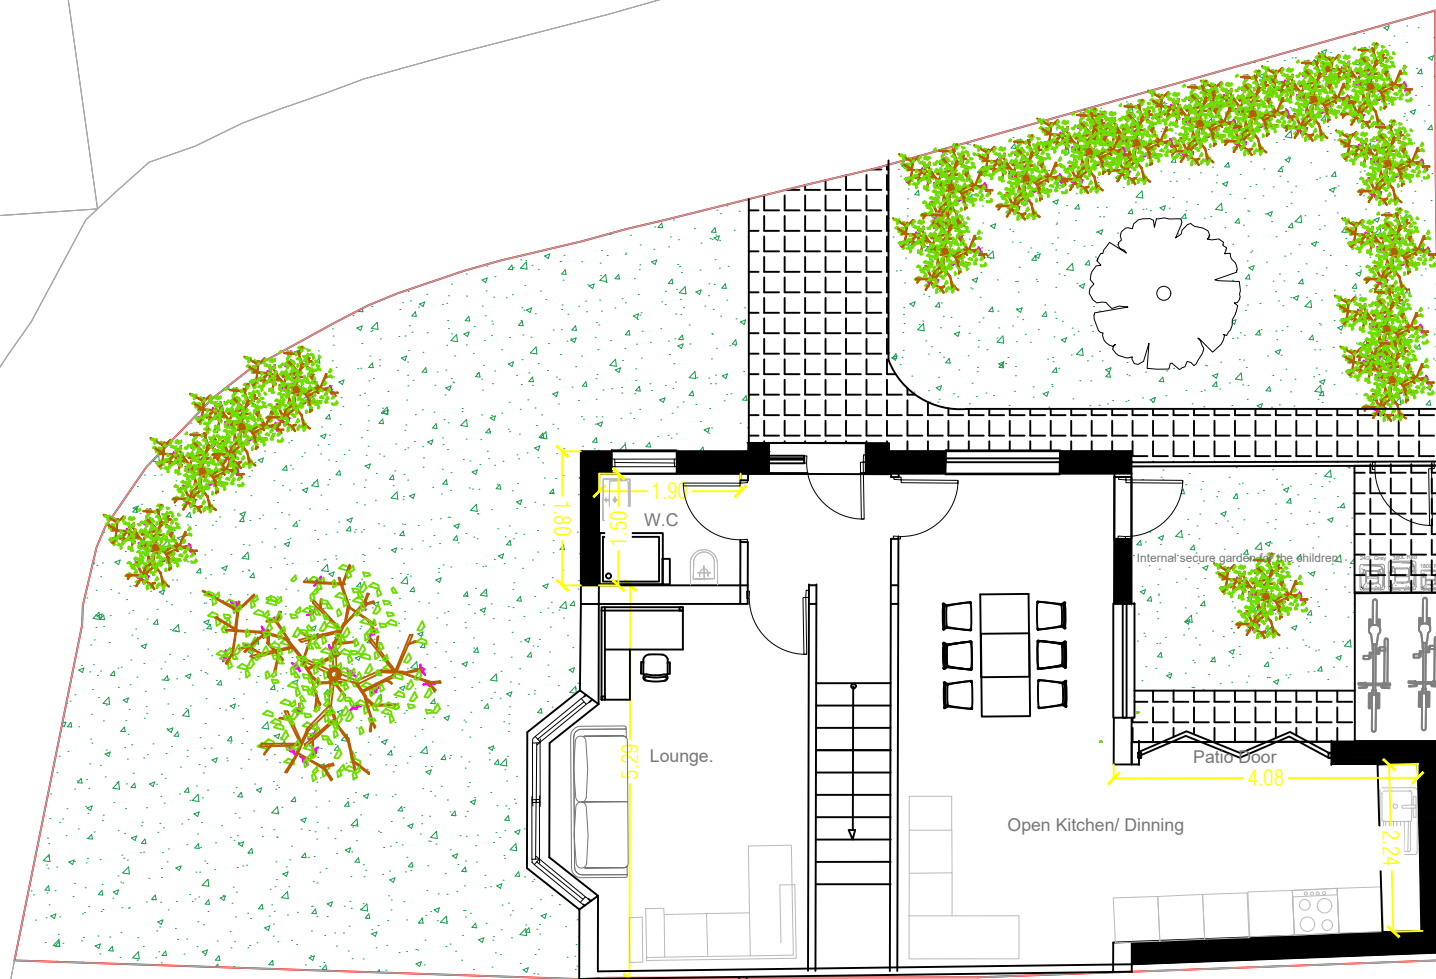

MASKAN
ARCHITECTURAL DESIGN


MASKAN architectural design
& planning permissions
services
15 Maine Street, Reading
RG2 6AG
T: 07866 5049 914
www.maskan.uk

Proposed: Front ground floor
extension, side bay window,
and side extension with
demolition of existing storage
at: 61 Ambrook Rd, Whitley
Reading, RG2 8SJ
Proposed GF Layout

Project	Sheet
Date 02/02/2026	05
Scale 1:100@A3	



Side Elevation, West. 1:100@A3

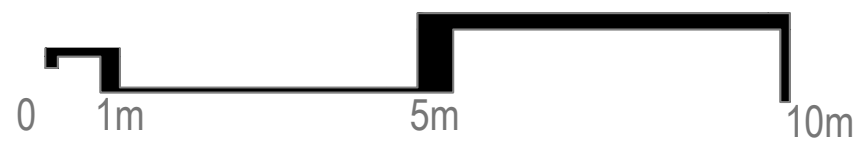

Front Elevation, North. 1:100@A3



MASKAN architectural design
& planning permissions
services
15 Maine Street, Reading
RG2 6AG
T: 07866 5049 914
www.maskan.uk

Proposed: Front ground floor
extension, side bay window,
and side extension with
demolition of existing storage
at: 61 Ambrook Rd, Whitley
Reading, RG2 8SJ
Existing Front and West Elevation


Project		Sheet	
Date	02/02/2026	06	
Scale	1:100@A3		



Side Elevation, West. 1:100@A3



Front Elevation, North. 1:100@A3

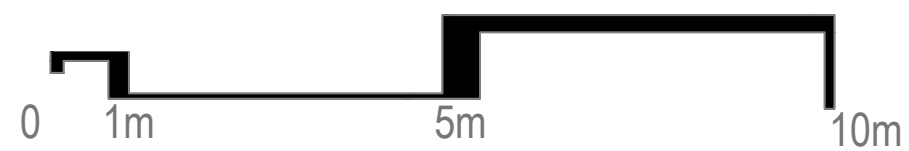


MASKAN architecural design
& planning permissions
services
15 Maine Street, Reading
RG2 6AG
T: 07866 5049 914
www.maskan.uk


Proposed: Front ground floor
extension, side bay window,
and side extension with
demolition of existing storage
at: 61 Ambrook Rd, Whitley
Reading, RG2 8SJ
Existing Front and West Elevation

Project	Sheet
Date 02/02/2026	07
Scale 1:100@A3	

Existing East and South
Elevationa,

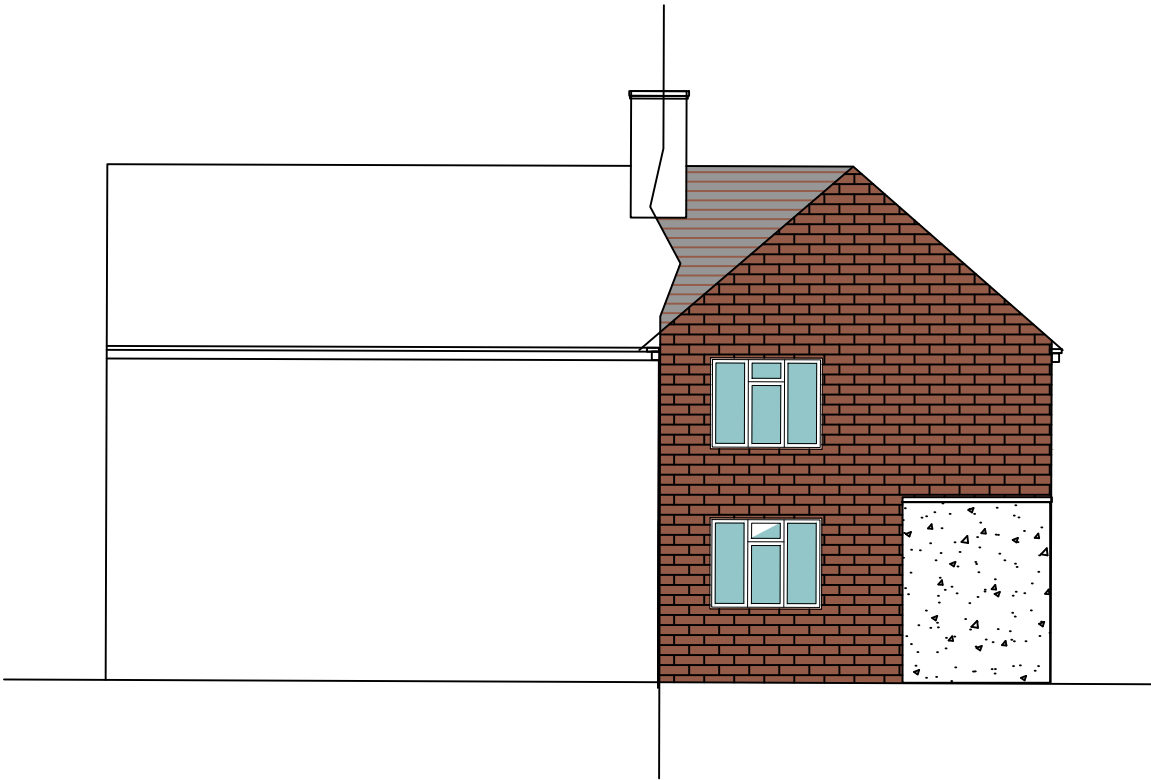

East Elevation, 1:100@A3

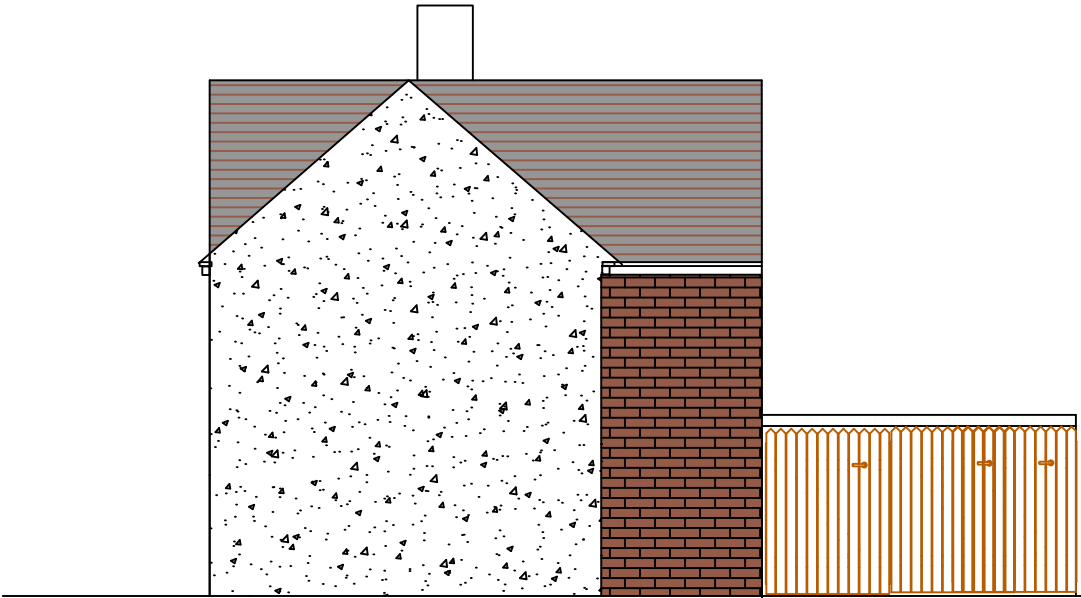

South Elevation, 1:100@A3




MASKAN architectural design
& planning permissions
services
15 Maine Street, Reading
RG2 6AG
T: 07866 5049 914
www.maskan.uk


Proposed: Front ground floor
extension, side bay window,
and side extension with
demolition of existing storage
at: 61 Ambrook Rd, Whitley
Reading, RG2 8SJ
Existing East and South Elevatio

Project		Sheet	
Date	02/02/2026	08	
Scale	1:100@A3		


Proposed East and South
Elevationa,

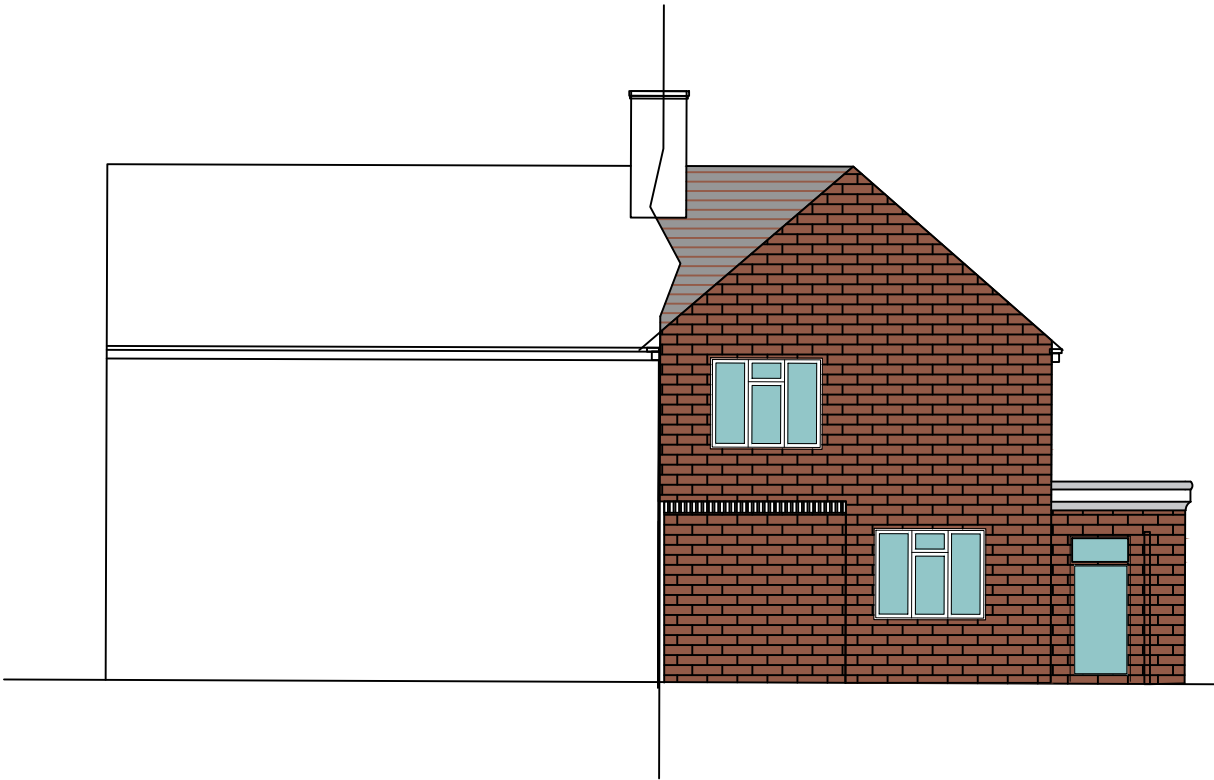

East Elevation, 1:100@A3

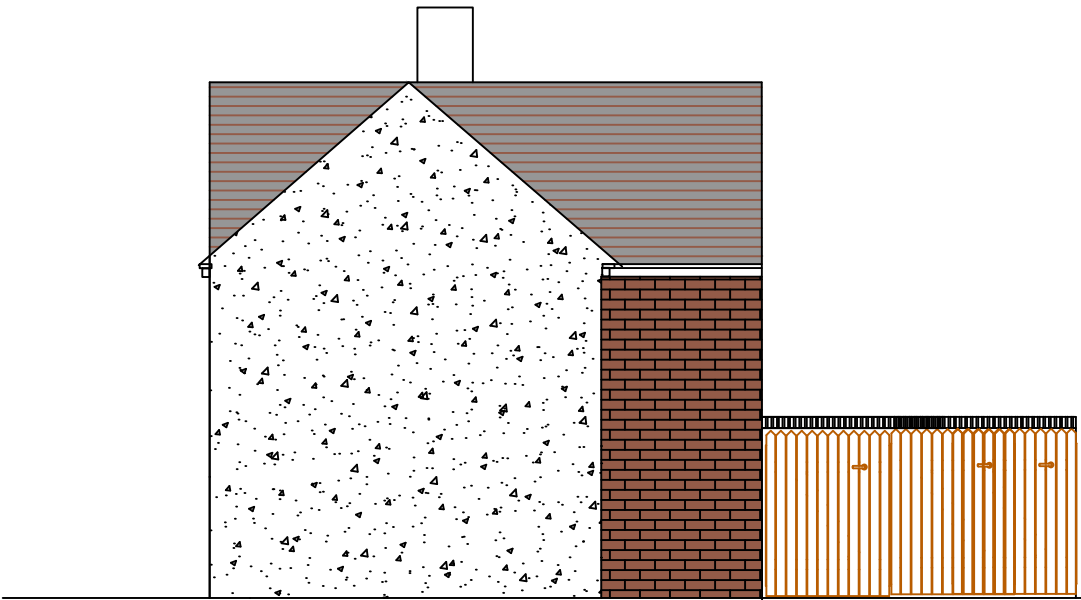

South Elevation, 1:100@A3

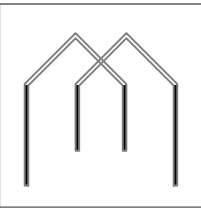

MASKAN
ARCHITECTURAL DESIGN

MASKAN architectural design
& planning permissions
services
15 Maine Street, Reading
RG2 6AG
T: 07866 5049 914
www.maskan.uk

Proposed: Front ground floor
extension, side bay window,
and side extension with
demolition of existing storage
at: 61 Ambrook Rd, Whitley
Reading, RG2 8SJ
Proposed East and South
Elevation

Project		Sheet 09
Date	02/02/2026	
Scale	1:100@A3	