



General Notes
This drawing is to be read in conjunction with all relevant design team specifications and drawings. All dimensions are to be checked on site prior to commencement of work any discrepancies reported to the Project Architect. All materials and components are to be handled, stored, protected, installed and finished strictly in accordance with the manufacturer's recommendations.
Copyright Apt Technical Design Limited

Notes

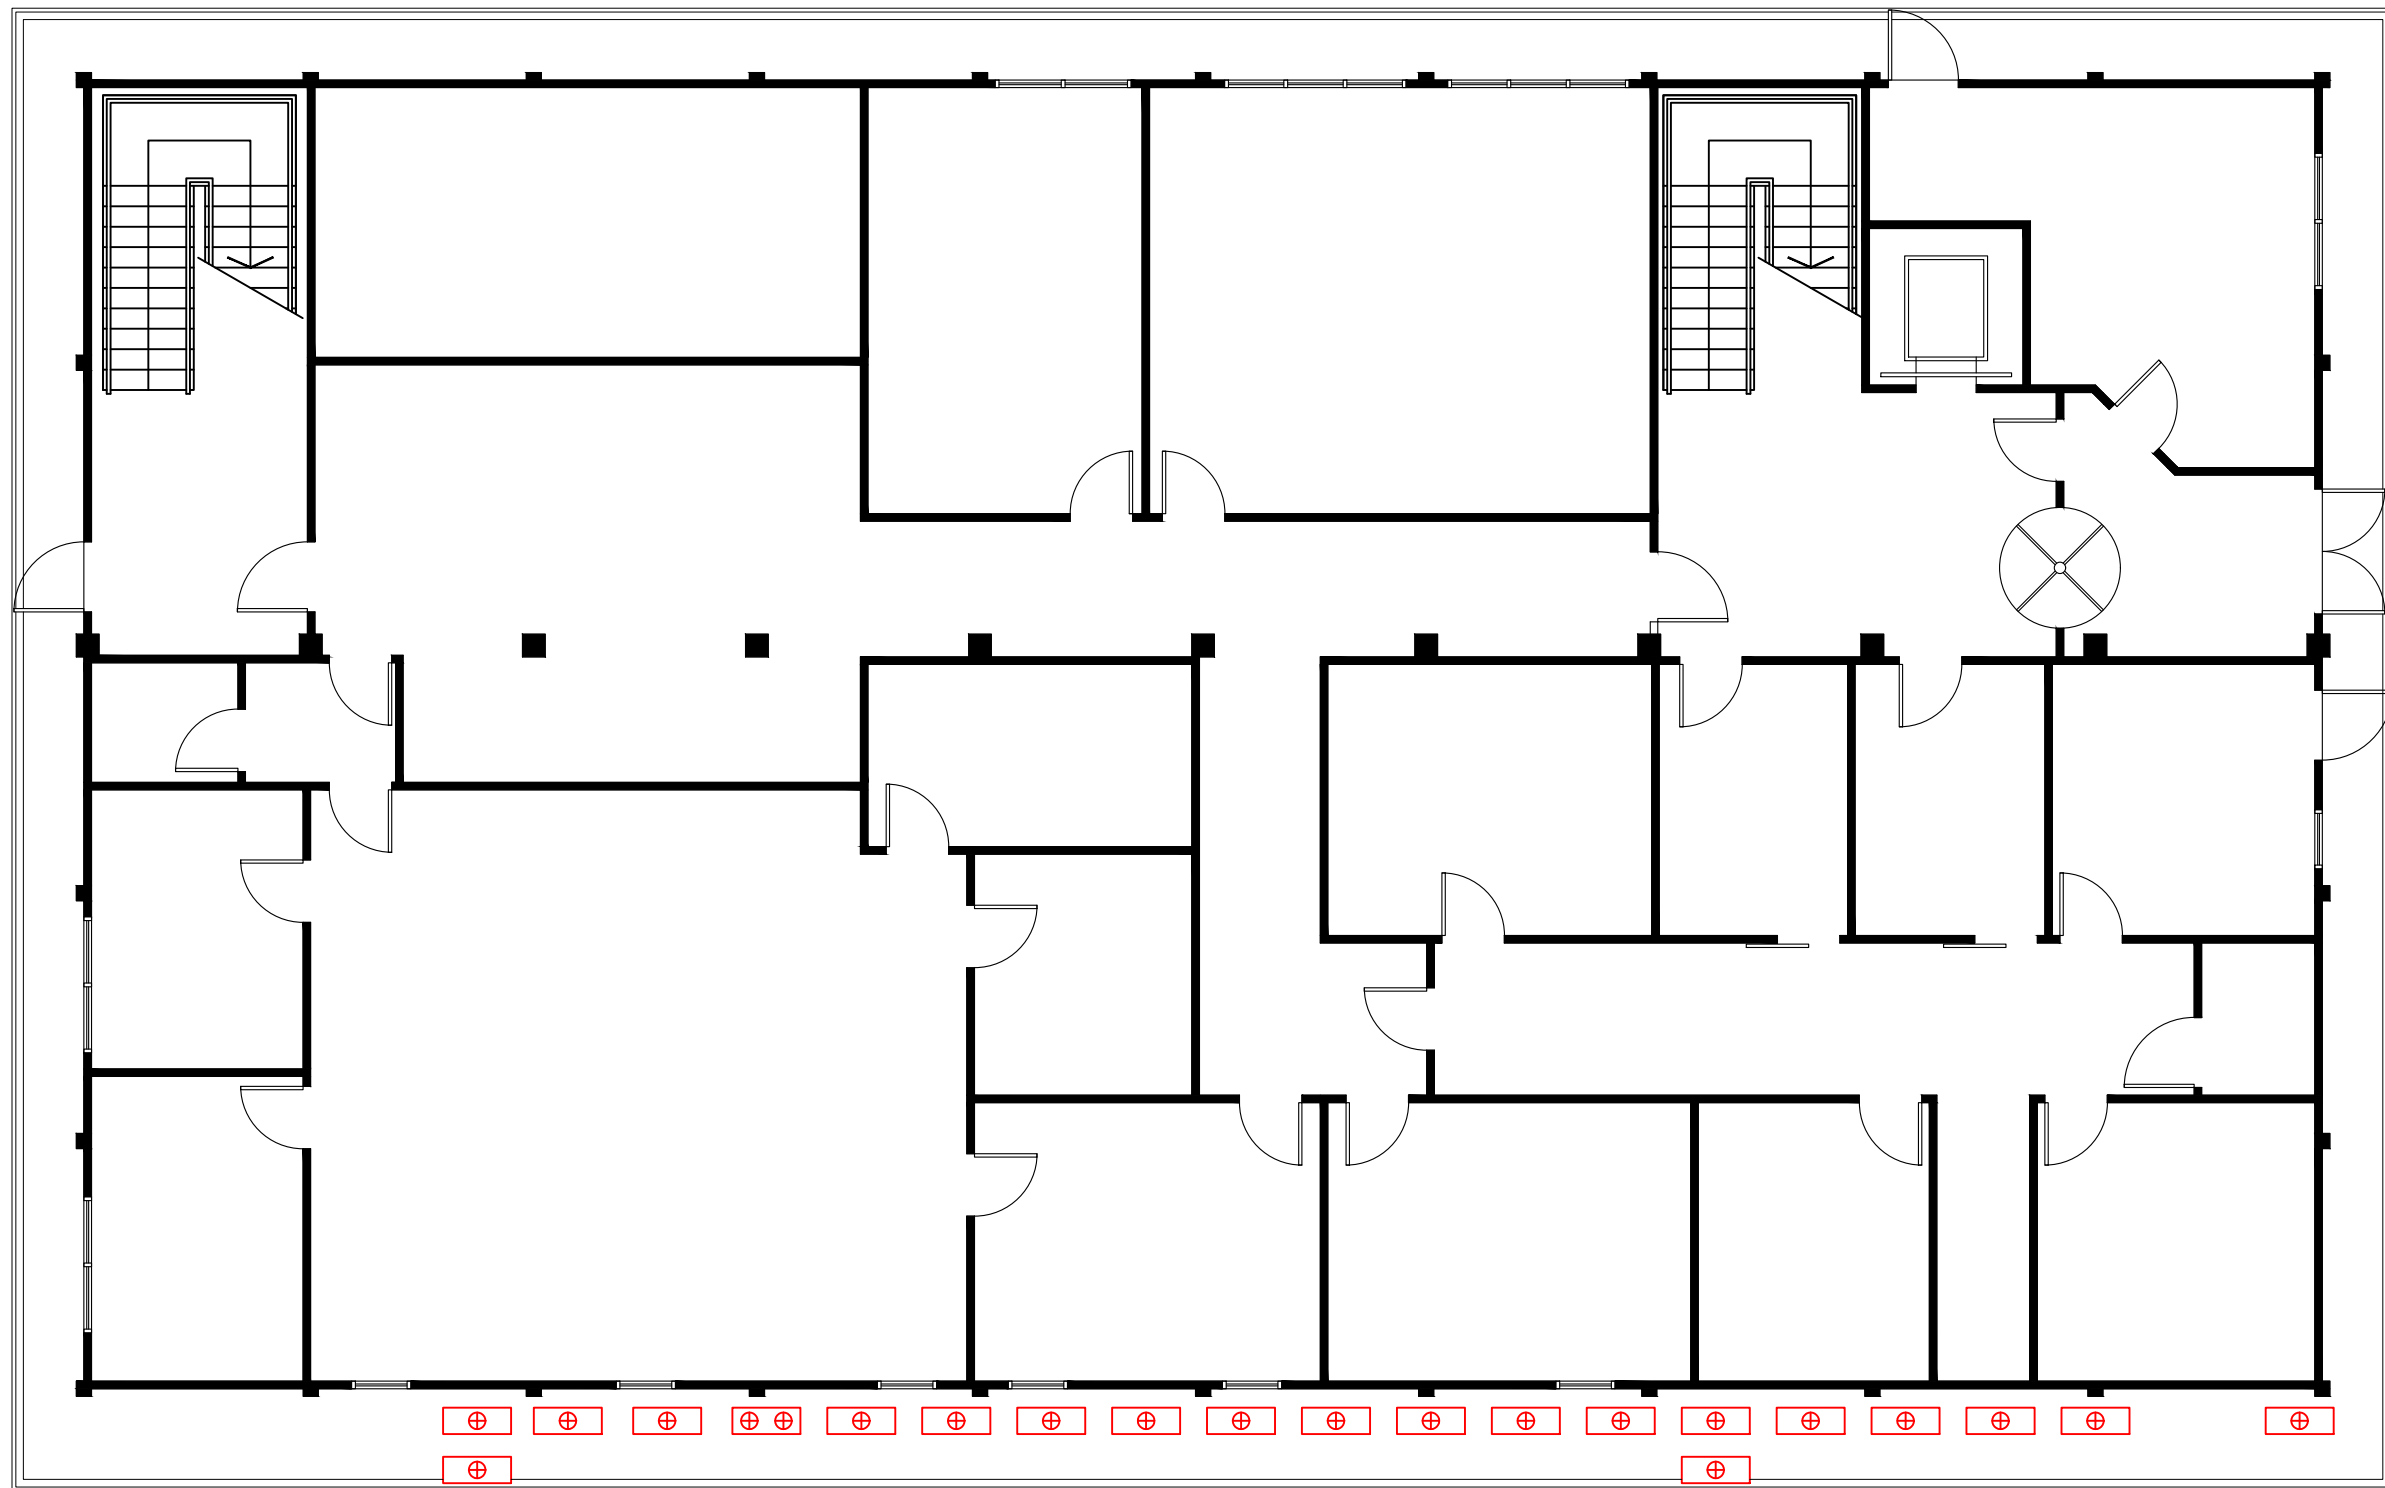


1 BUILDING F - GROUND FLOOR PLAN -
Previous External Condenser Layout

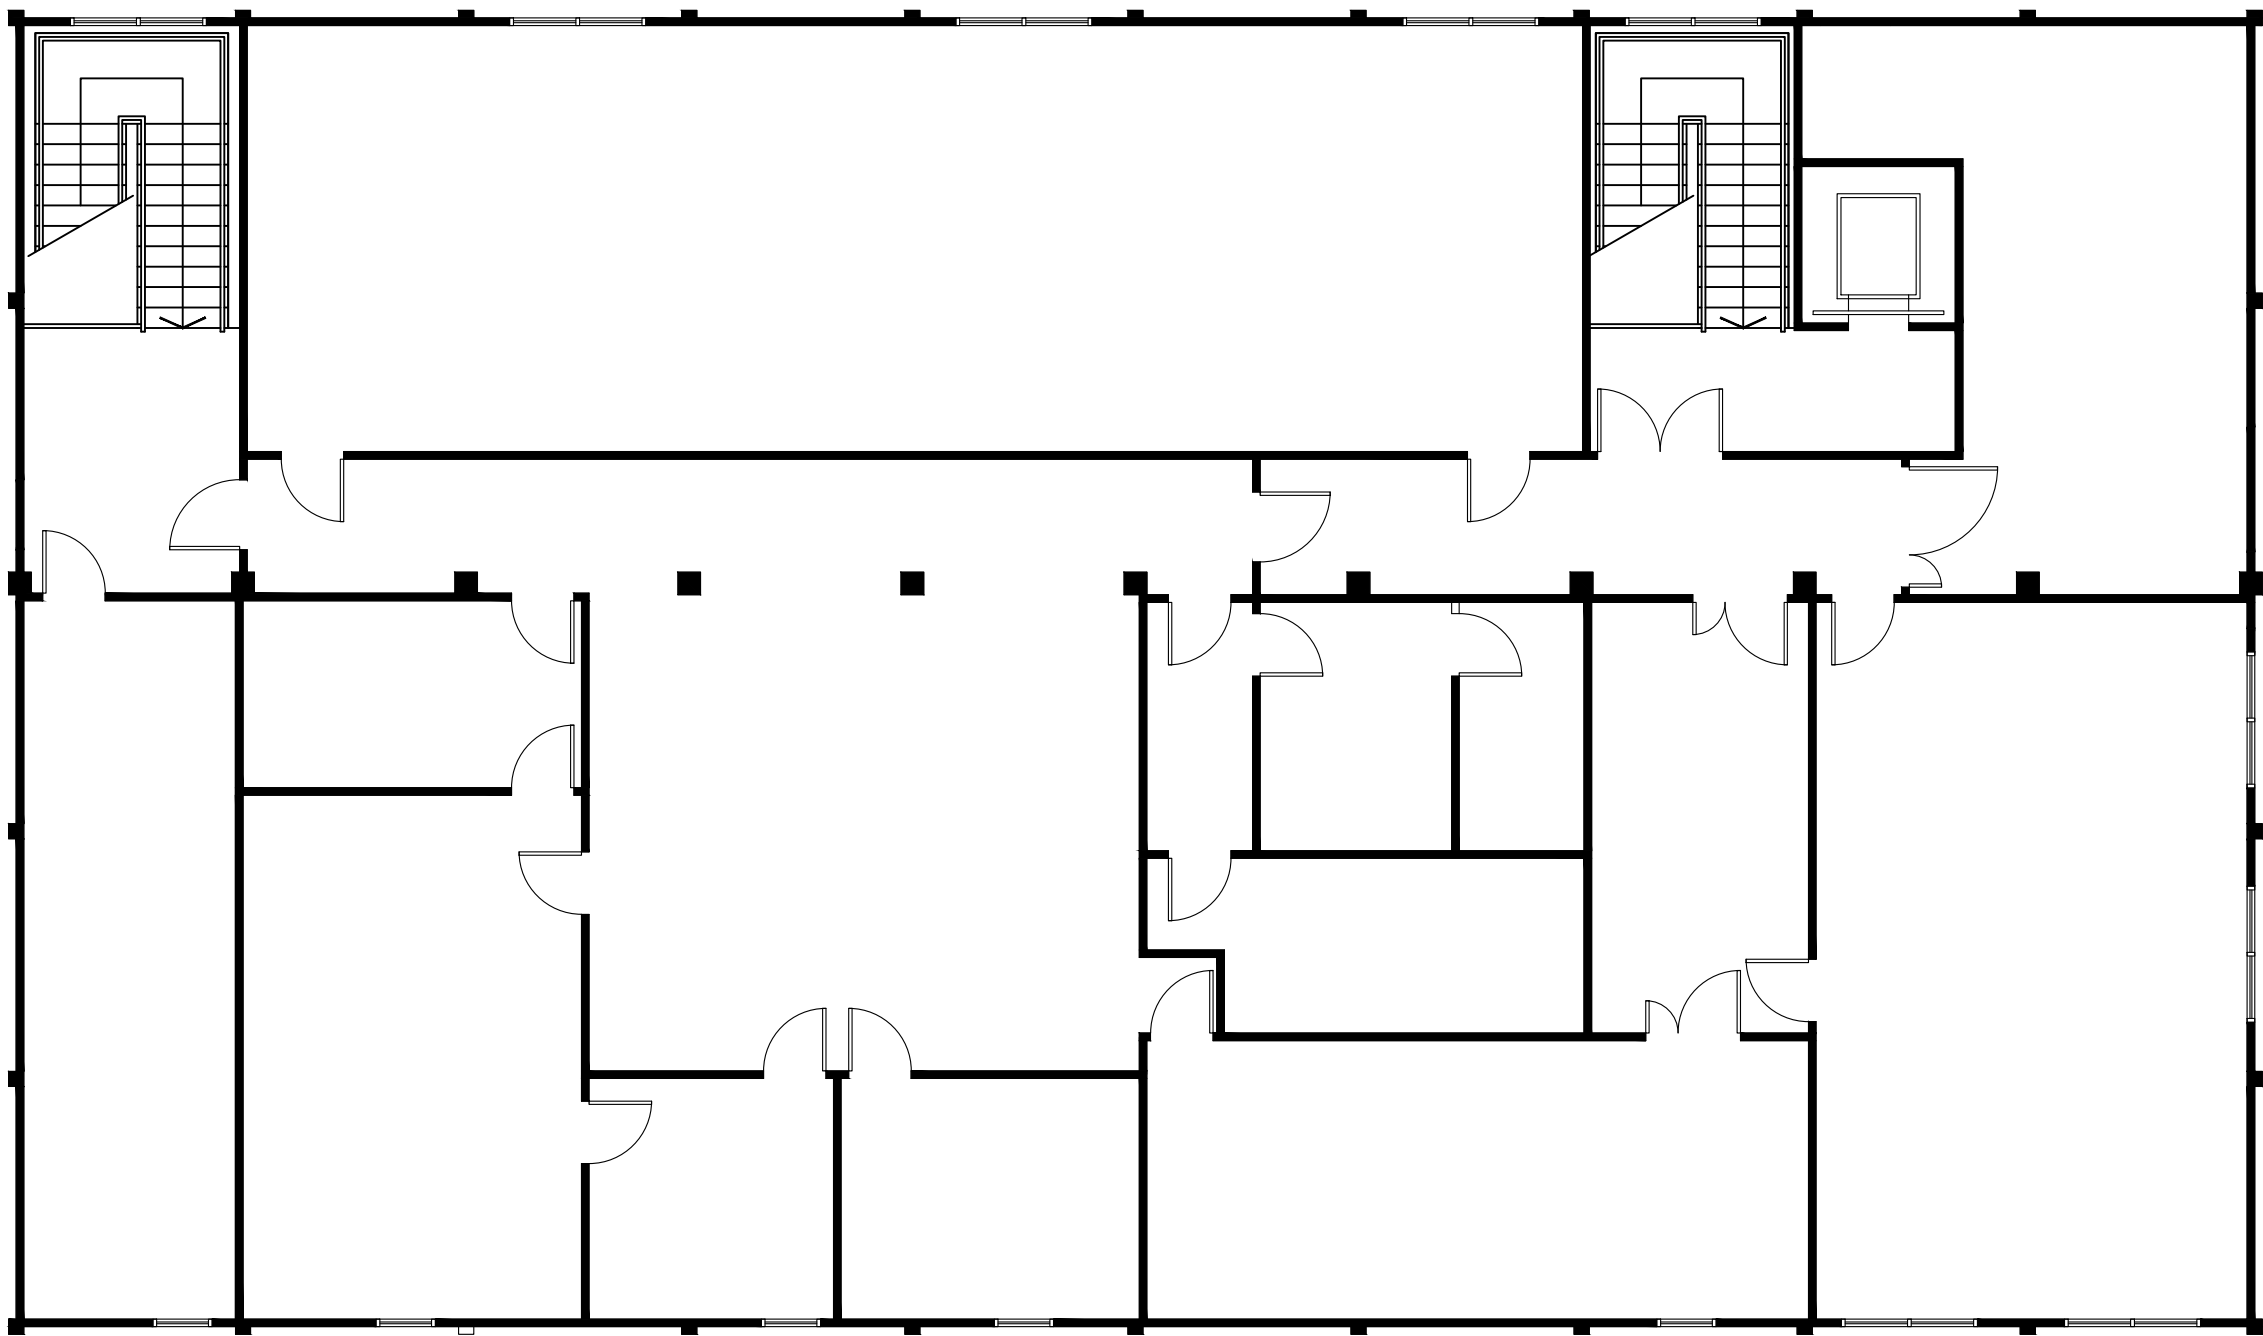


2 BUILDING F - FIRST FLOOR PLAN


0 1 2 3 4 5 m
SCALE - 1:100

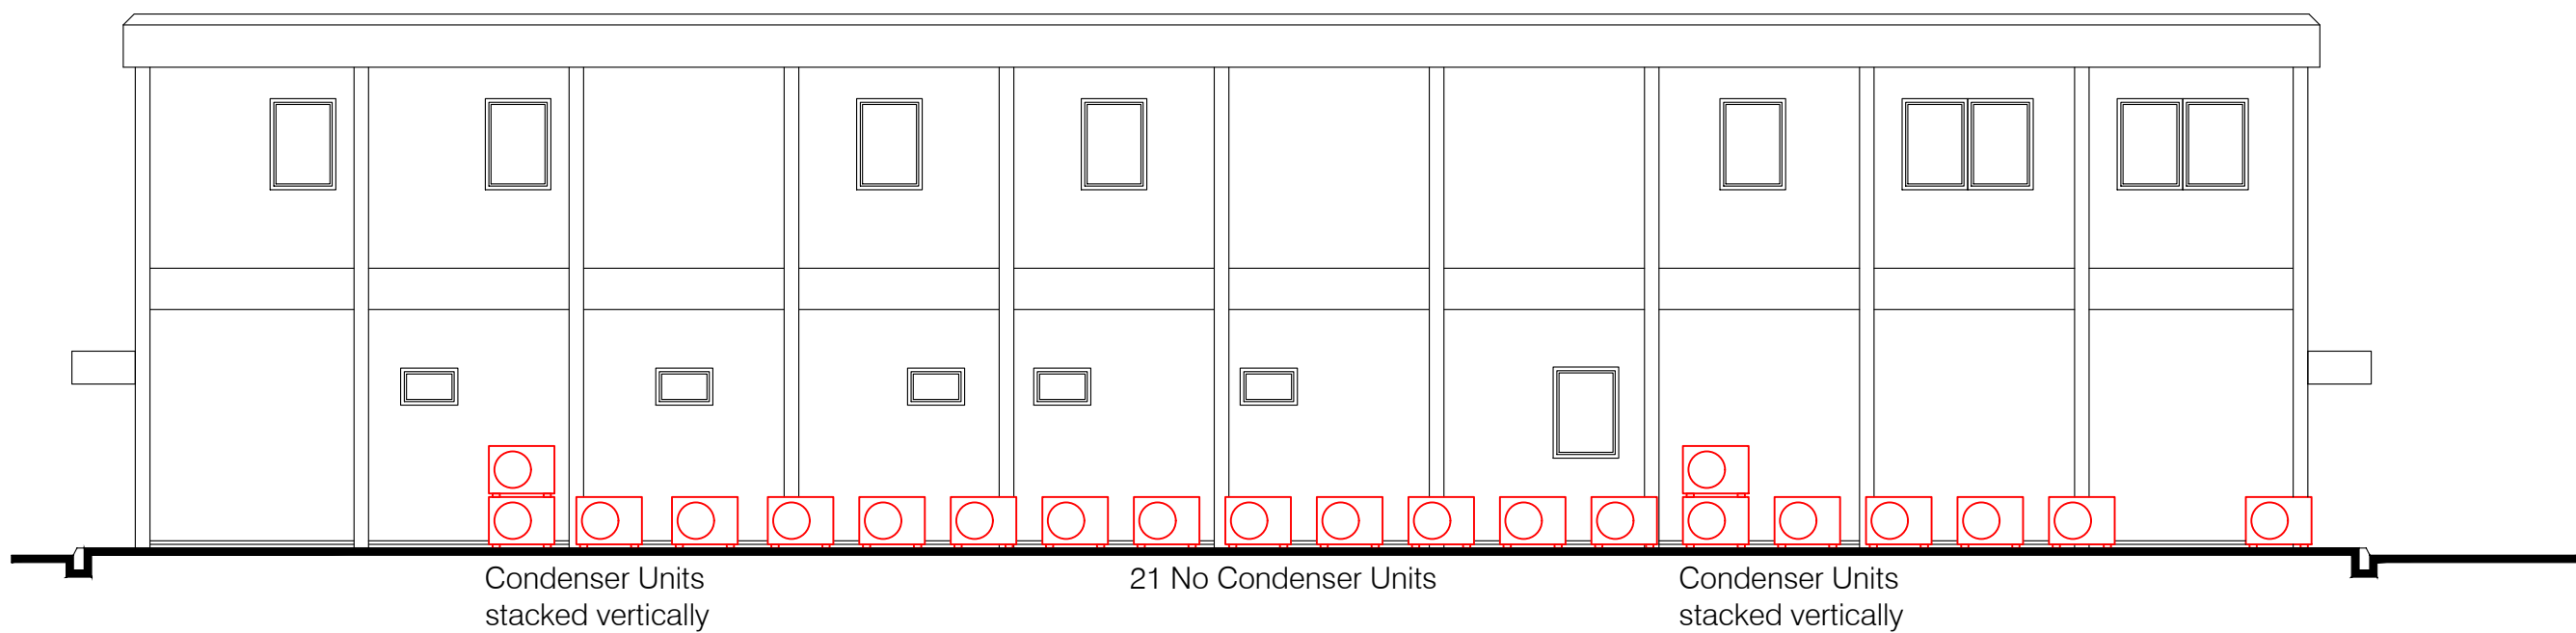

1 BUILDING F - Front (East) Elevation -
Previous External Condenser Layout

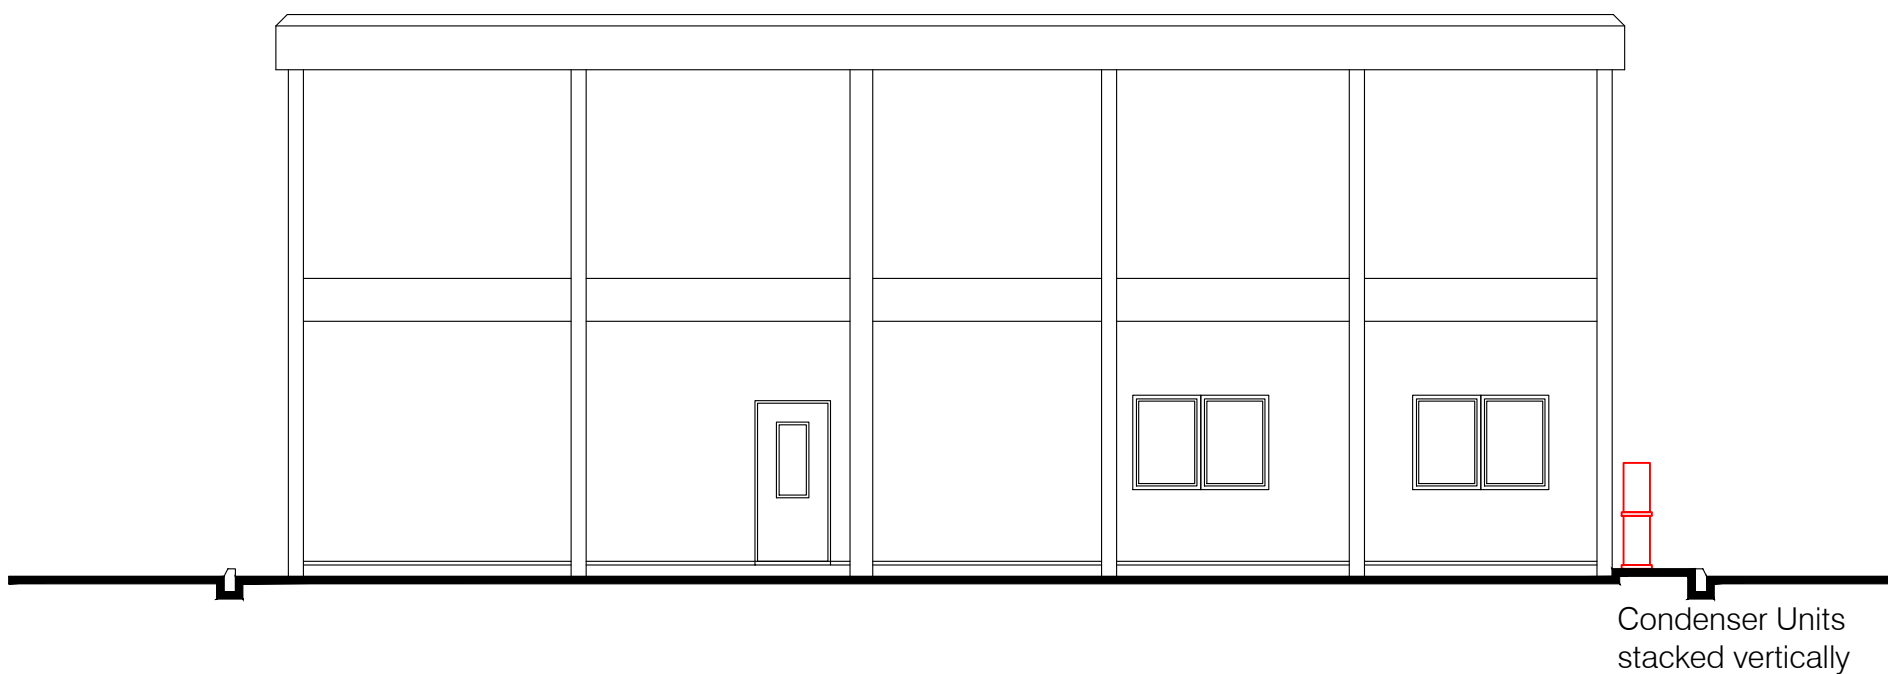


2 BUILDING F - Side (South) Elevation -
Previous External Condenser Layout

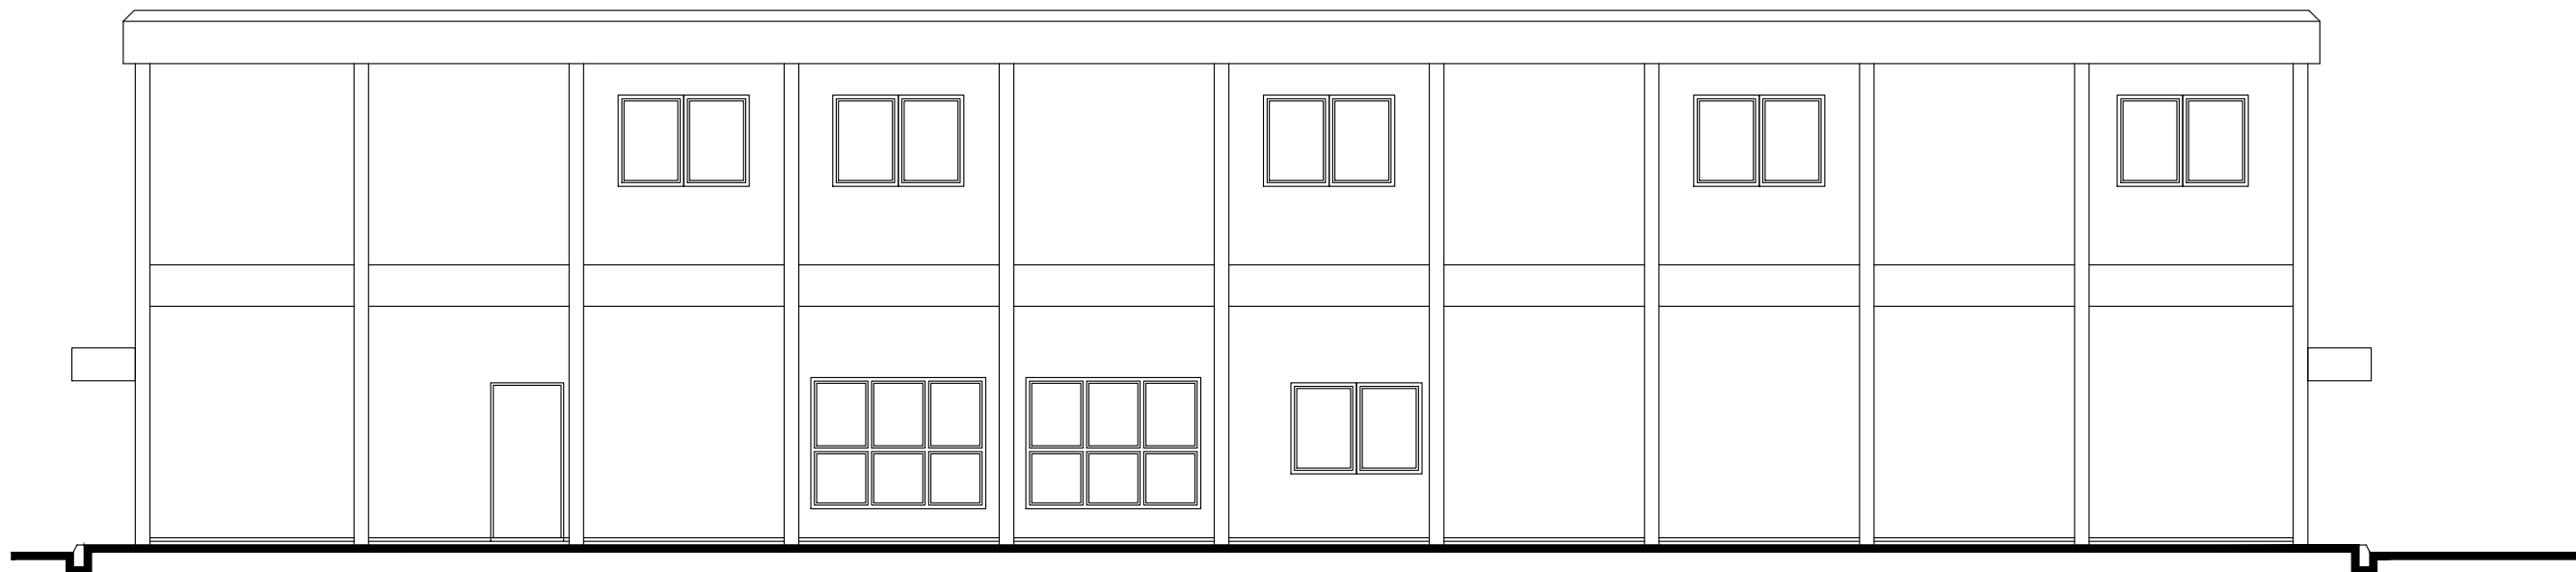

3 BUILDING F - Rear (West) Elevation -

0 1 2 3 4 5 m
SCALE - 1:100

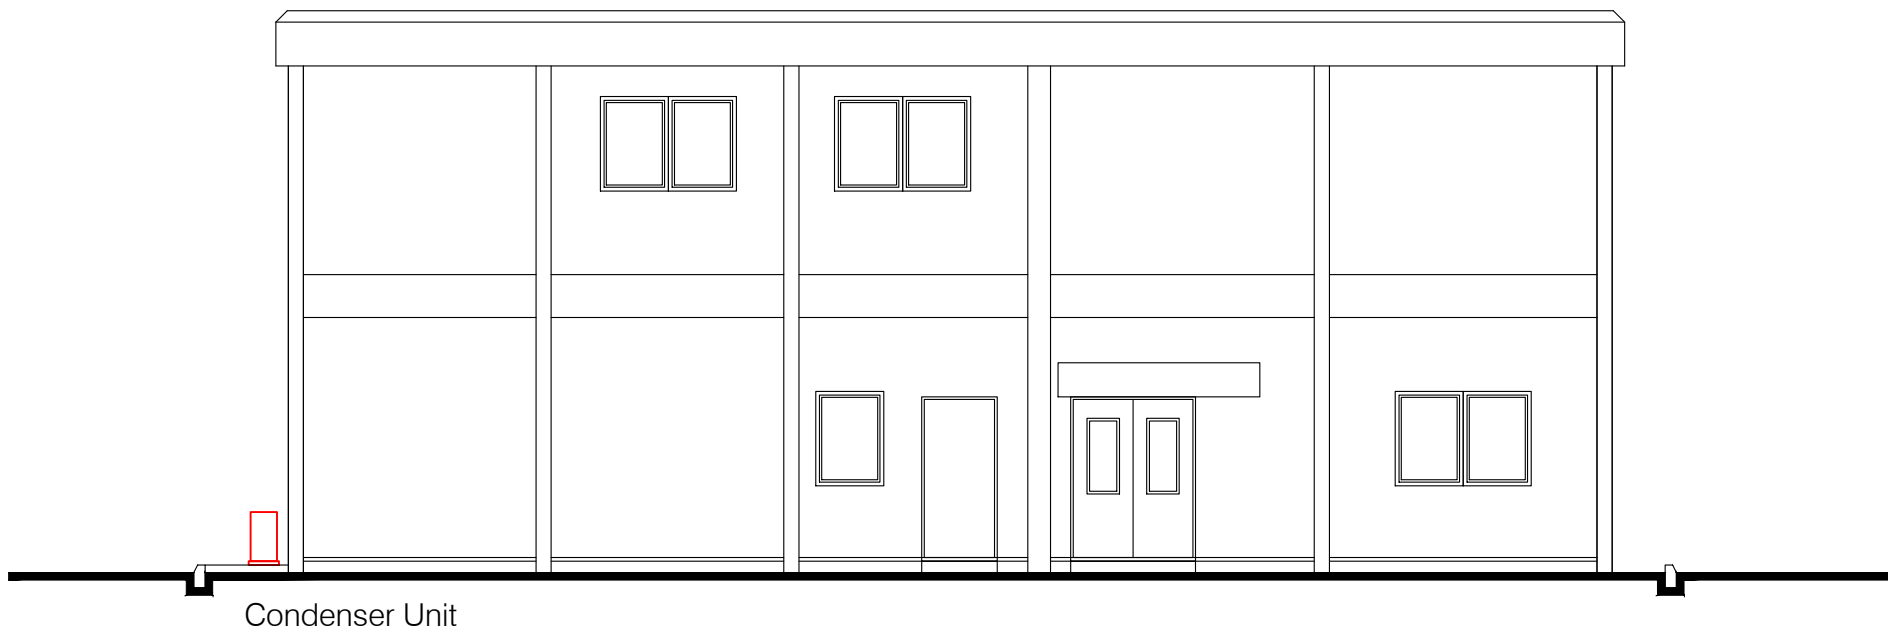

4 BUILDING F - Side (North) Elevation -
Previous External Condenser Layout

REV	DATE	DESCRIPTION	INITIALS
JLL UK P&G Reading Innovation Centre			
Building F - Condenser Replacement			
Gillette (UK) Ltd. 452 Basingstoke Road Reading RG2 0RX			
Building F			
Previous Floor Plans and Elevations			
Nov 2025		1:100 @ A1	
24---		A010	
pf		Planning Application	
Apt Technical Design Limited			
A 164 Tonbridge Road Hildenborough Kent TN11 9HP T +44(0)1732 666010 E enquires@apttechnicaldesign.co.uk W www.apttechnicaldesign.co.uk			