


Location Plan

Site Address: Gillette (uk) Ltd, 452, Basingstoke Road, Reading, RG2 0QE

Date Produced: 05-Feb-2026

Scale: 1:2500 @A4

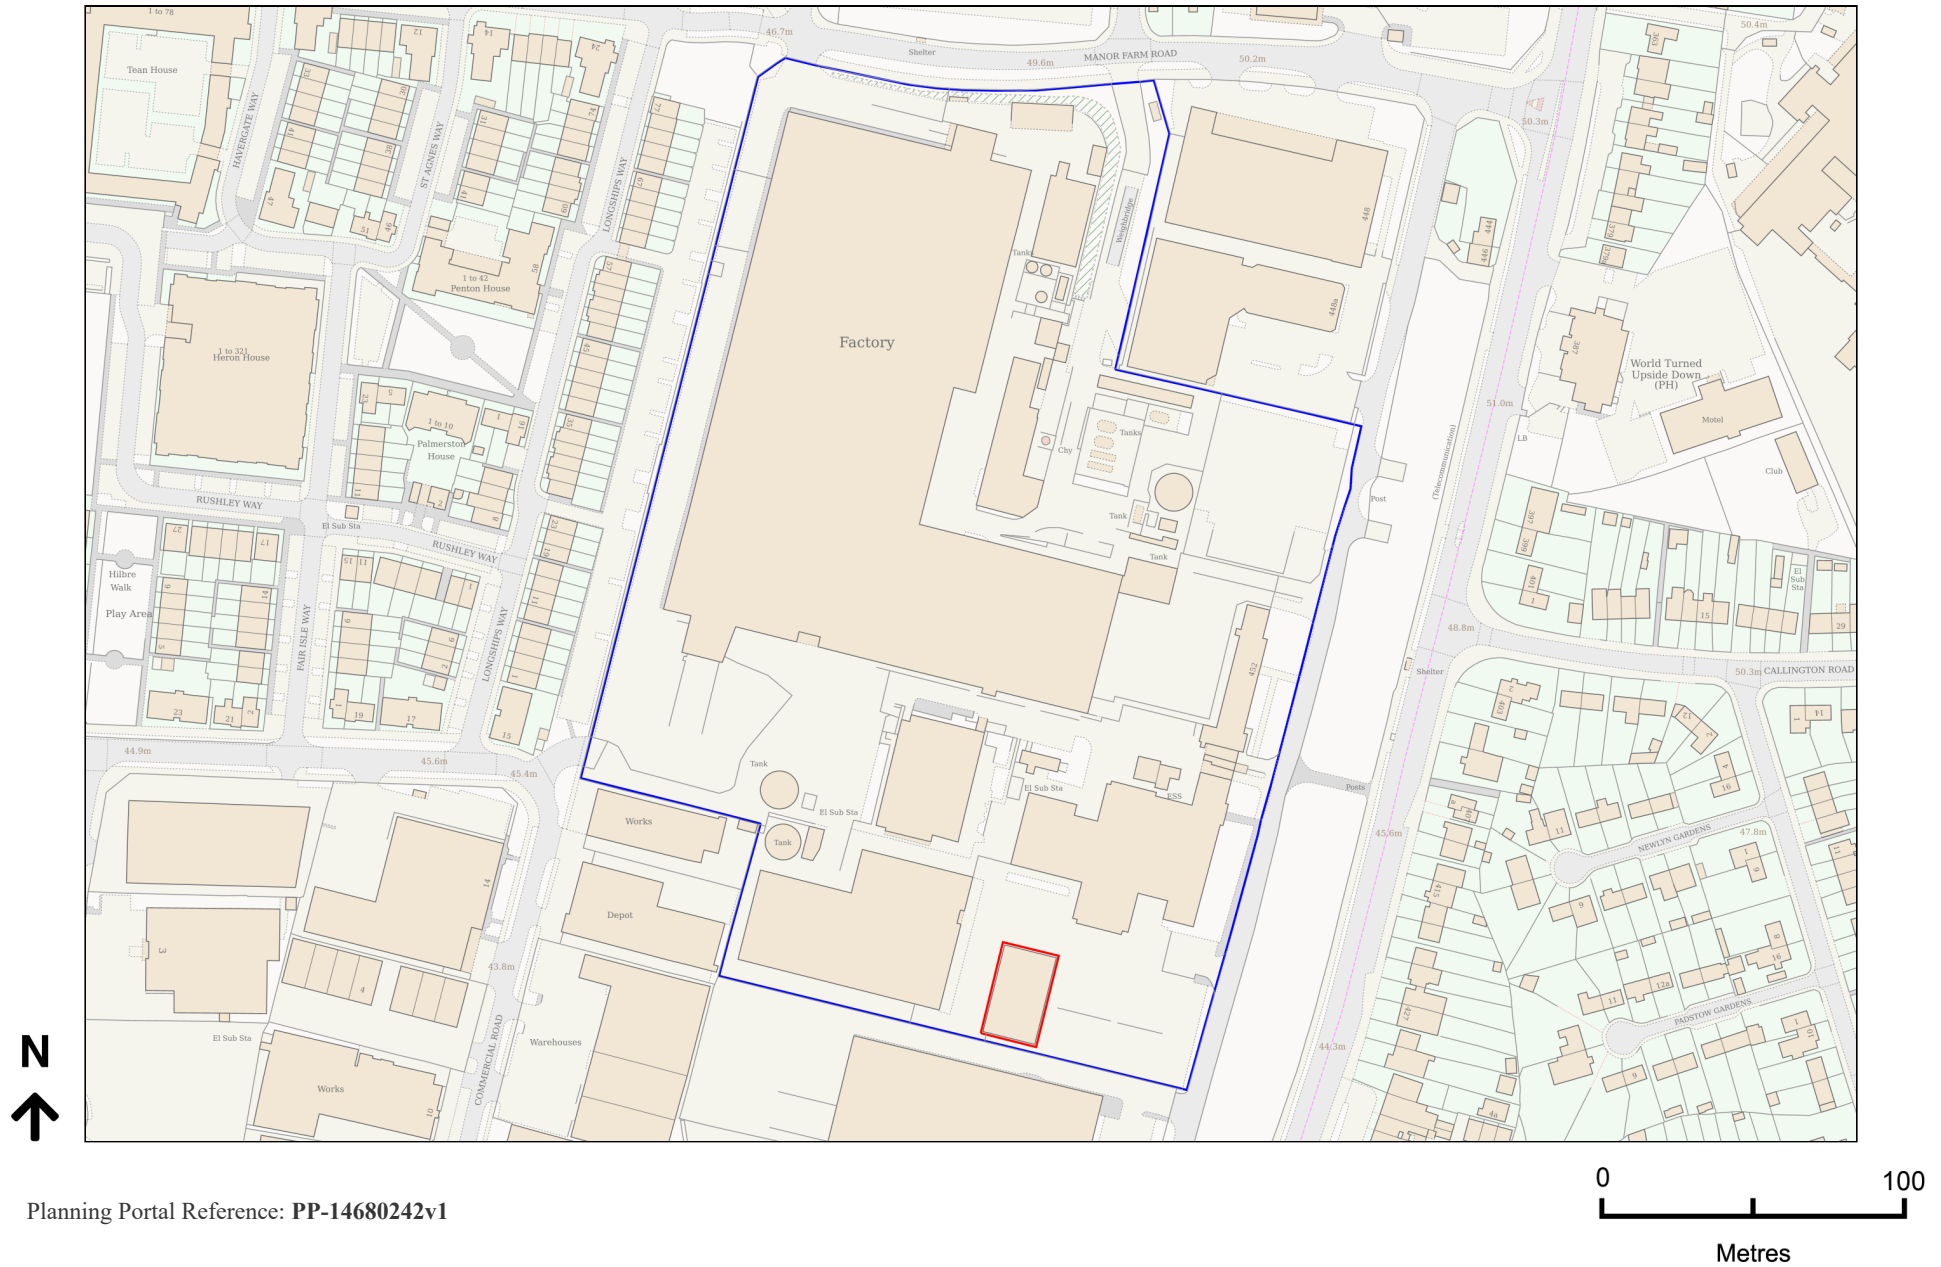

Planning Portal Reference: PP-14680242v1