



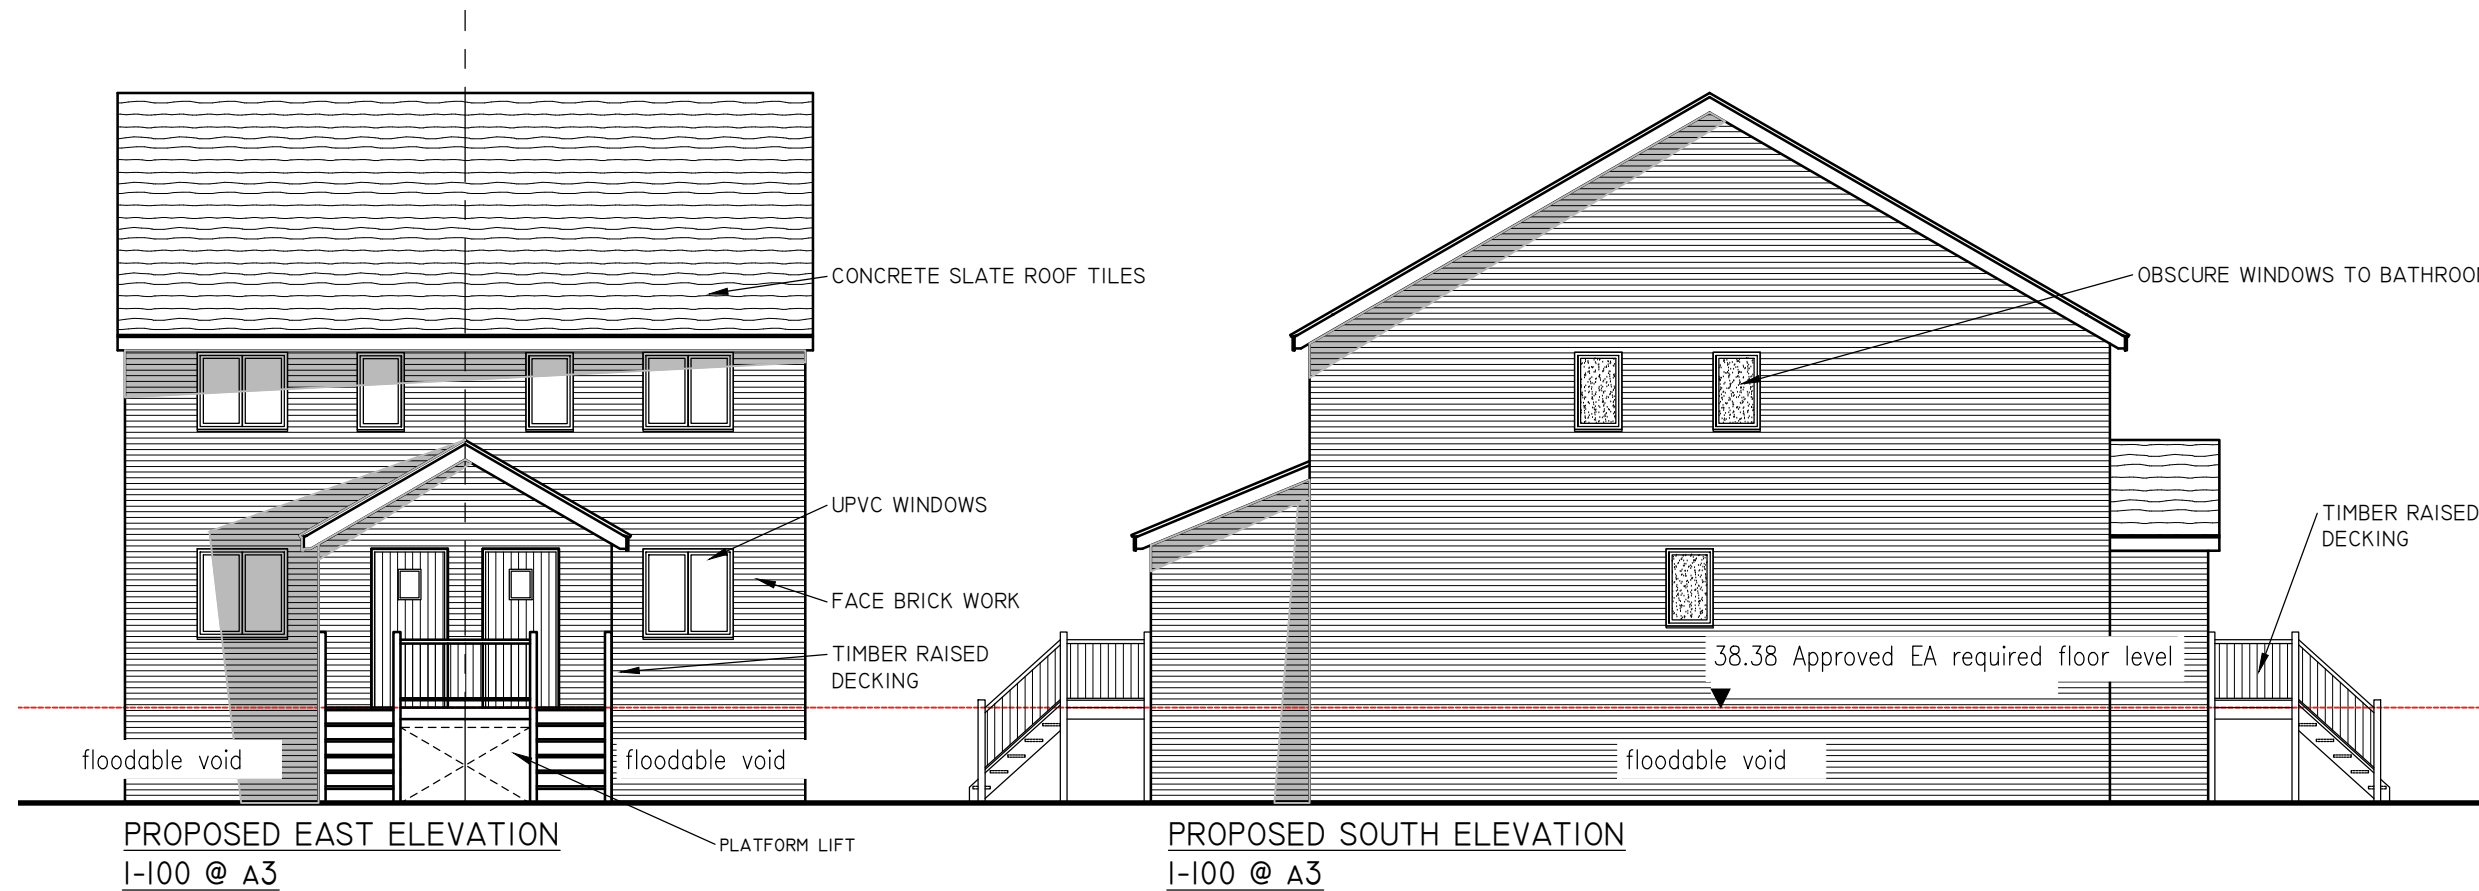

Roof Slates : Artificial Slates
Fibre eMent Marley Eternit
Limited, Thrutone
Slate Blue Black Roofing Tile
600mm x 300mm



Brick Type: Arundel Yellow
Multi Stock, Brick Dimensions
(L x W x H mm): 215x102x65

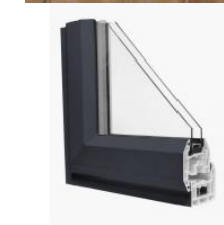


Roofing Dark Grey UPVC
windows and Dark Grey
Aluminium Glazed doors to
the rear , RAL 7016




Fascias : Black or Dark Grey
to match
windows RAL 7016



Downpipes and Gutters:
Guttercrest Dark Grey
aluminium
Squared Downpipes and
Gutters

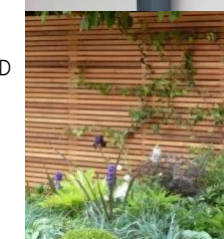

Boundary Treatments : Timber
Fence, Horizontal slatted
panels , 22mm
Battens

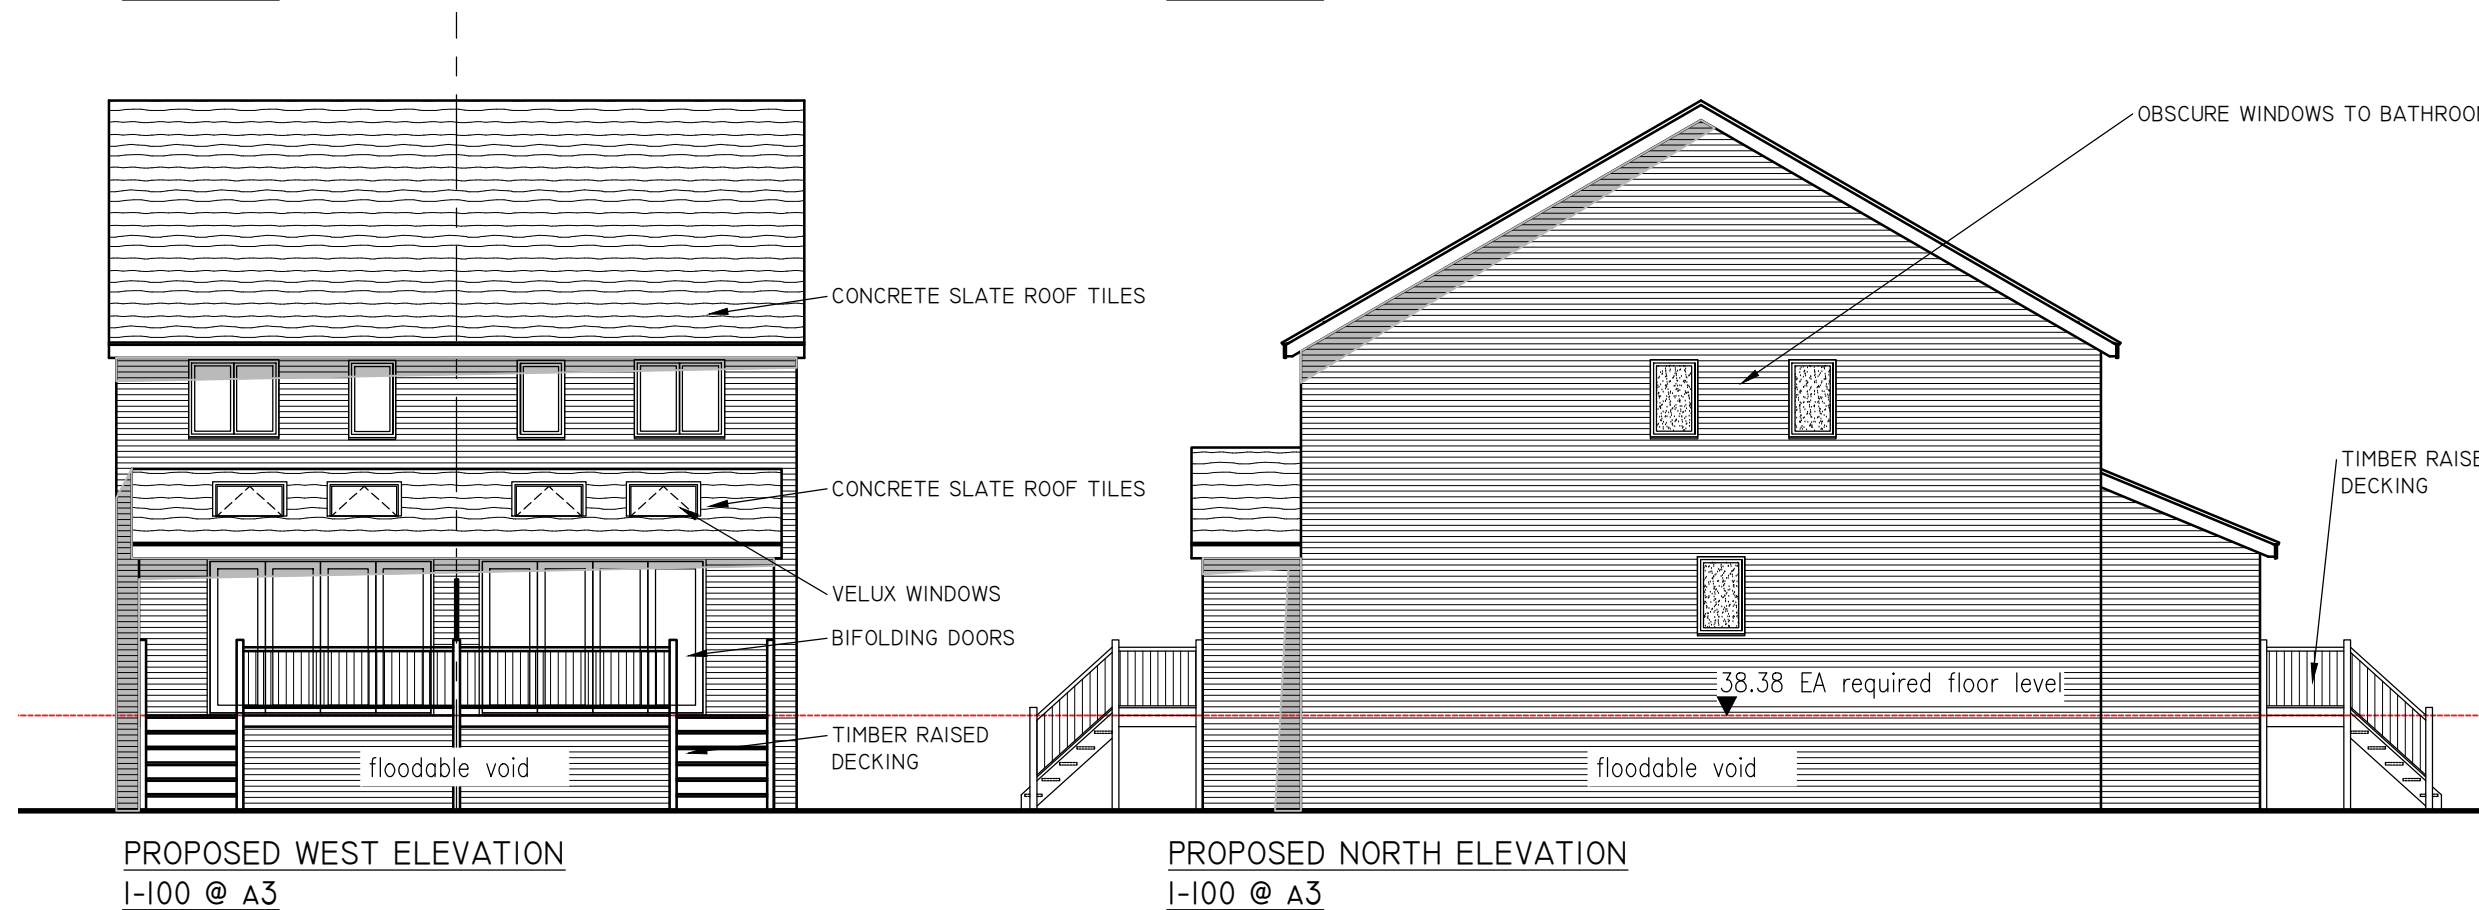

KYLE SEELEY
ASSOCIATES

CLIENT
MR I CHARLES

PROJECT
8 ARDLER ROAD CAVERSHAM,
RG4 5AE

DRAWING TITLE
PROPOSED ELEVATIONS

DRAWN KSEELEY DATE 04.01.2023 SCALE 1:100 @ A3

DRAWING No. PL-05 Rev. -

0 1 2 3 4m
Scale 1:100