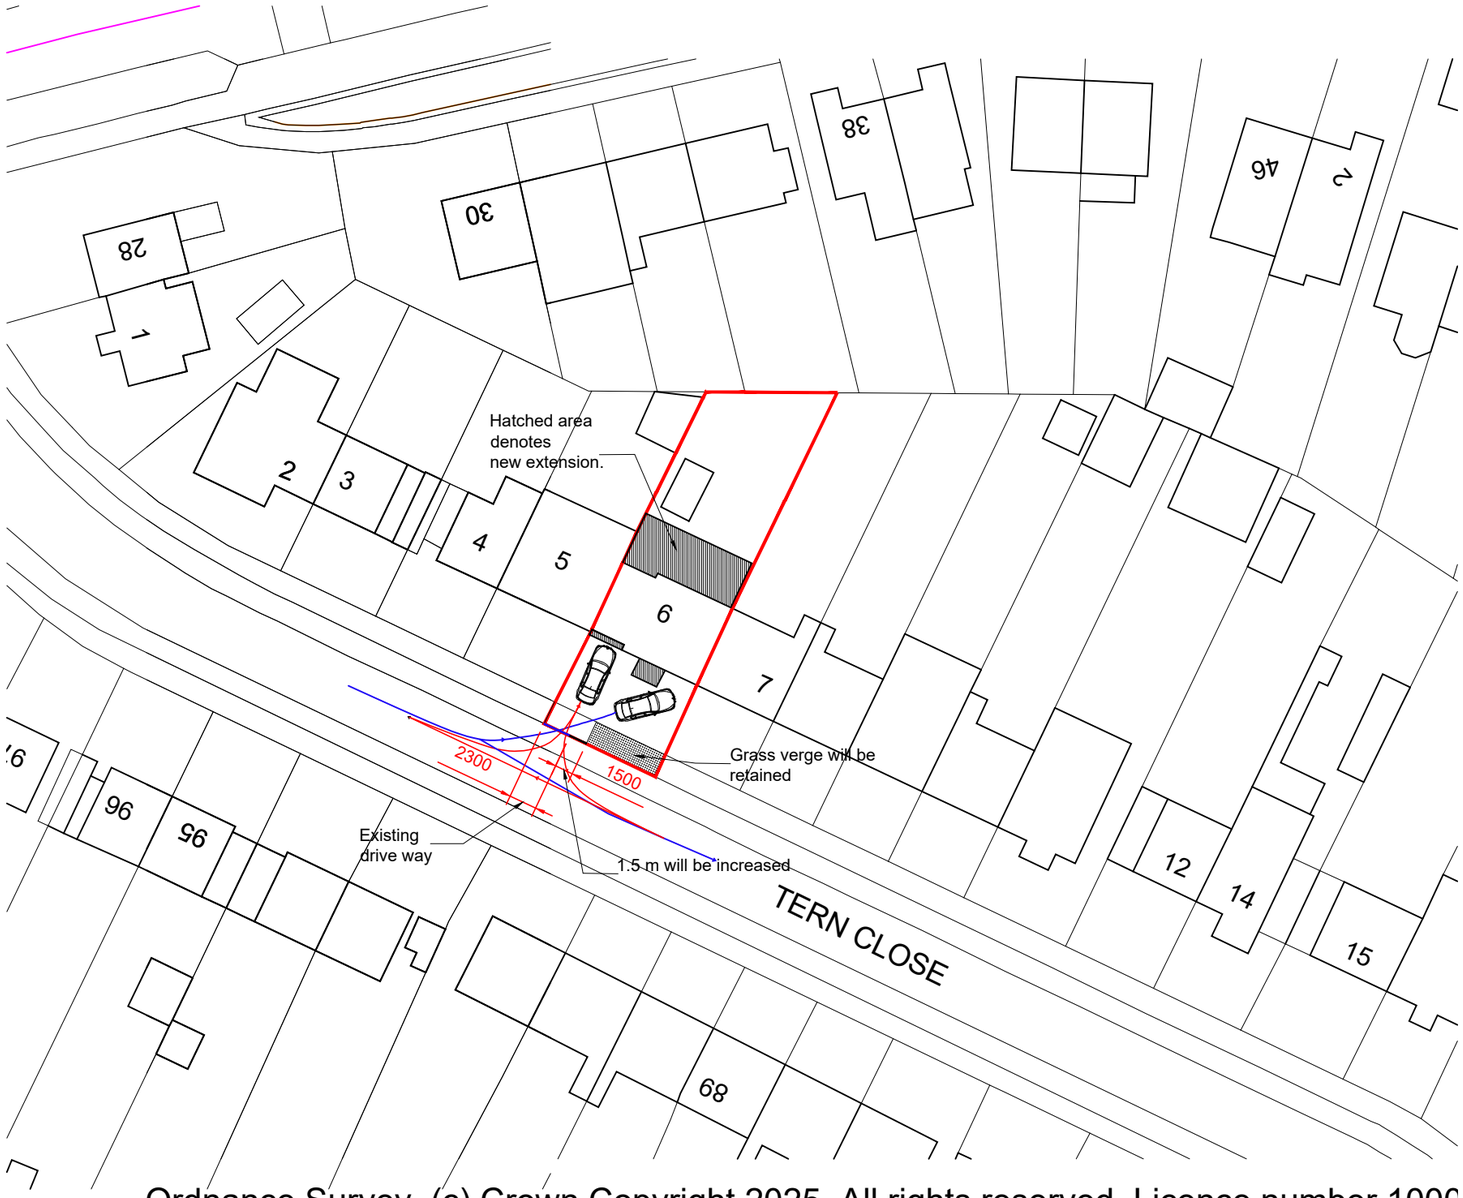

Ordnance Survey, (c) Crown Copyright 2025. All rights reserved. Licence number 1000

BLOCK PLAN

SCALE 1 : 500

10m 50m

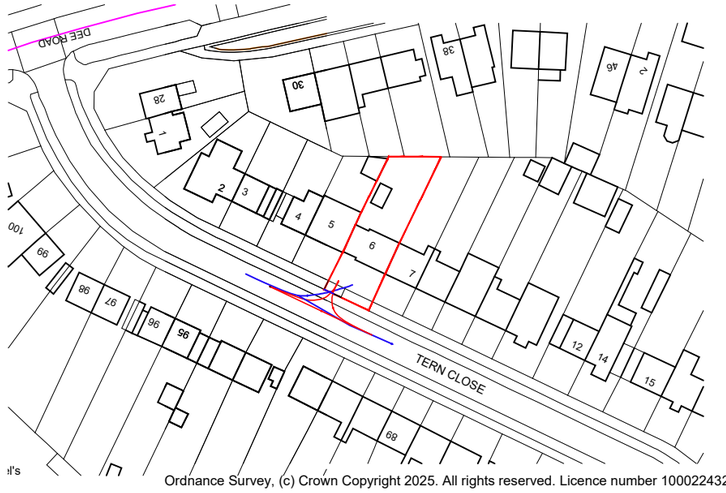

Ordnance Survey, (c) Crown Copyright 2025. All rights reserved. Licence number 100022432

LOCATION PLAN

SCALE 1 : 1250

10m 50m

C 9.02.2026 Added as per planners review SK.

N

NOTES

© *SK Design consultants* - THIS DRAWING AND DESIGN REMAINS THE COPYRIGHT AND INTELLECTUAL PROPERTY OF SK CONSULTANTS AND SHALL NOT BE COPIED IN ANY FORMAT WITHOUT APPROVAL.

THIS DRAWING IS TO BE READ IN CONJUNCTION WITH ALL OTHER DRAWINGS AND DOCUMENTS PROVIDED. THE CONTRACTOR MUST CHECK ALL DIMENSIONS ON SITE BEFORE PLACING ORDERS FOR MATERIALS OR SHOP FABRICATIONS OR COMMENCING WORKS ON SITE.
ANY DISCREPANCIES SHOULD BE NOTIFIED BEFORE PROCEEDING.

SK Design Consultants
22 Netley close
Caversham
Reading RG4 6SR
Tel : 07821111602

Client:
Mr Lukasz Swaciak

Project:
Single storey rear, side extension
and a Porch conversion.

Location:
6 Tern Close, Tilehurst Reading, RG30 4AY

Drawing Title:
LOCATION & BLOCK PLAN

Date:	Sheet Size:	Drawn:
DEC 2025	A3	SK

Drawing No: P1695 -01

Revision: C