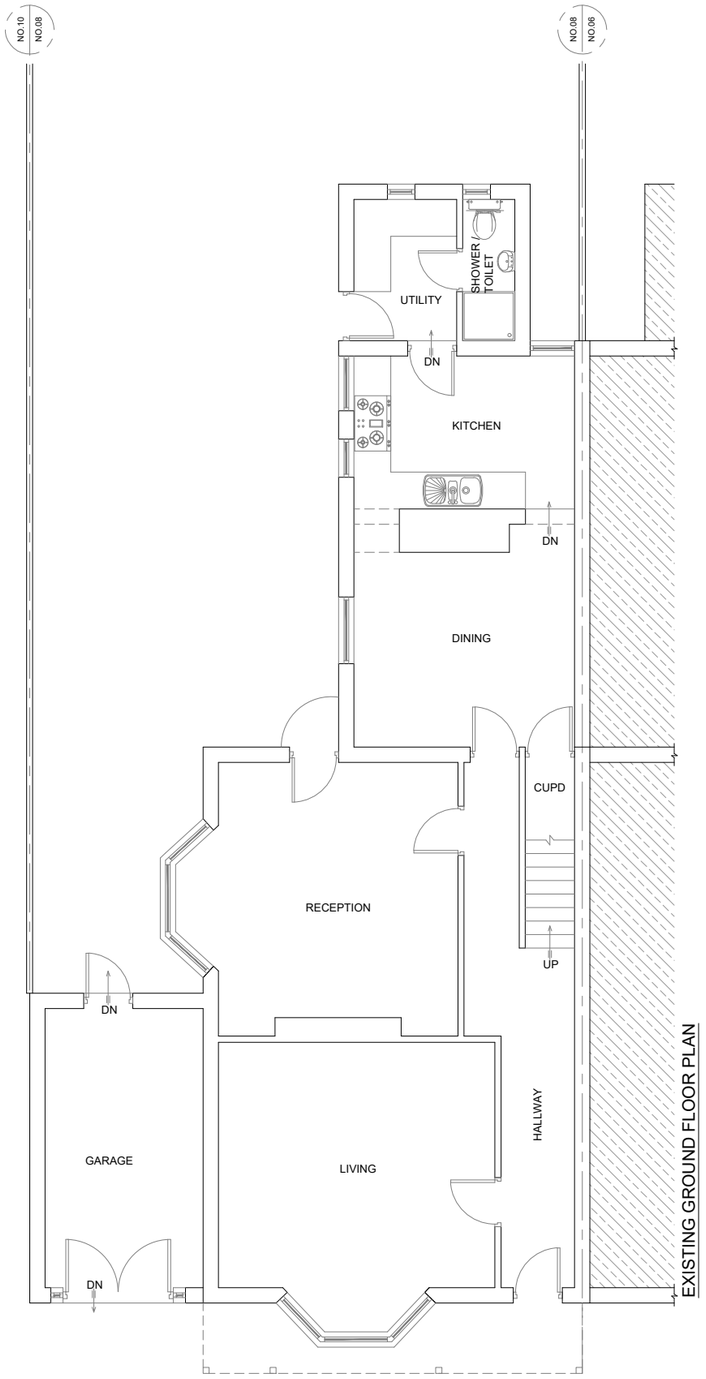

EXISTING GROUND FLOOR PLAN

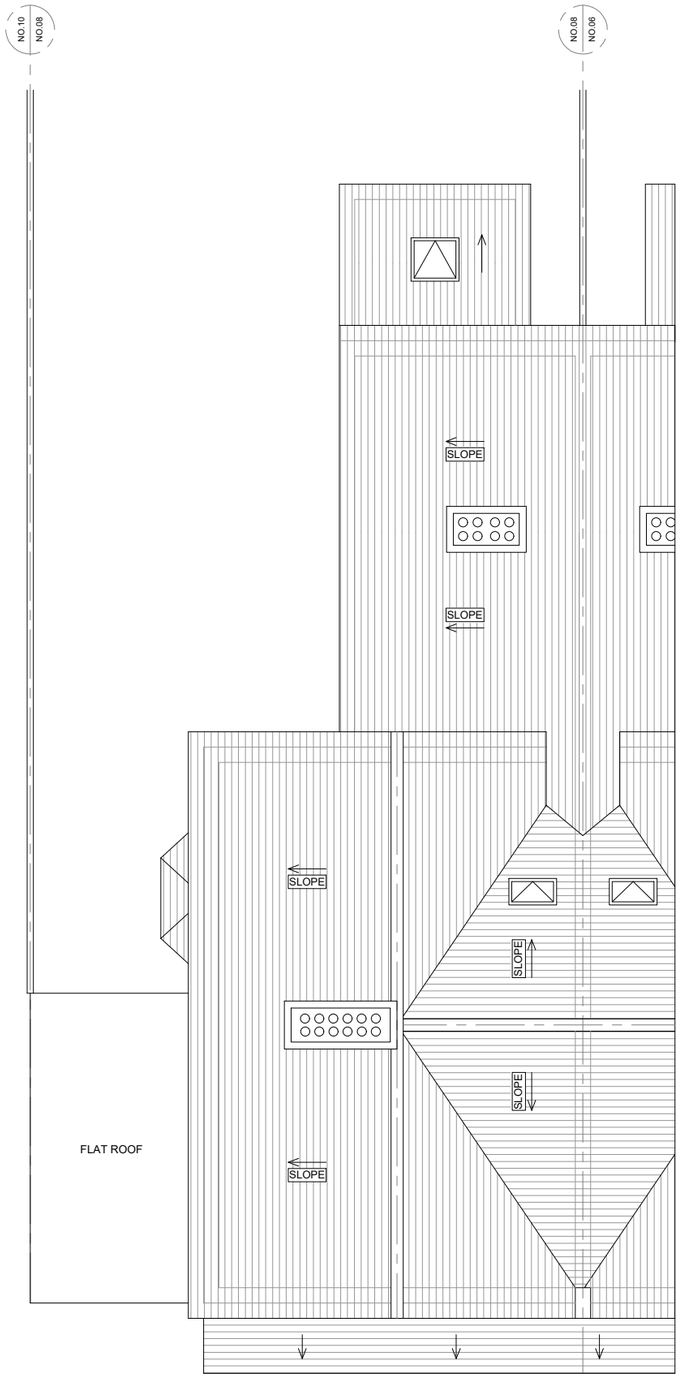

EXISTING ROOF PLAN

10 Meter

0 1 2 5

1:100

REFERENCE DRAWINGS	GENERAL NOTES	No	DATE	REVISION	BY	CHK	CONSULTANT	DRAWN MK	CLIENT/PROJECT 8 GLEBE ROAD	DRAWING No. D01REV1
	This drawing is for planning use only do not use this drawing for any purpose other than that for which it was issued. Structural Design and Building Control Approval is required before construction commences. This drawing is subject to copyright do not reproduce this drawing without prior permission.						CIVILS CONSULTING LTD. CIVIL ENGINEERS STRUCTURAL ENGINEERS ARCHITECTURAL DESIGNERS Contact: 07947249323	CHECKED A.R PROJECT NO.	TITLE EXISTING PLANS	SCALE: 1:100 @A3 DATE: 30-09-2025