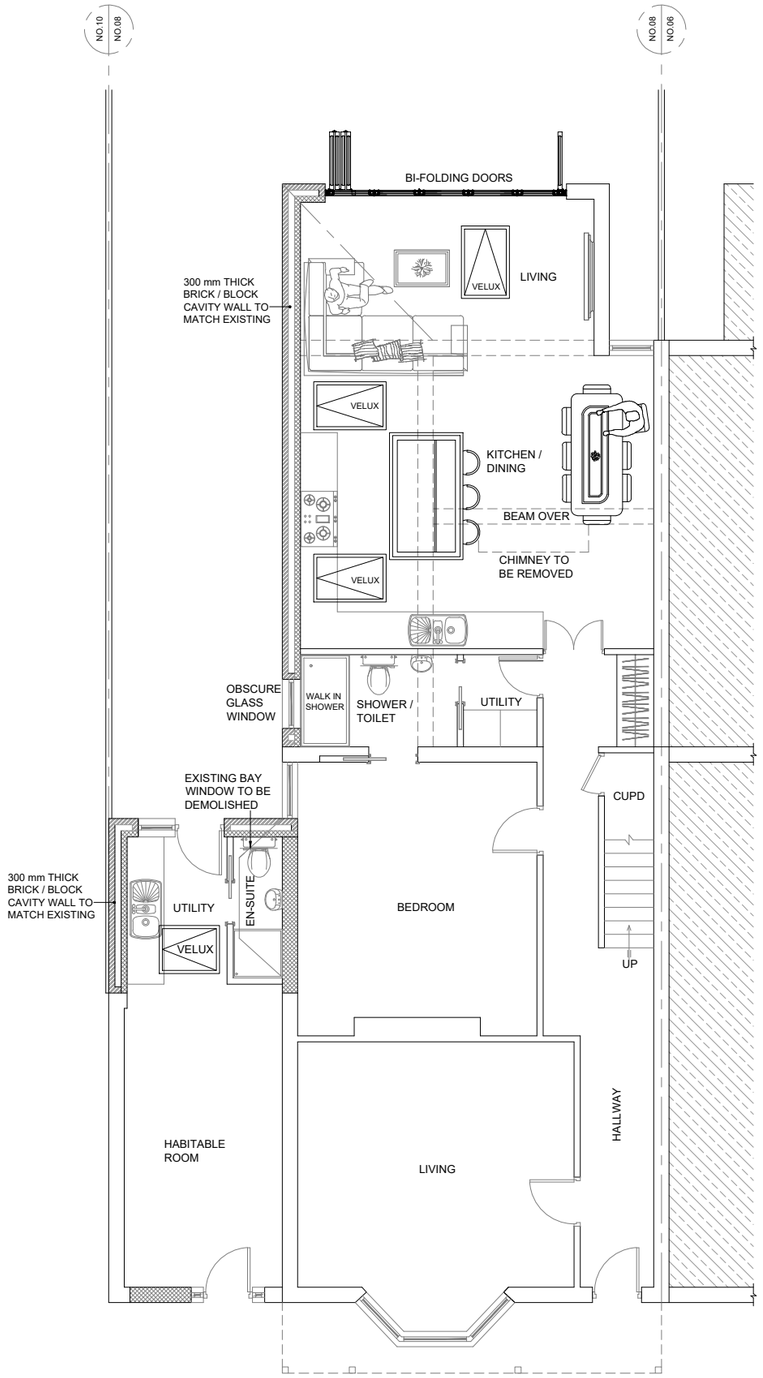

PROPOSED GROUND FLOOR PLAN

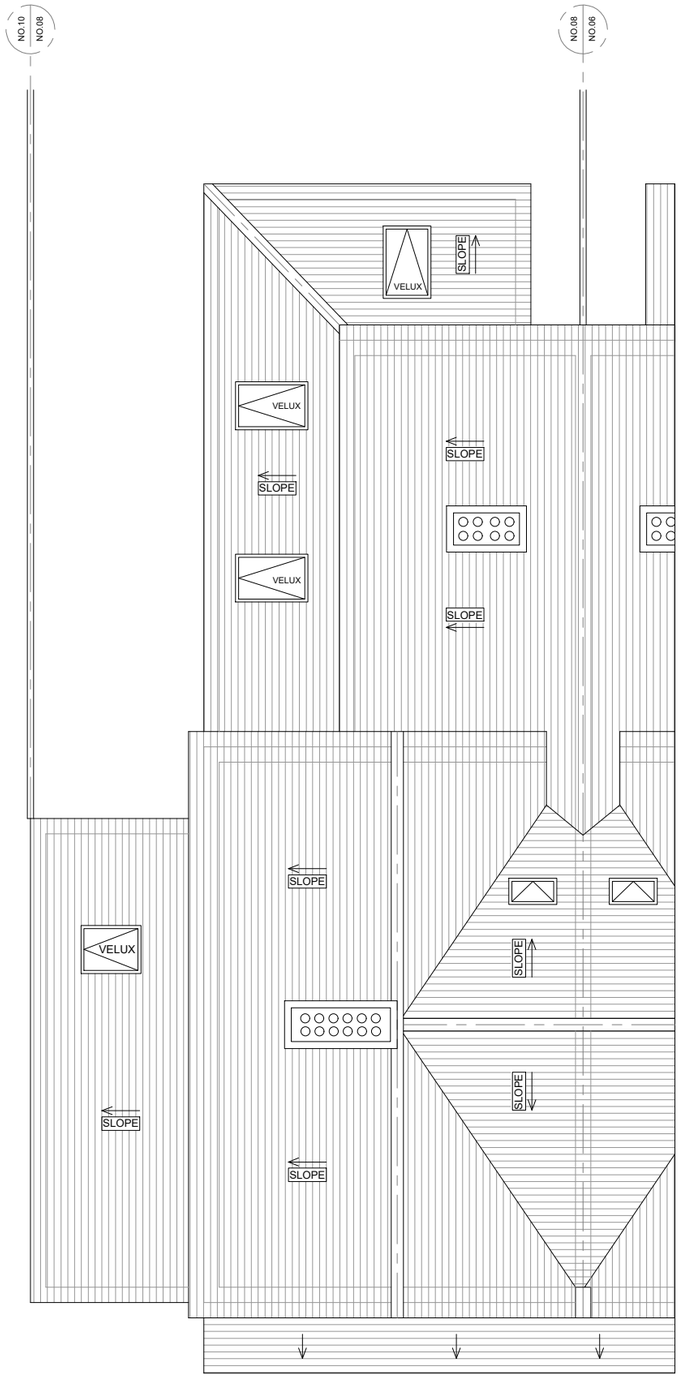

PROPOSED ROOF PLAN

1:100 — 0 1 2 5 10 Meter

REFERENCE DRAWINGS	GENERAL NOTES	No	DATE	REVISION	BY	CHK	CONSULTANT	DRAWN MK	CLIENT/PROJECT 8 GLEBE ROAD	DRAWING No. D02REV1
	This drawing is for planning use only do not use this drawing for any purpose other than that for which it was issued.						CIVILS CONSULTING LTD. CIVIL ENGINEERS STRUCTURAL ENGINEERS ARCHITECTURAL DESIGNERS	CHECKED A.R	TITLE PROPOSED PLANS	SCALE: 1:100 @A3
	Structural Design and Building Control Approval is required before construction commences.						Contact: 07947249323	PROJECT NO.		DATE: 29.01.2026
	This drawing is subject to copyright do not reproduce this drawing without prior permission.									