


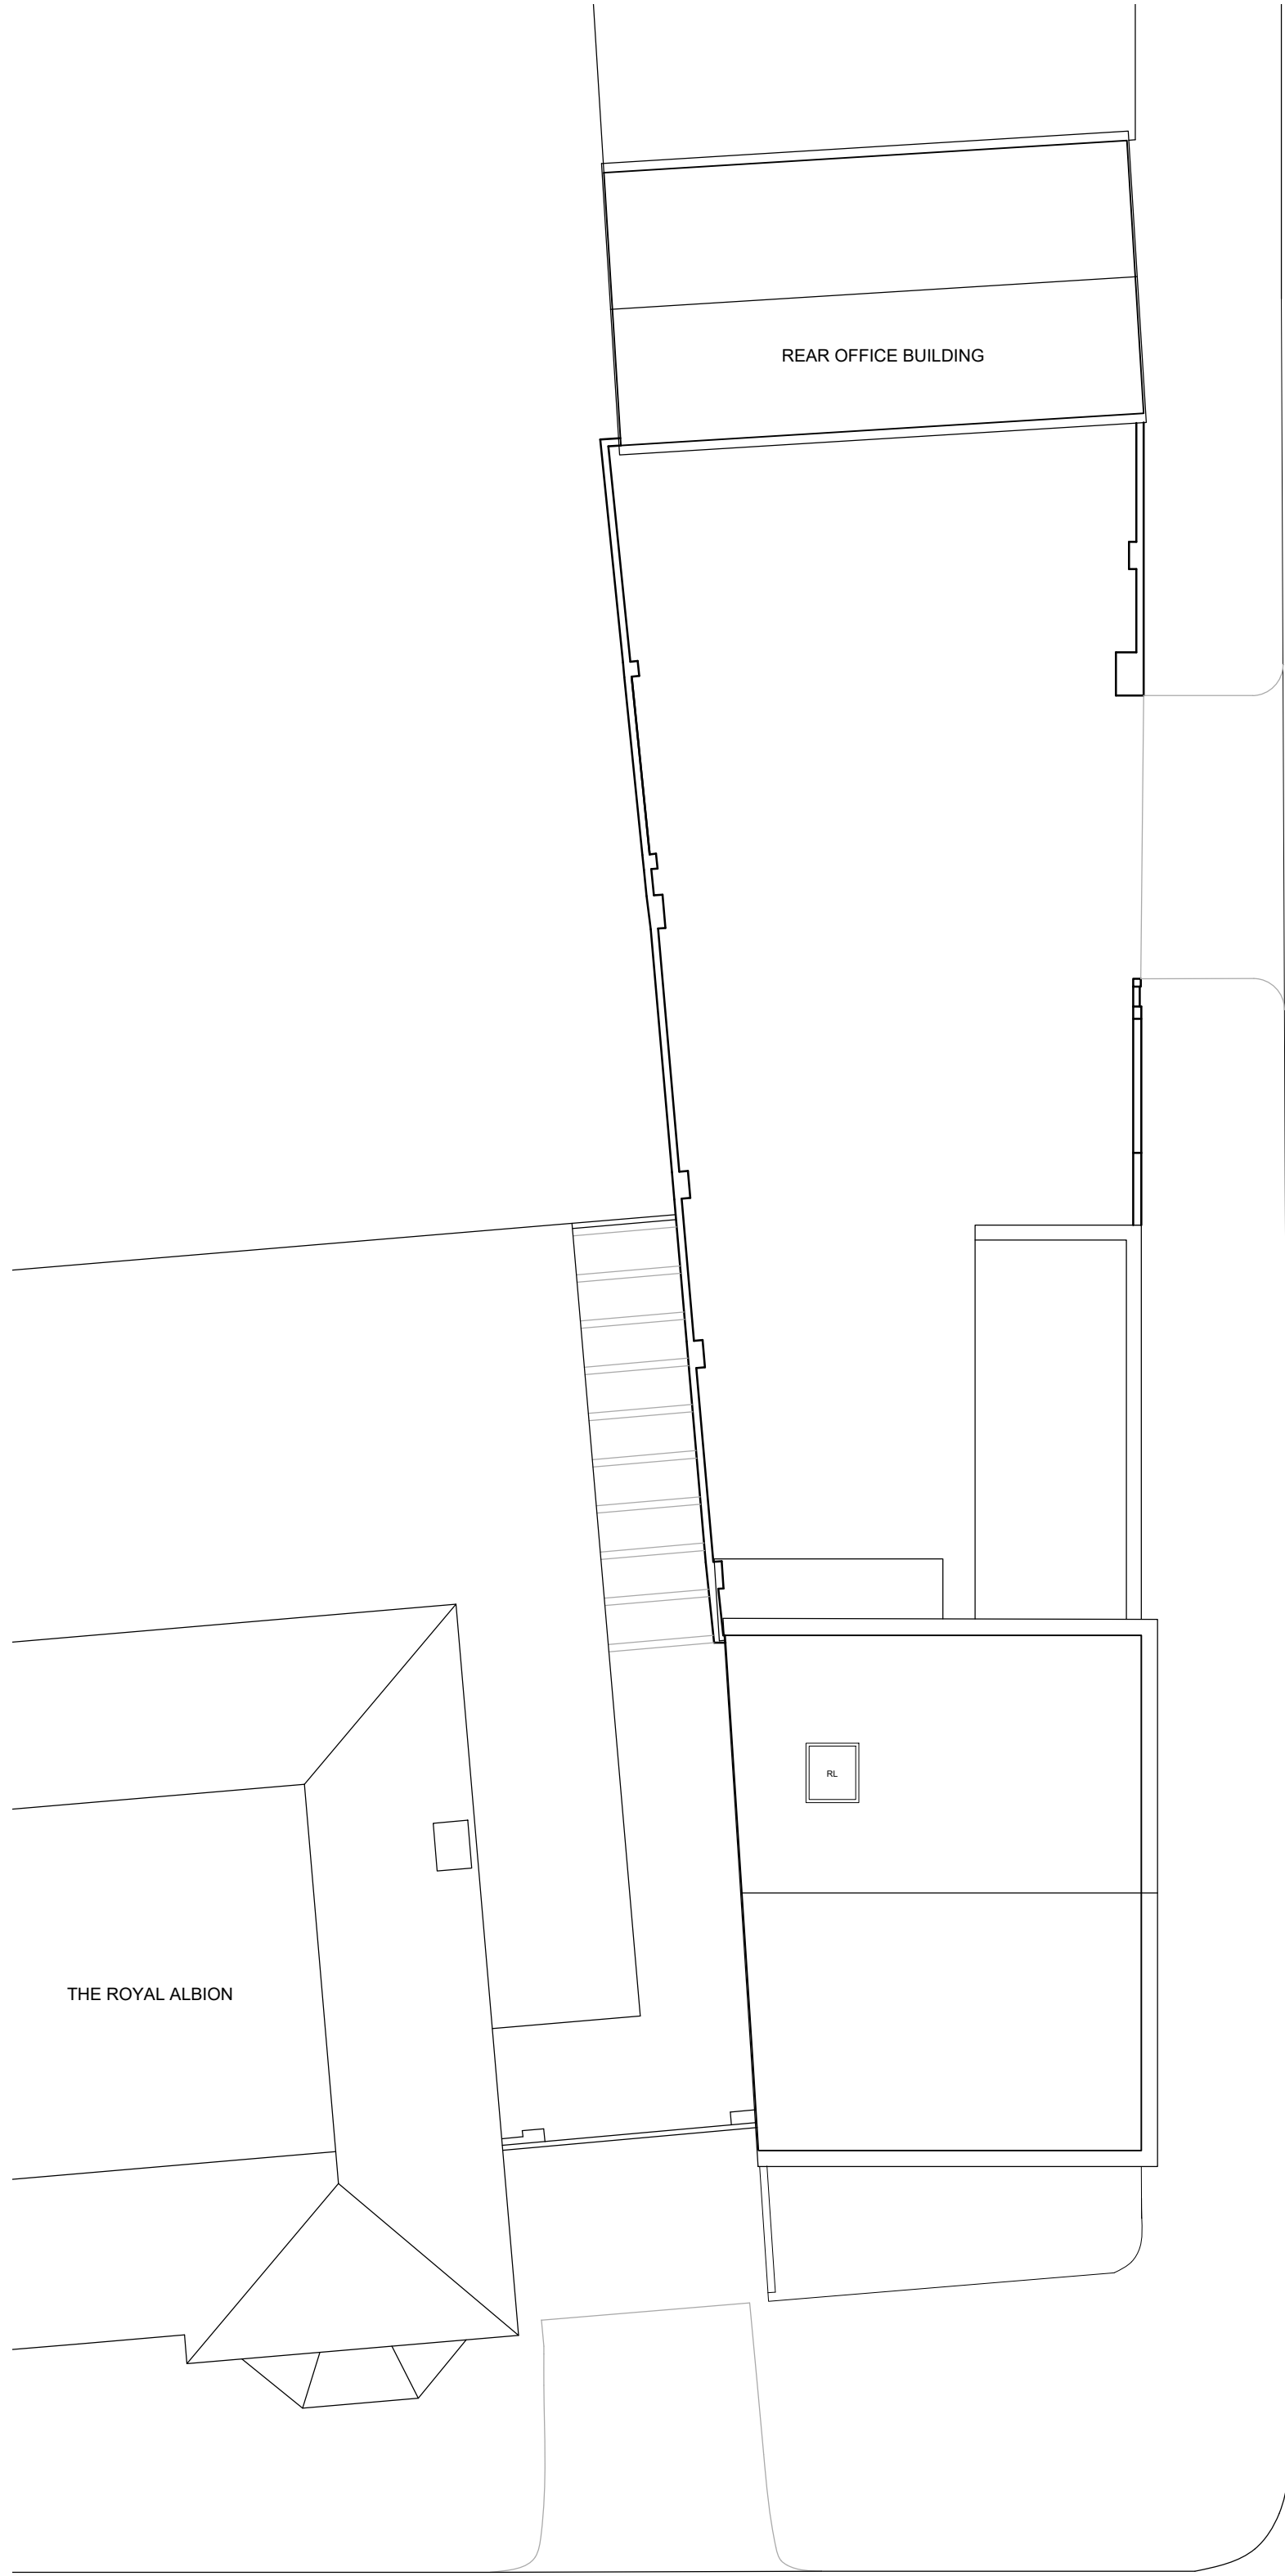
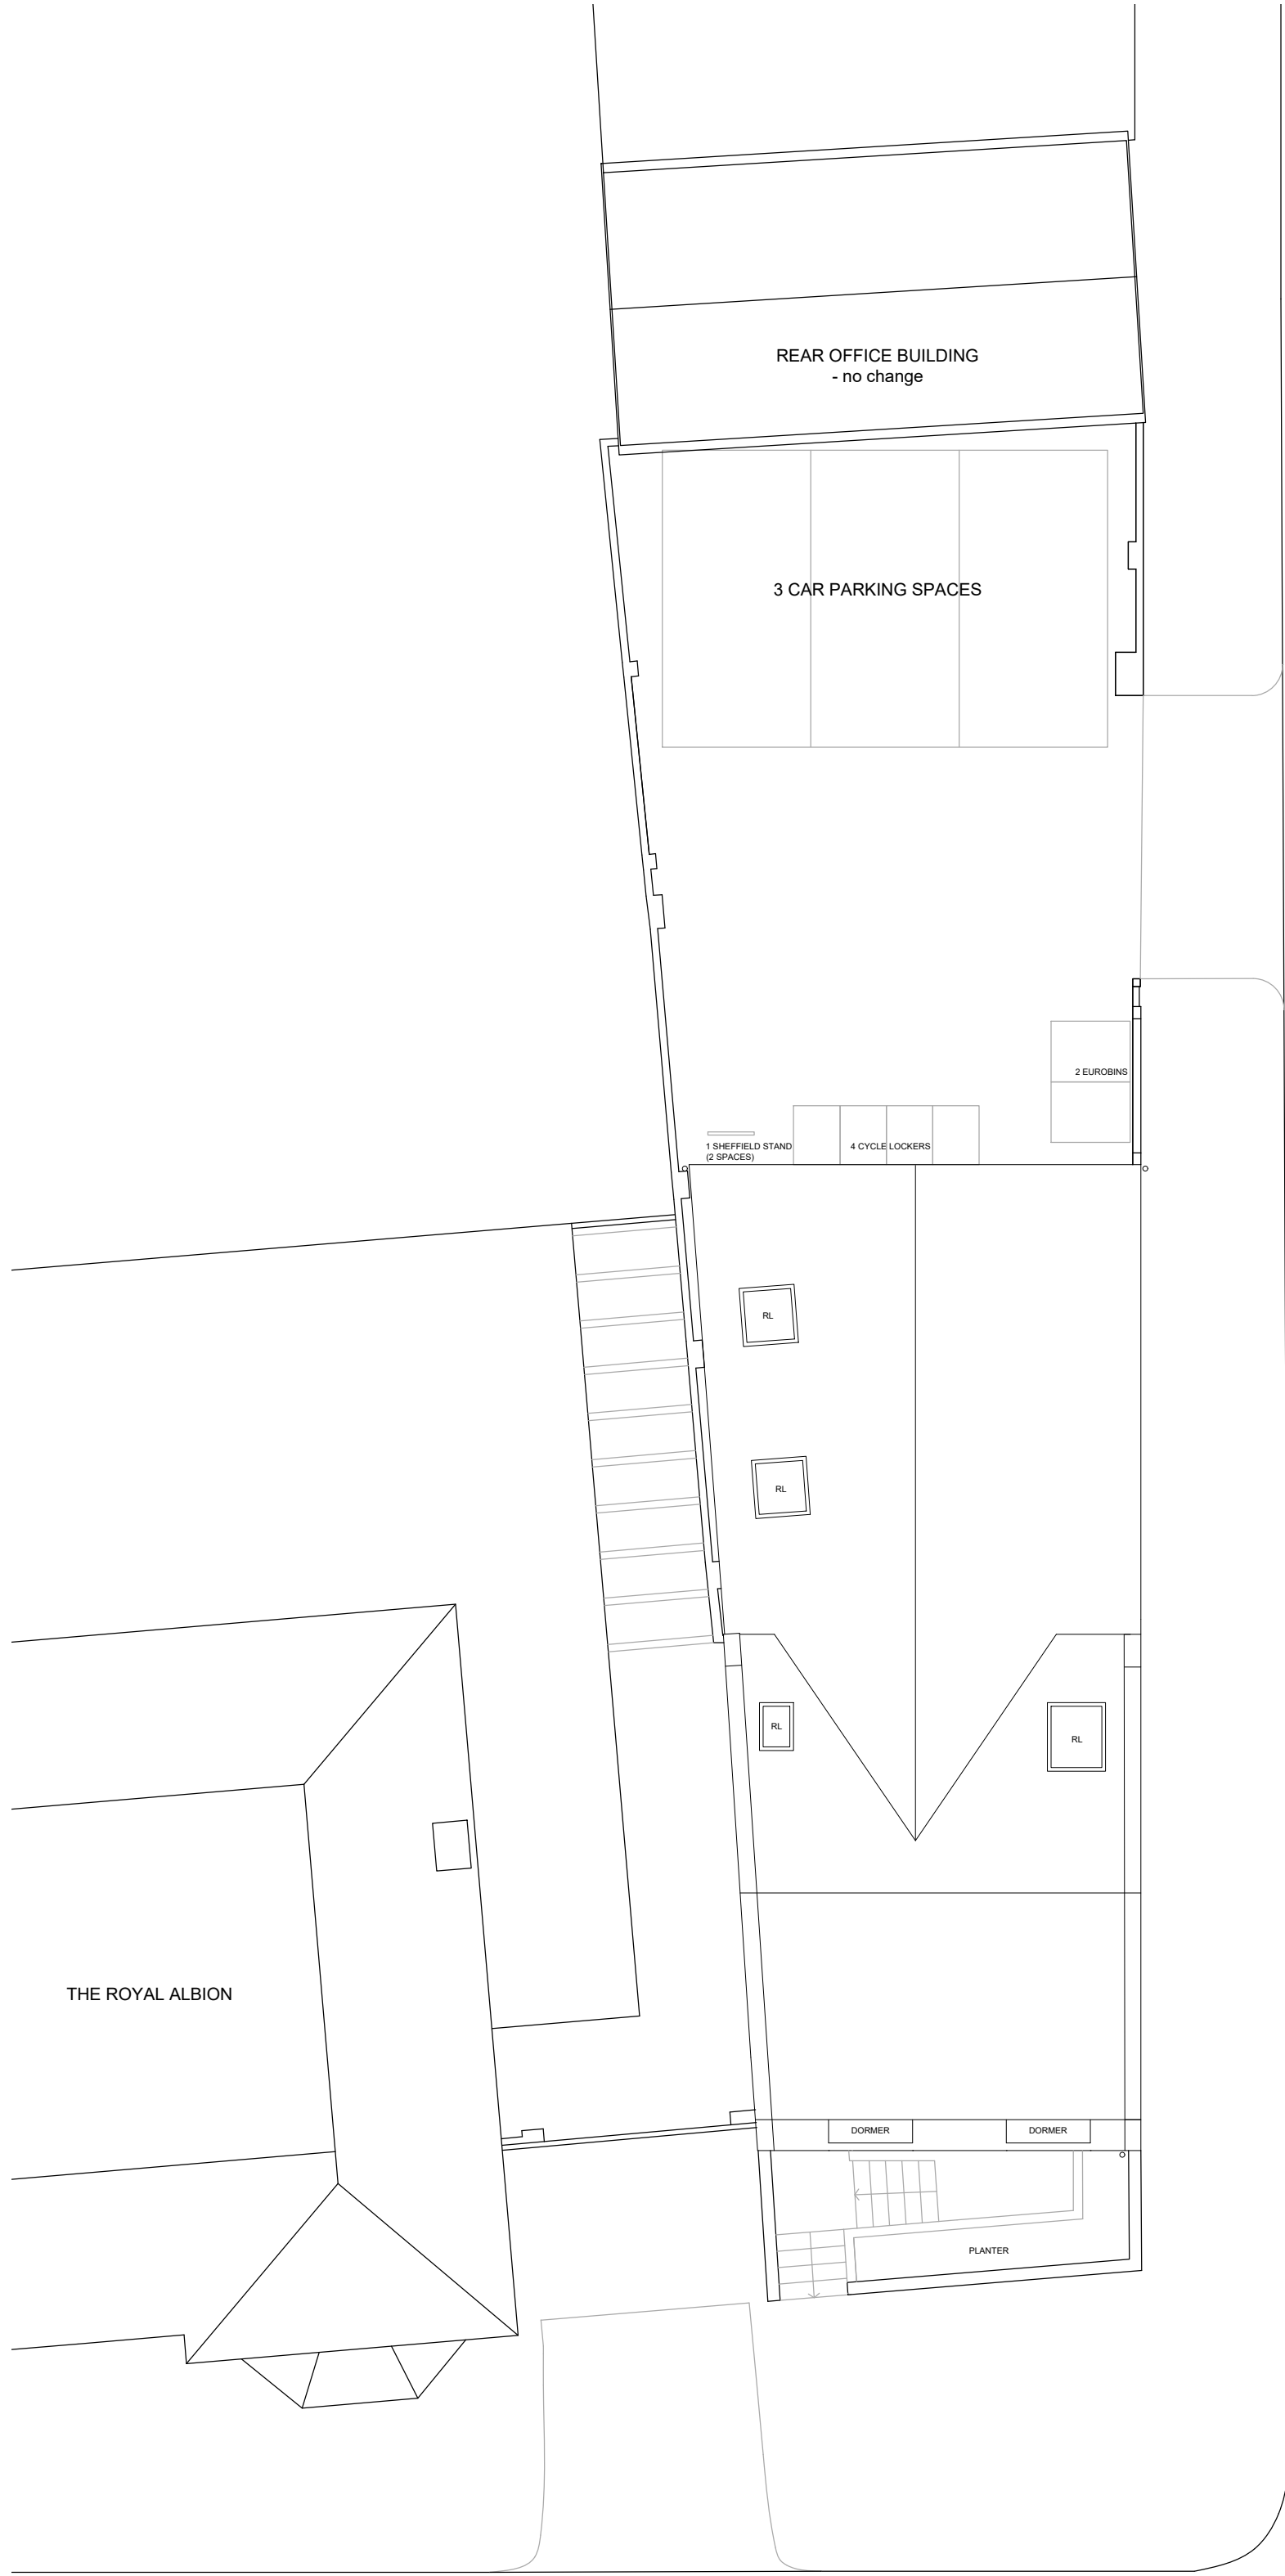
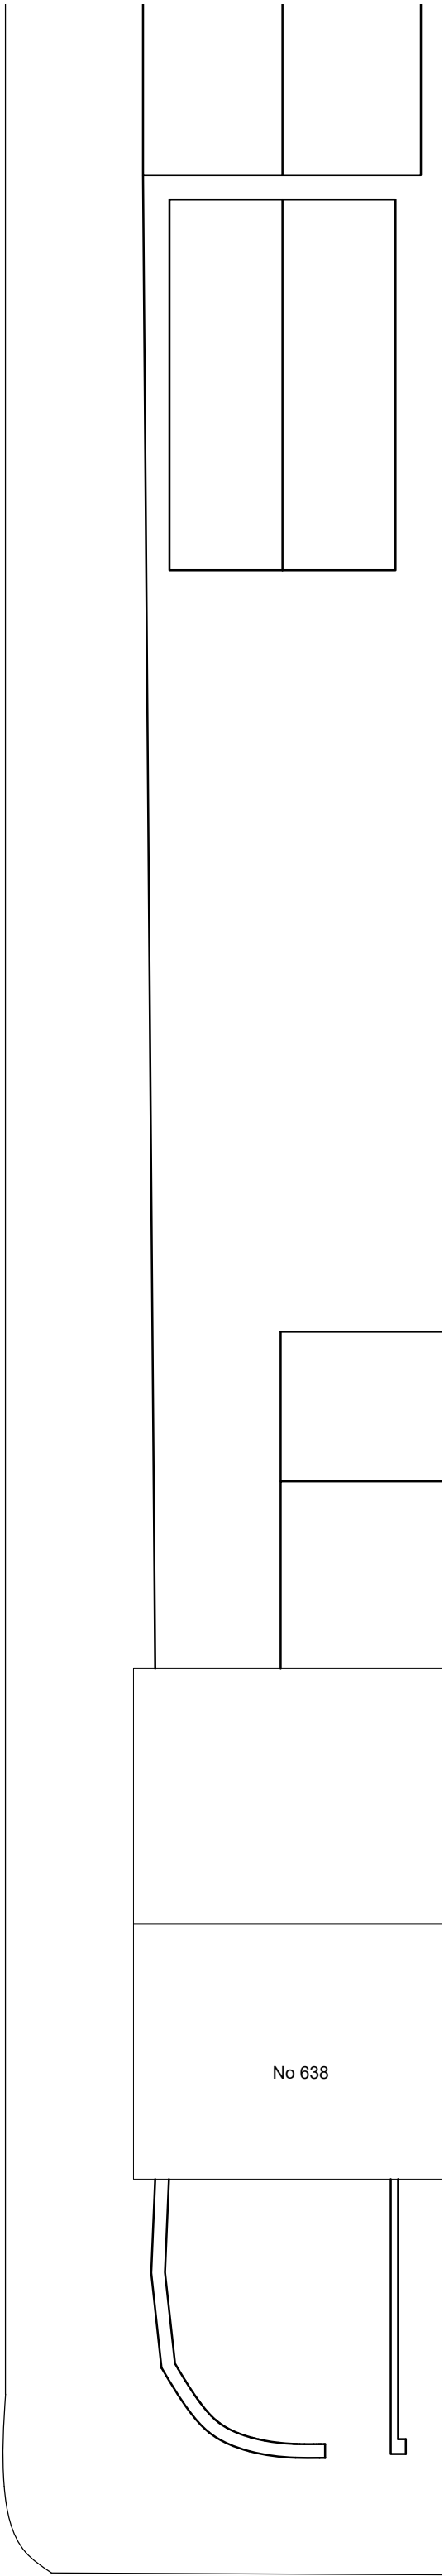


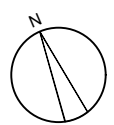

Existing Block Plan

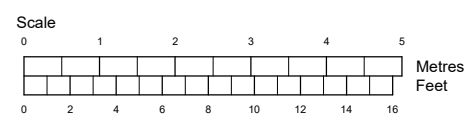

Proposed Block Plan

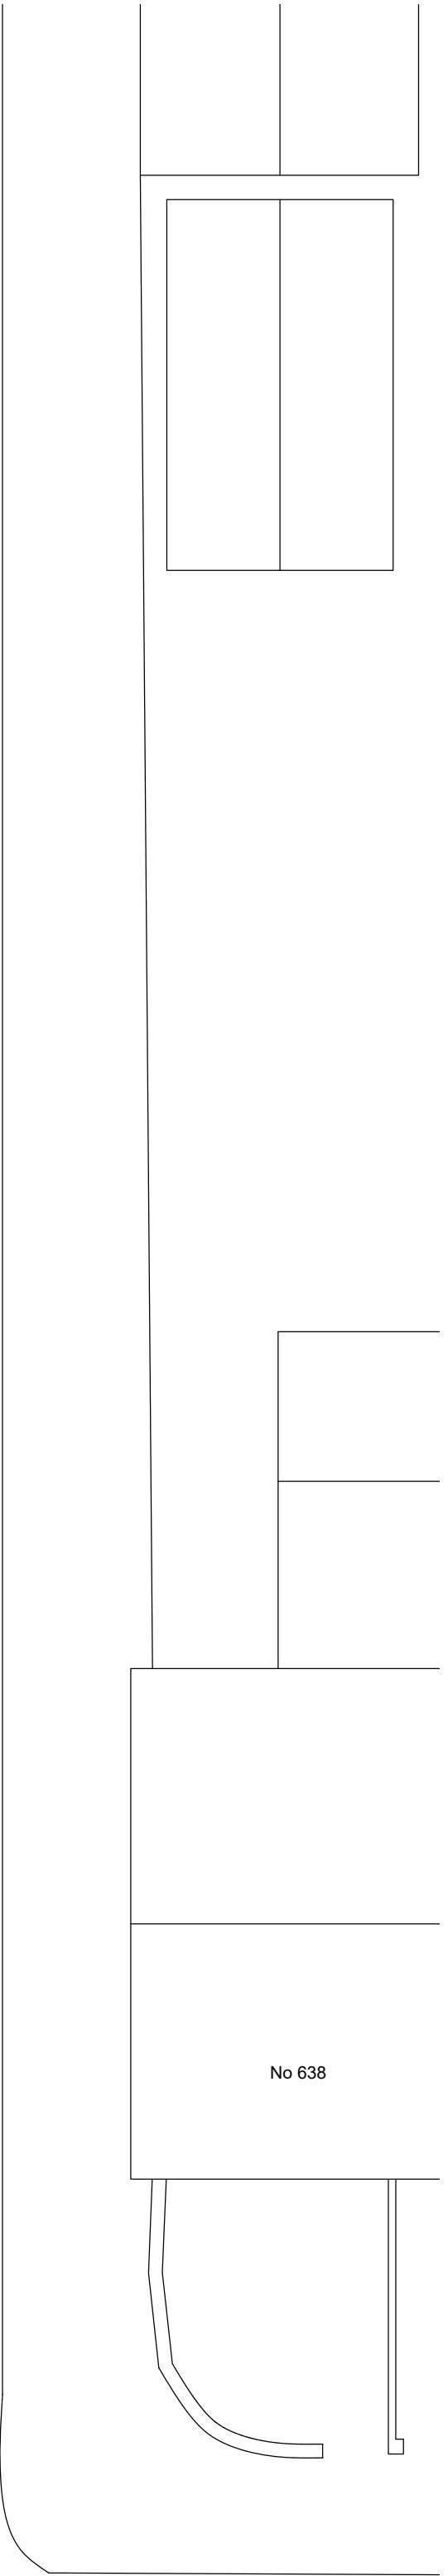

ACCESS ARCHITECTS LTD		158 Bassett Avenue Southampton Hampshire SO16 7FD
Client VX KVA		Date 01/2026
Project 640 Oxford Road		Drawn AS
Title Existing and Proposed Block Plans		Checked DL
Drawing no. 685/101	Revision -	Scale 1:100@A1
Tel: 02380 769736		e-mail: soton@access-architects.co.uk