




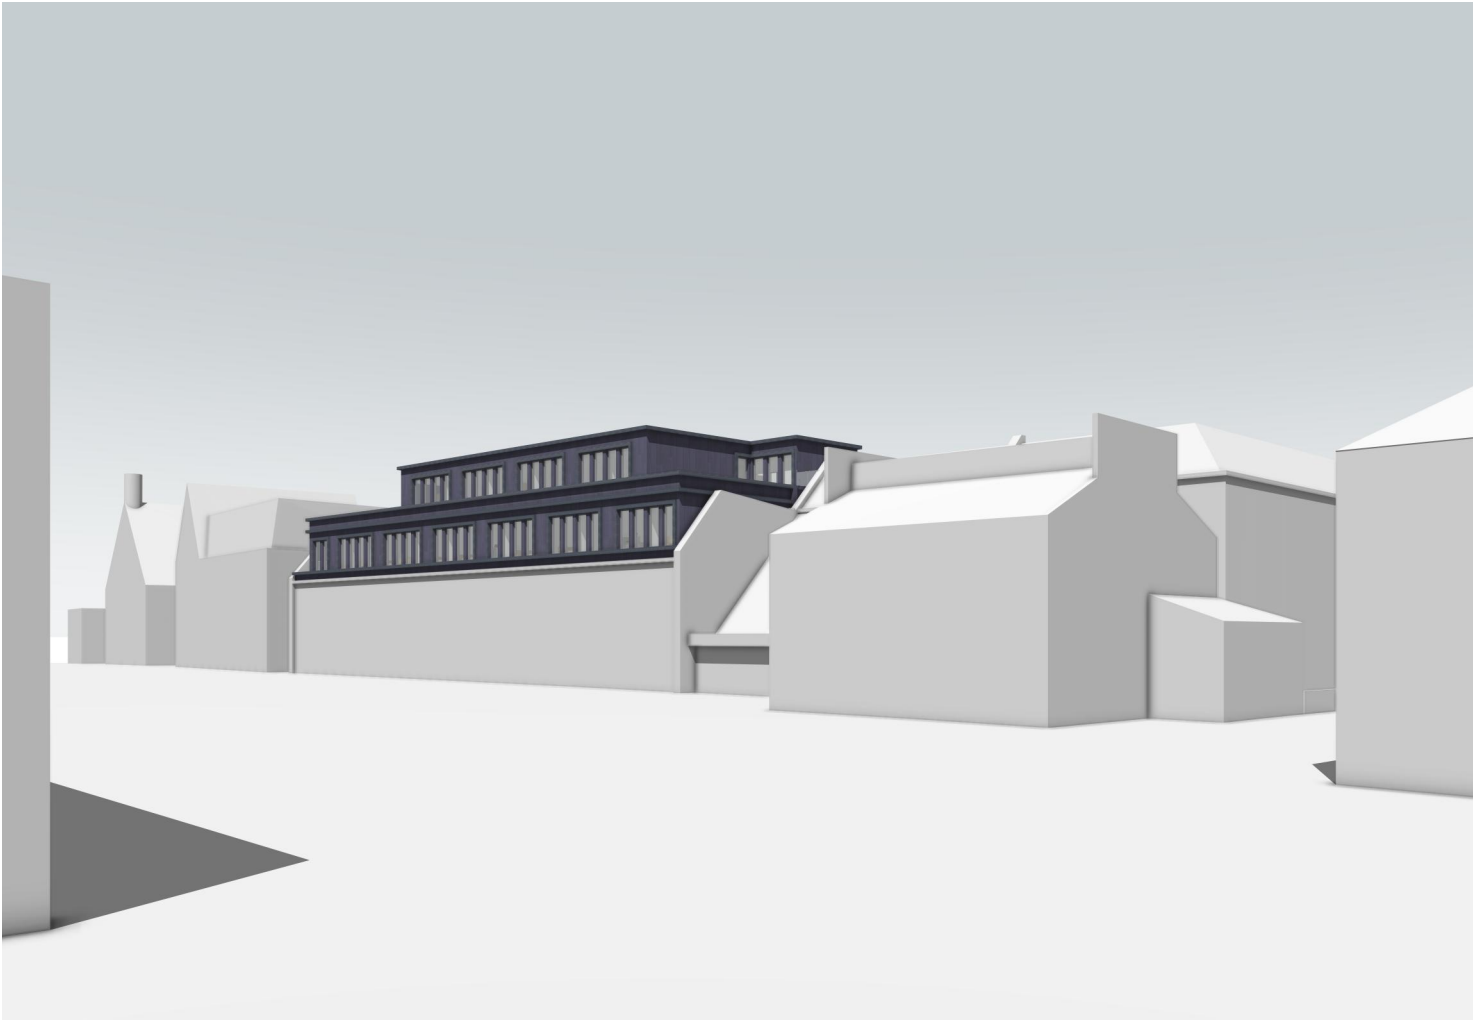


View 1

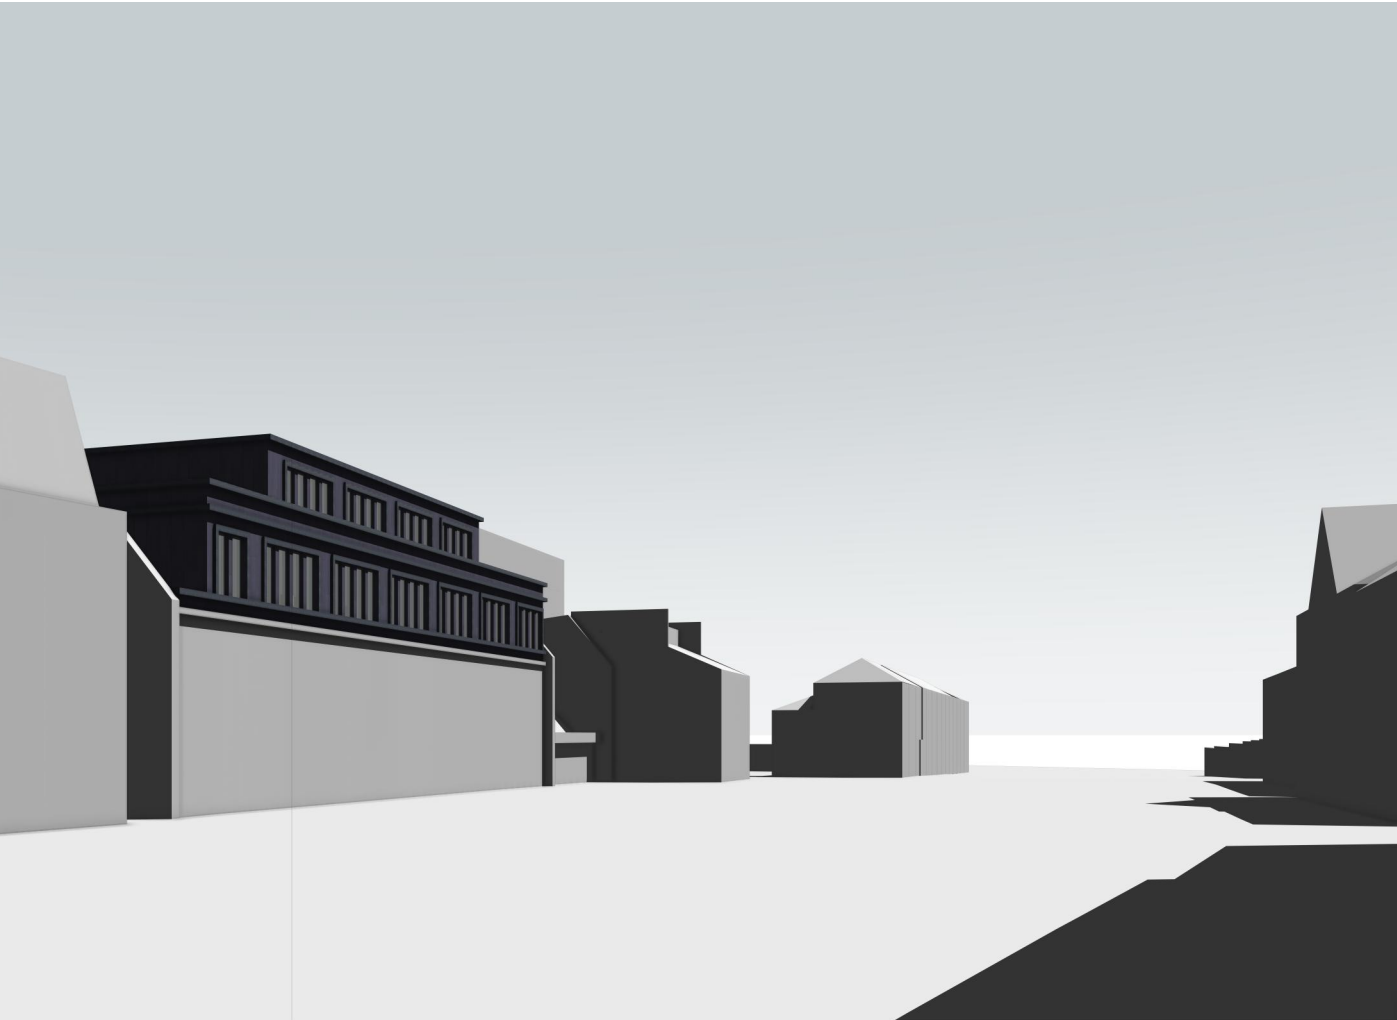

View 2

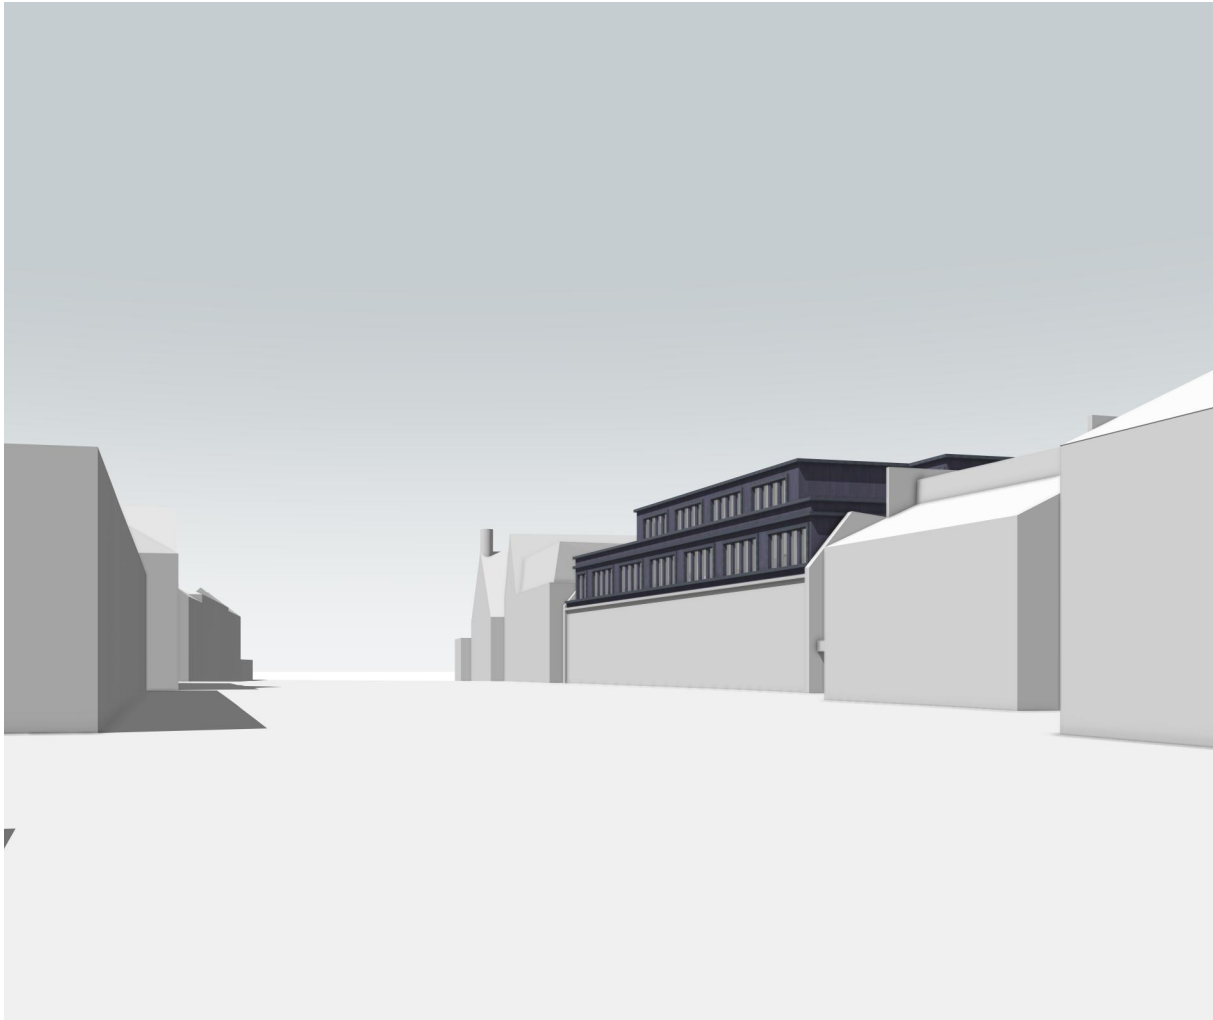

View 3

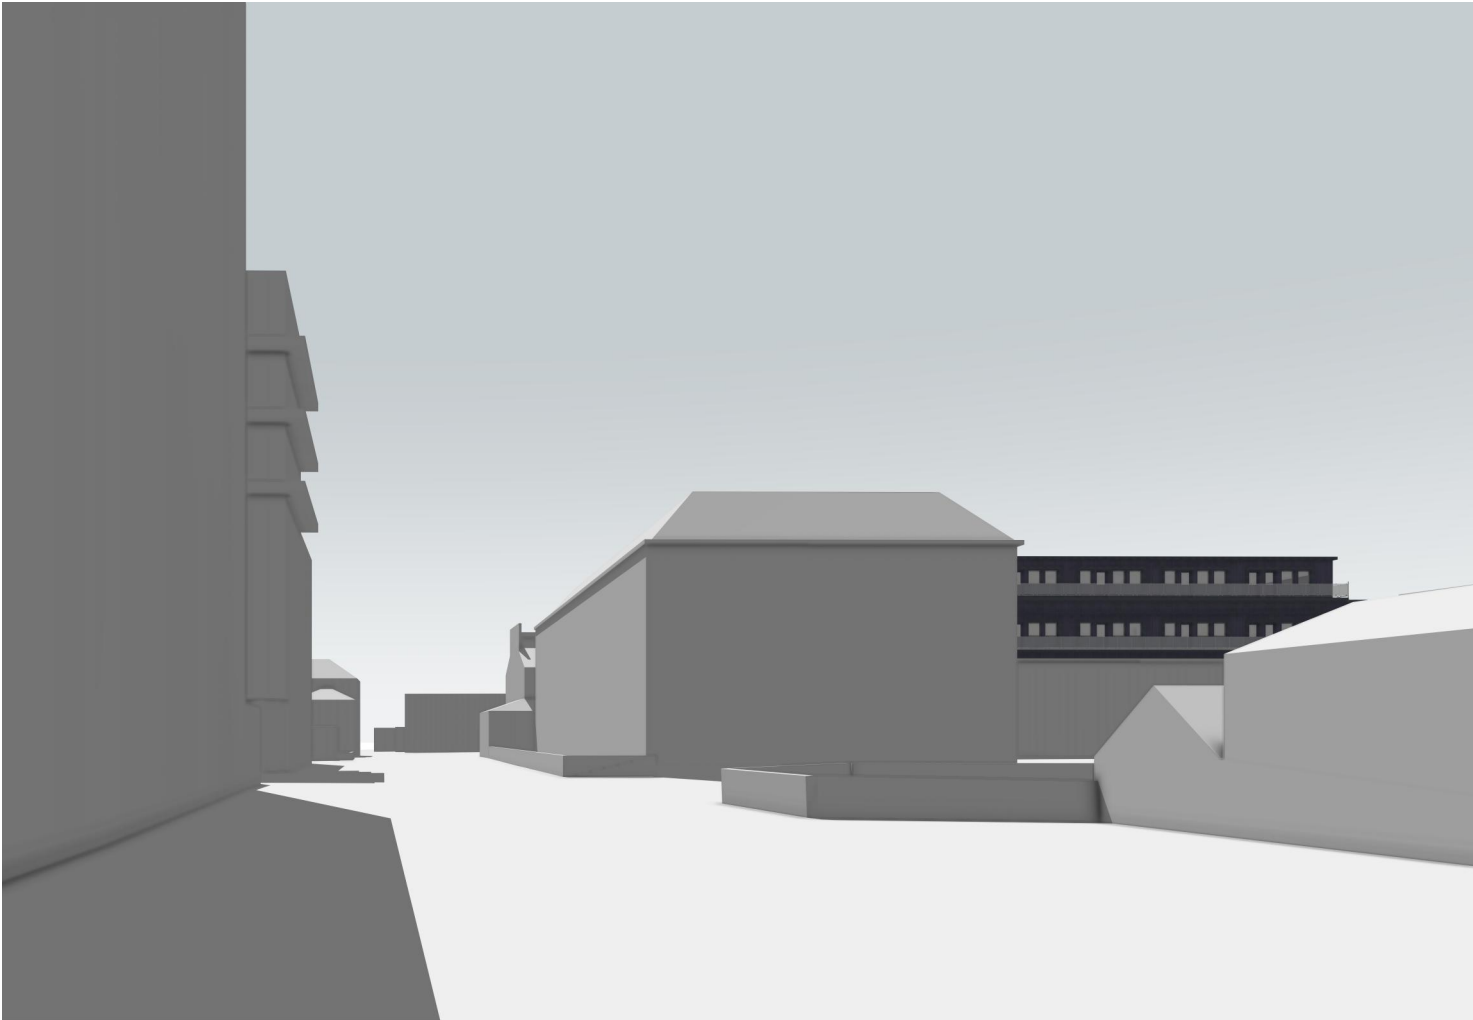

View 4



View 5

Sketch Perspective Visuals
Not to scale.



Project	rg+p proj. reference
Eaton Court, Reading	103-225
Status	
Planning	
Client	
BMR Property Group	
Package	
/ Planning	
Sheet Title	
Proposed Sketch Visuals	
Scale	
1:26.18@A2	
Date	
22.01.2026	
Drawn by	Checked by
EAB	RTM
Drawing reference	Revision
103-225_(SK)114	
London Birmingham Leicester 0203 327 0381 0121 309 0071 0116 204 5800 rg-p.co.uk · design@rg-p.co.uk	
Notes: All designs should be constructed in strict accordance with building regulations. In addition any materials, components and fixings in/or connected to a façade should be non-combustible if the top storey of the building is above 11m. All dimensions to be checked on site. Do not scale off this drawing for construction purposes. This drawing is the copyright of the Architect, and not to be reproduced without their permission. Ordnance Survey map information reproduced with permission of HMSO Crown Copyright reserved. rg+p Ltd. Trading as rg+p	