


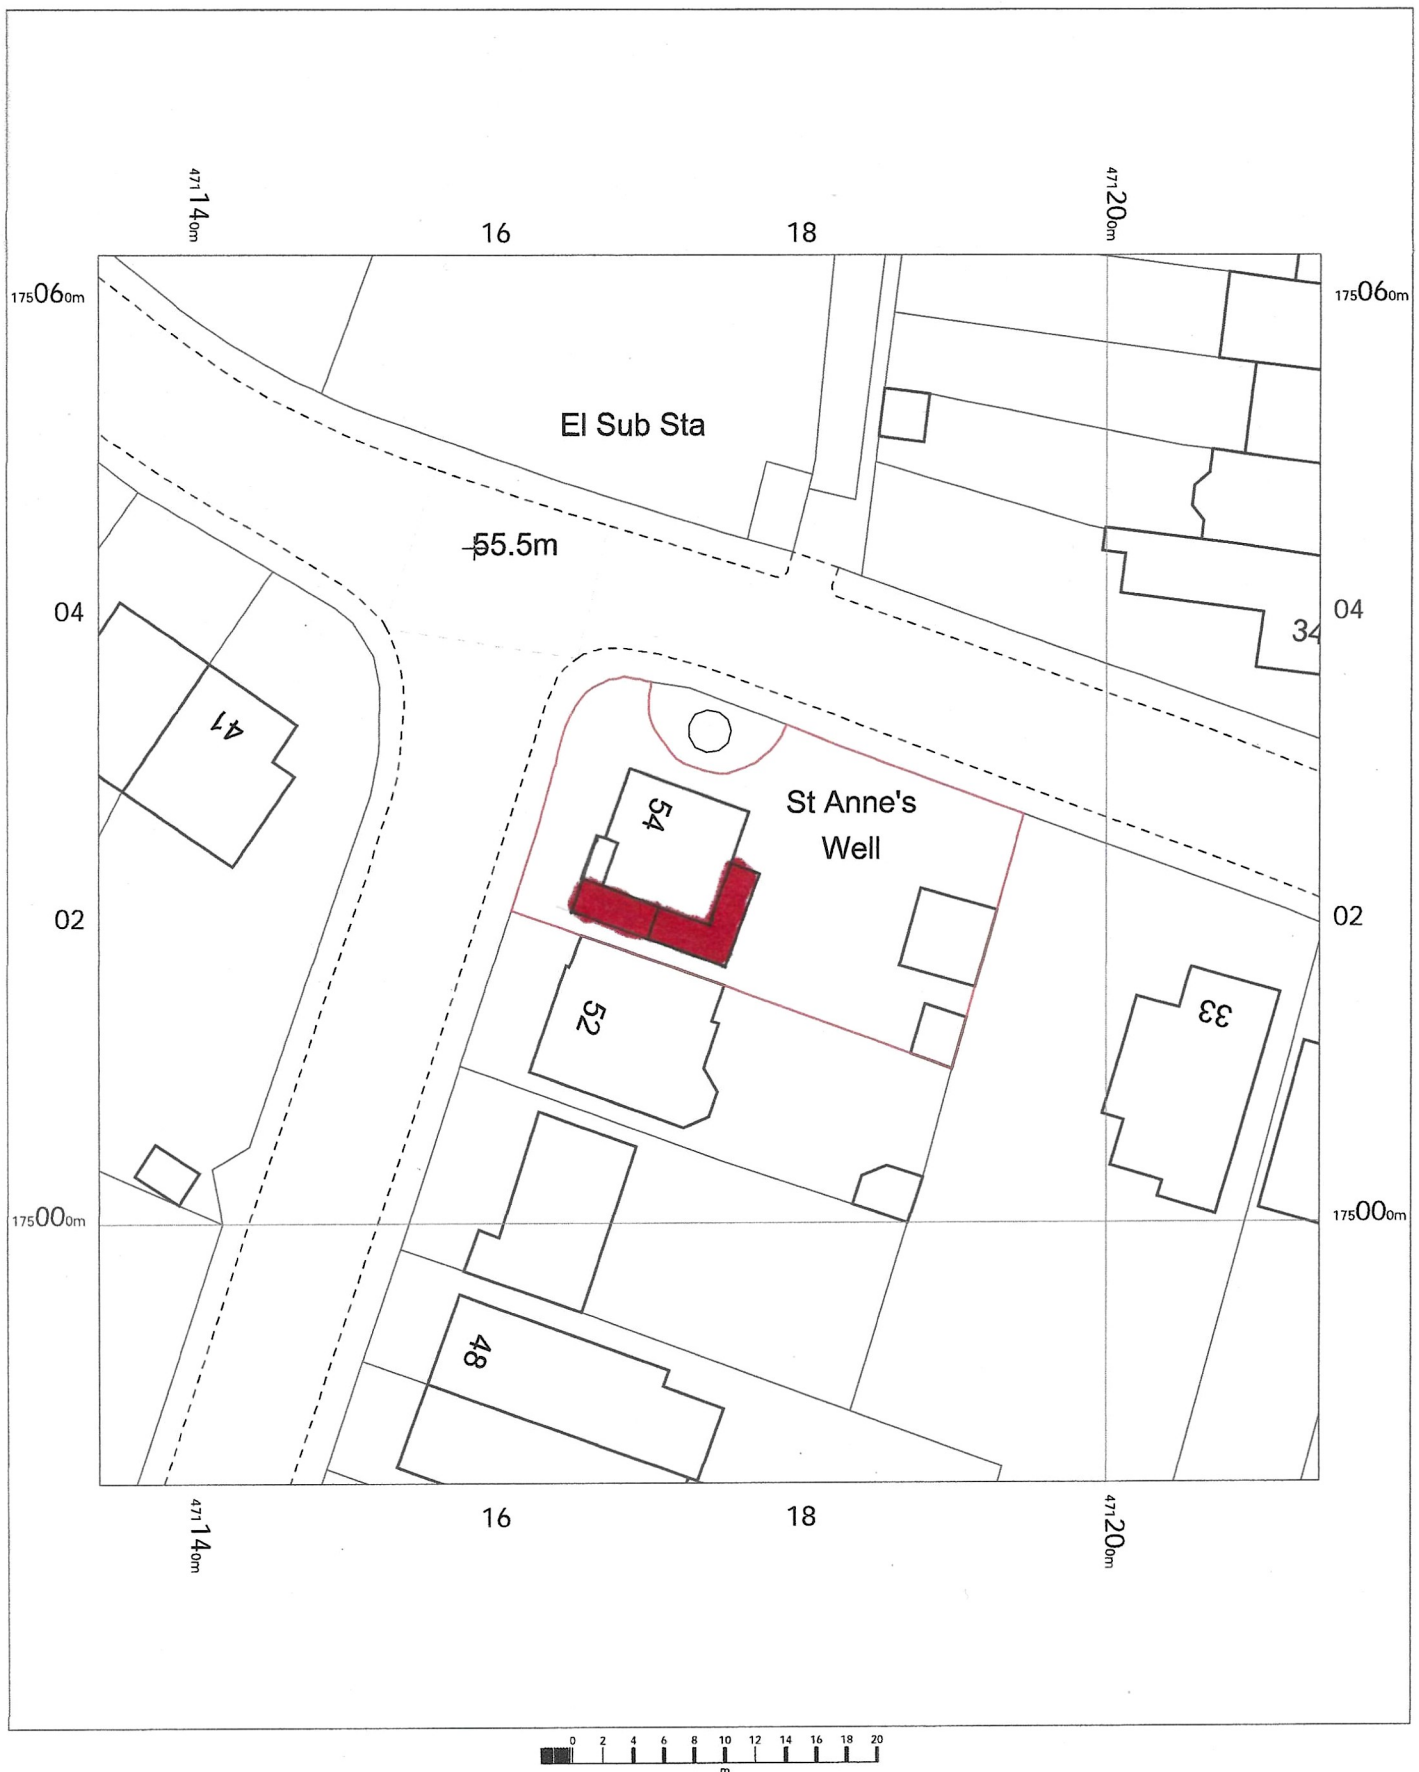


54 St Annes Road,
Caversham,
Reading,
RG4 7PB

OS MasterMap 1250/2500/10000 scale
Thursday, February 12, 2026, ID: MPMBW-01263212
www.blackwellmapping.co.uk

1:500 scale print at A4, Centre: 471174 E, 175023 N

©Crown Copyright Ordnance Survey. Licence no.
100041041

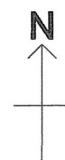

BLACKWELL'S
MAPPING SERVICES
PERSONAL & PROFESSIONAL MAPPING
www.blackwellmapping.co.uk

TEL: 0800 151 2612
maps@blackwell.co.uk