



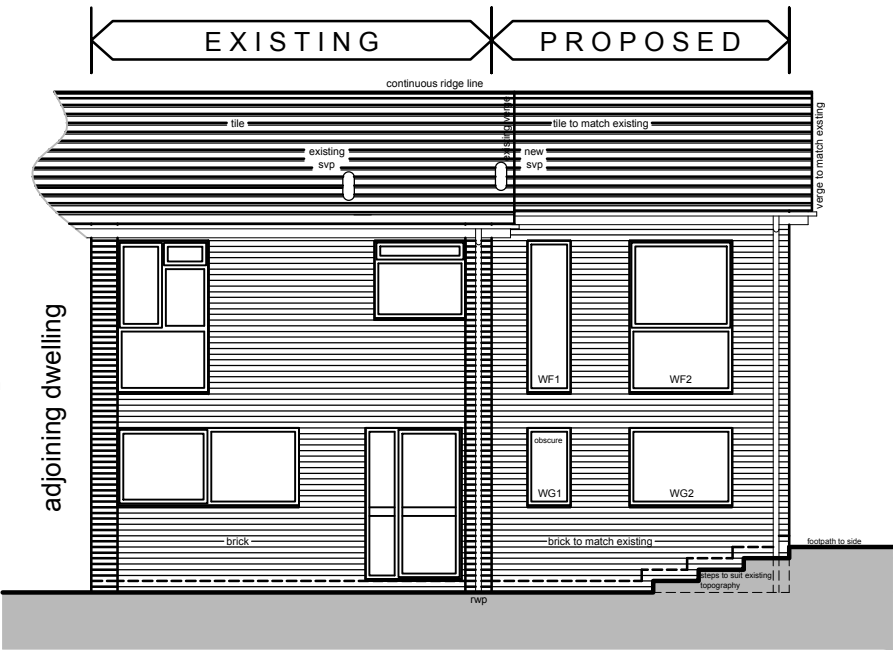

EXISTING & PROPOSED FRONT MAIN (EAST) ELEVATION

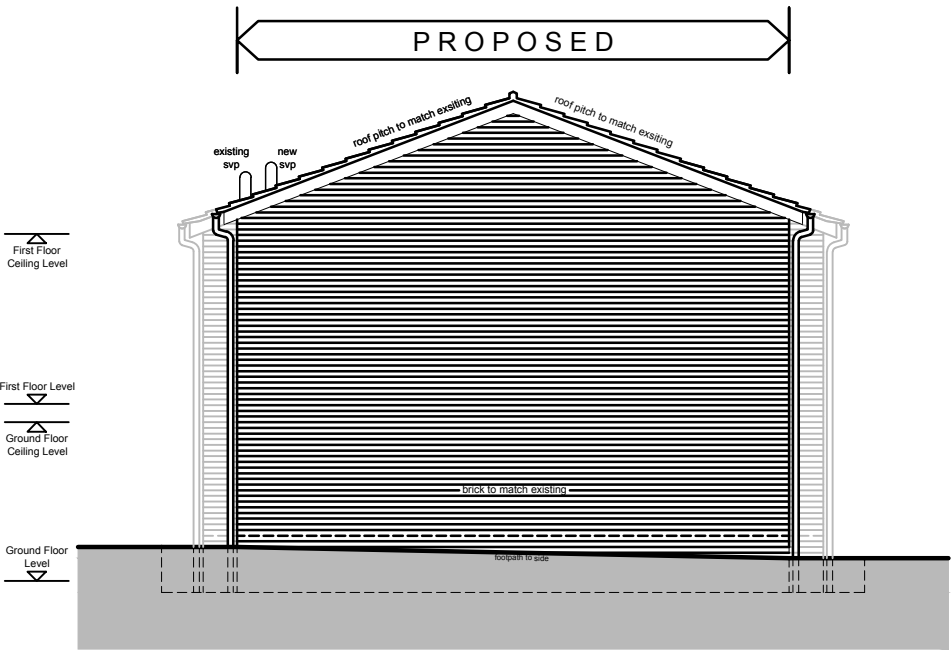

EXISTING & PROPOSED END GABLE (NORTH) ELEVATION




EXISTING & PROPOSED REAR (WEST) ELEVATION



Scale Bar



Scale Bar

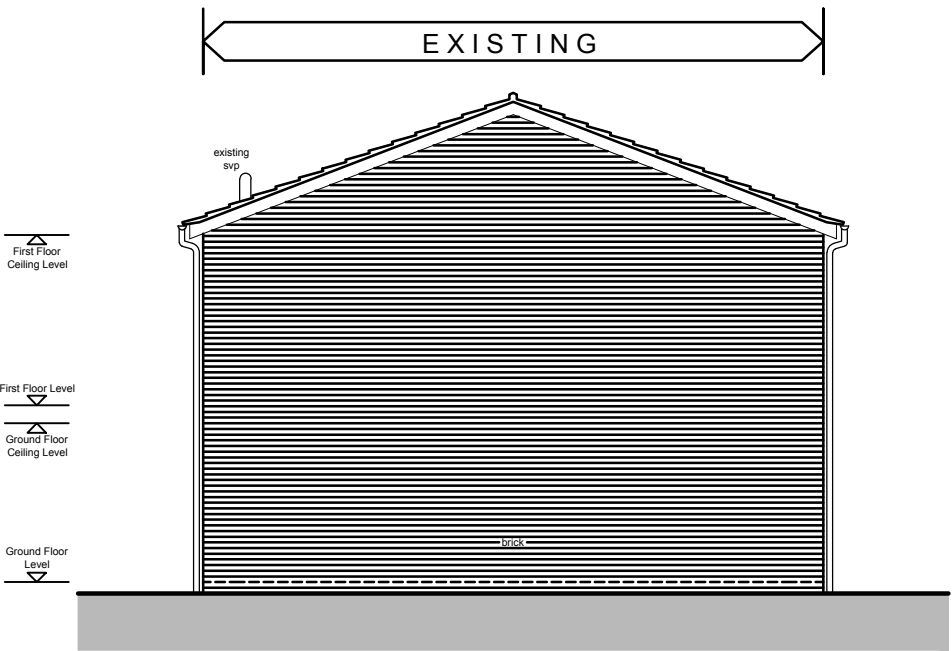

EXISTING SIDE END GABLE (NORTH) ELEVATION

ALWAYS CHECK THE SCALE
THIS DRAWING IS © ARDEMA LIMITED
Dimensions to be verified on site.
Figured dimensions to take preference to those scaled. All discrepancies to be clarified with the project Architect. Unless otherwise stated all level to be AOD.
This drawing is the property of Ardema Limited and is issued on the condition it is not reproduced, retained or disclosed to any other unauthorised person, either wholly or in part without written consent.

B Feb' 26 Proposed roof eaves setback
A Oct' 25 Planning Submission

Rev.	Date	Description
------	------	-------------



London 51 Moorgate, EC2R 6BH
Winchester 41 Southgate Street, SO23 9EH
Freephone Number 0800 664 6484
ardema.co.uk

Status
PLANNING APPLICATION

Drawing Name
PROPOSED & EXISTING ELEVATIONS

Scale 1:100 @ A3	Date October 2025
---------------------	----------------------

Drawing No. RG4/6NL - P0005	Rev. B
--------------------------------	------------------