




REV	COMMENTS	DATE

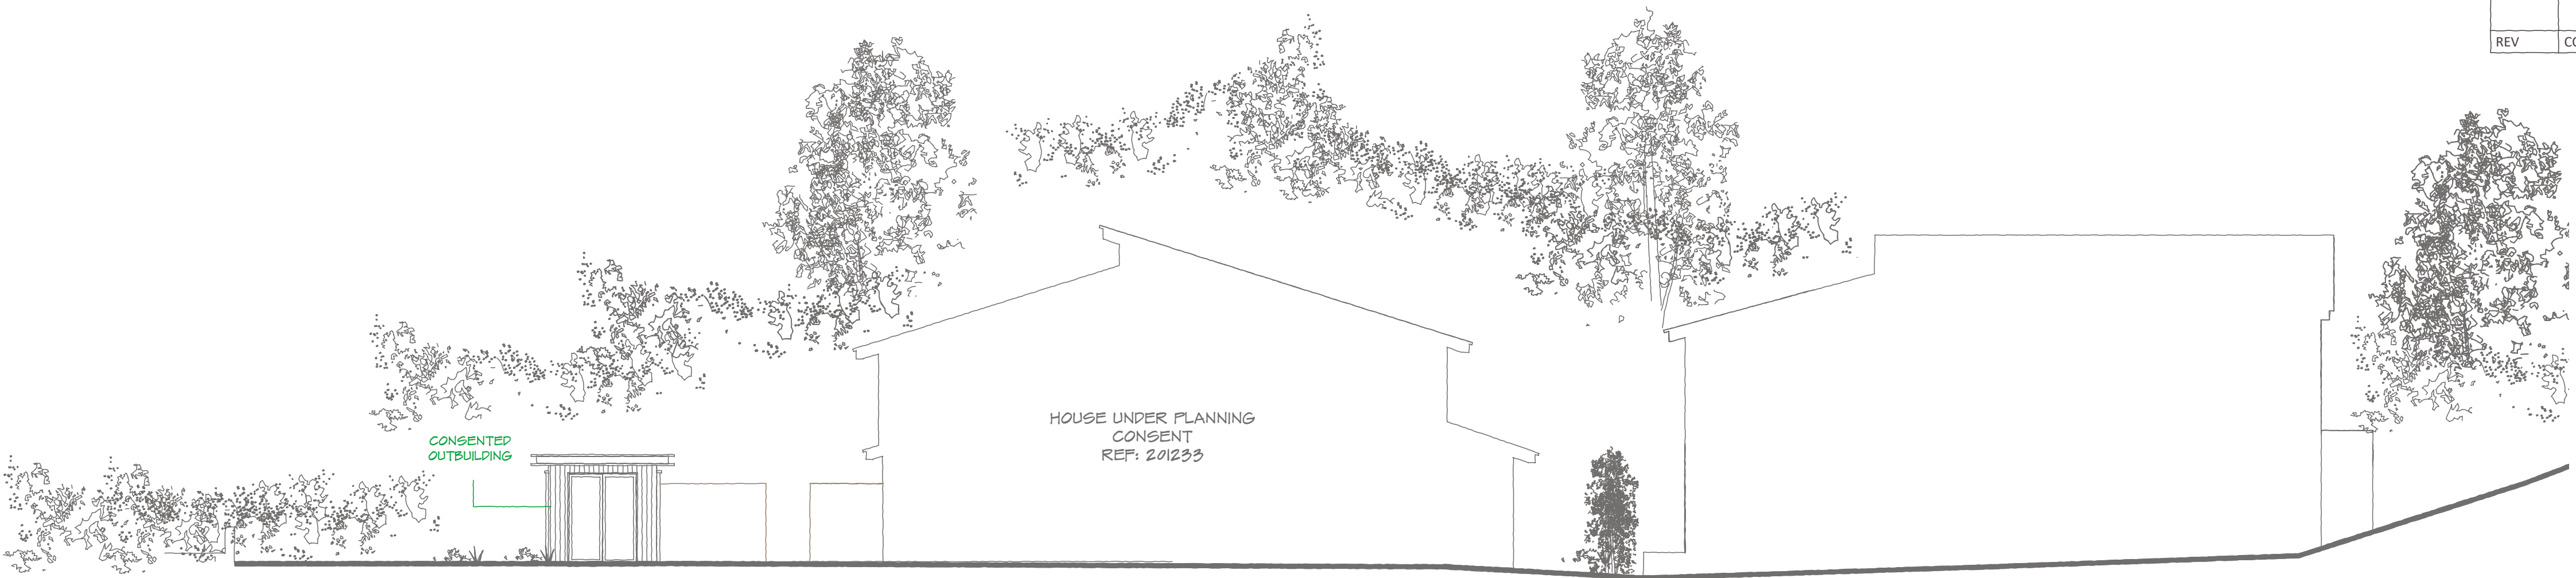


SOUTH WEST ELEVATION

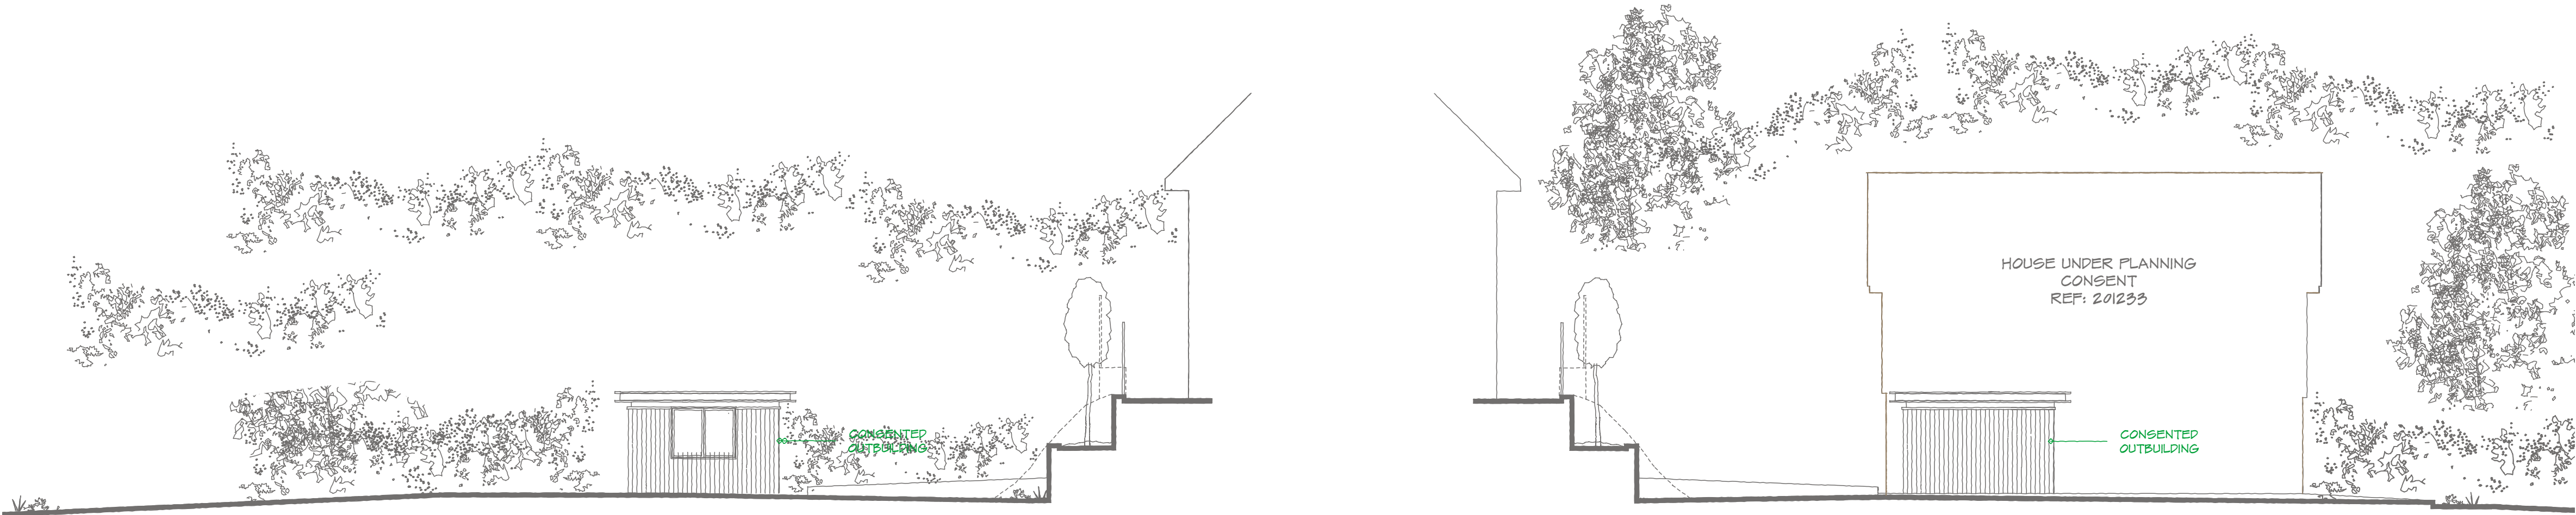

SOUTH EAST ELEVATION

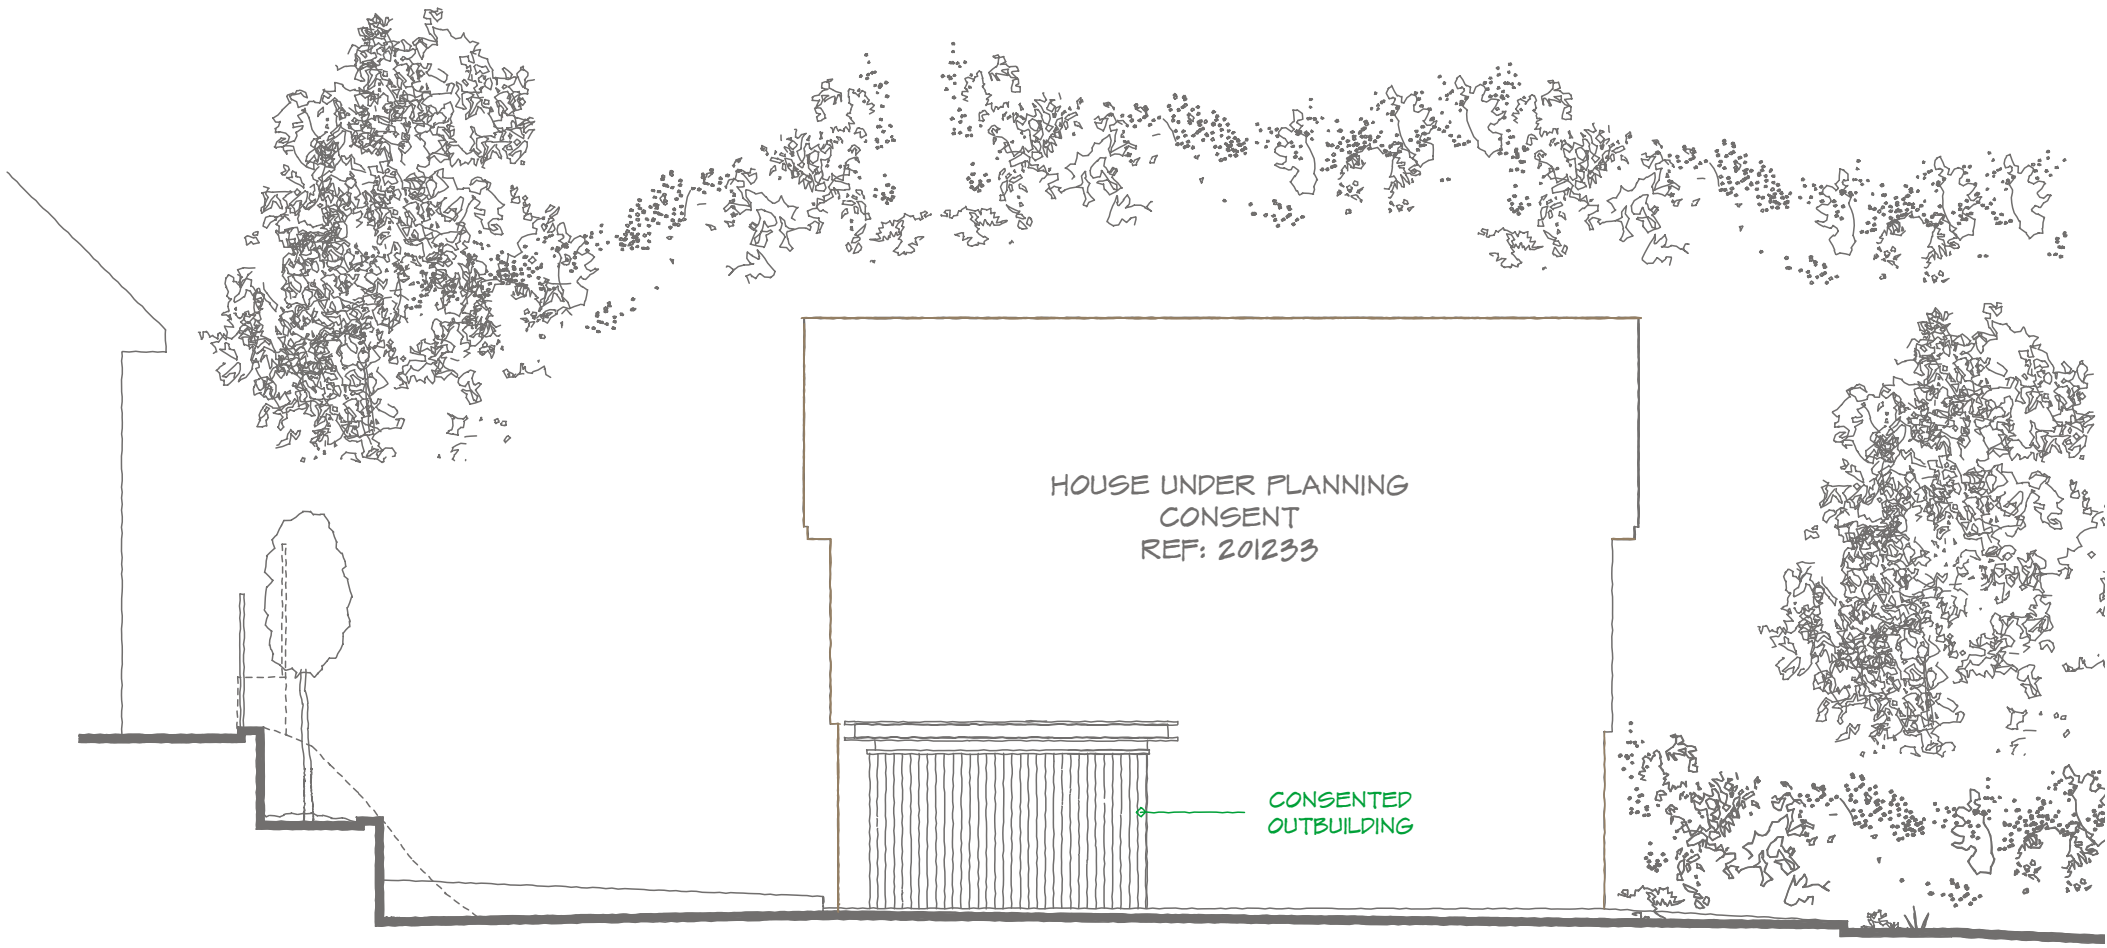

NORTH WEST ELEVATION

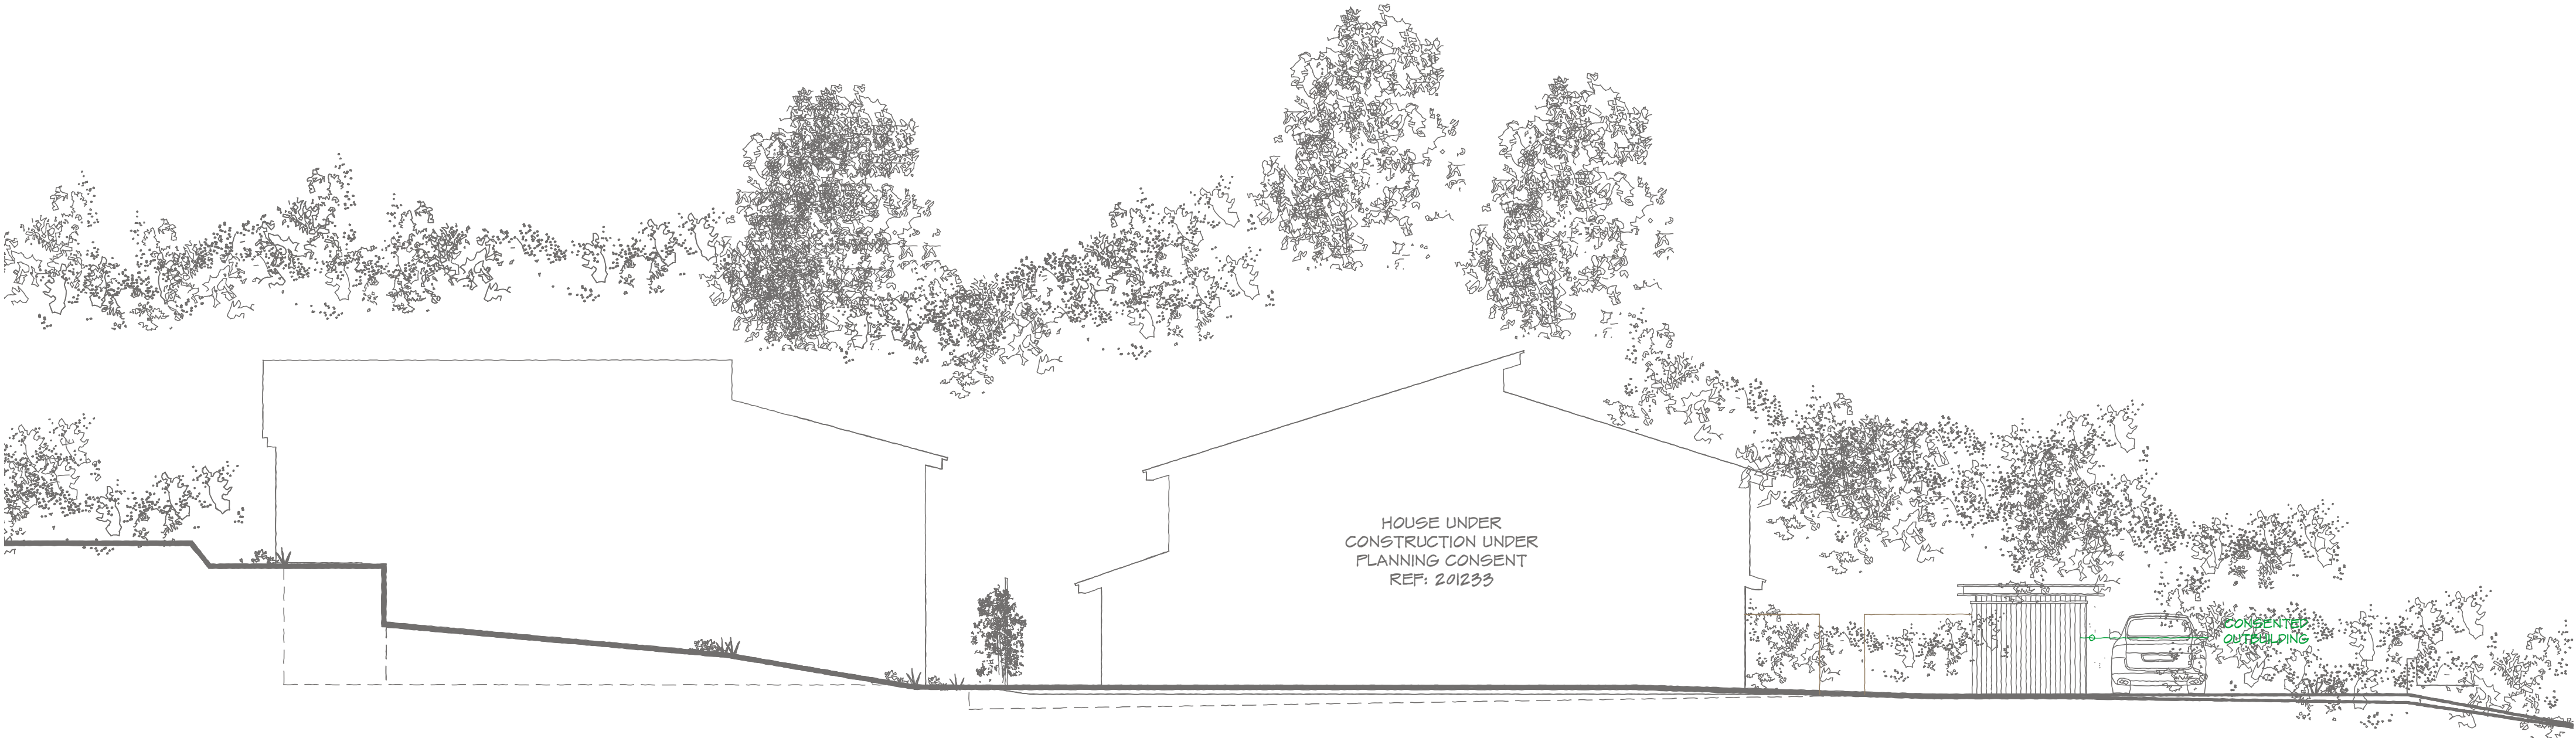

NORTH EAST ELEVATION

1:100 scale Bar
This Drawing has been produced for printing onto A1 size paper.
If printing on A3 please use the scale below for reference.



CLIENT	Mr & Mrs S. Tanner
PROJECT	5 Grass Hill, Caversham Heights, Reading, Berkshire, RG4 7TY.
DRAWING	Existing Elevations
STATUS	existing
SCALE	1:100 @ A1
DRAWN	ST
CHECKED	NO
NO	3707/193
REV	.
DATE	Jan 2026

THIS DRAWING MUST NOT BE SCALED UNLESS ISSUED FOR PLANNING PURPOSES. ALL DIMENSIONS ARE TO BE VERIFIED PRIOR TO SETTING OUT, COMMENCING WORK, OR PRODUCTION OF FABRICATION DRAWINGS. REPORT ANY DISCREPANCIES TO THE SUPERVISING OFFICER IMMEDIATELY. ©