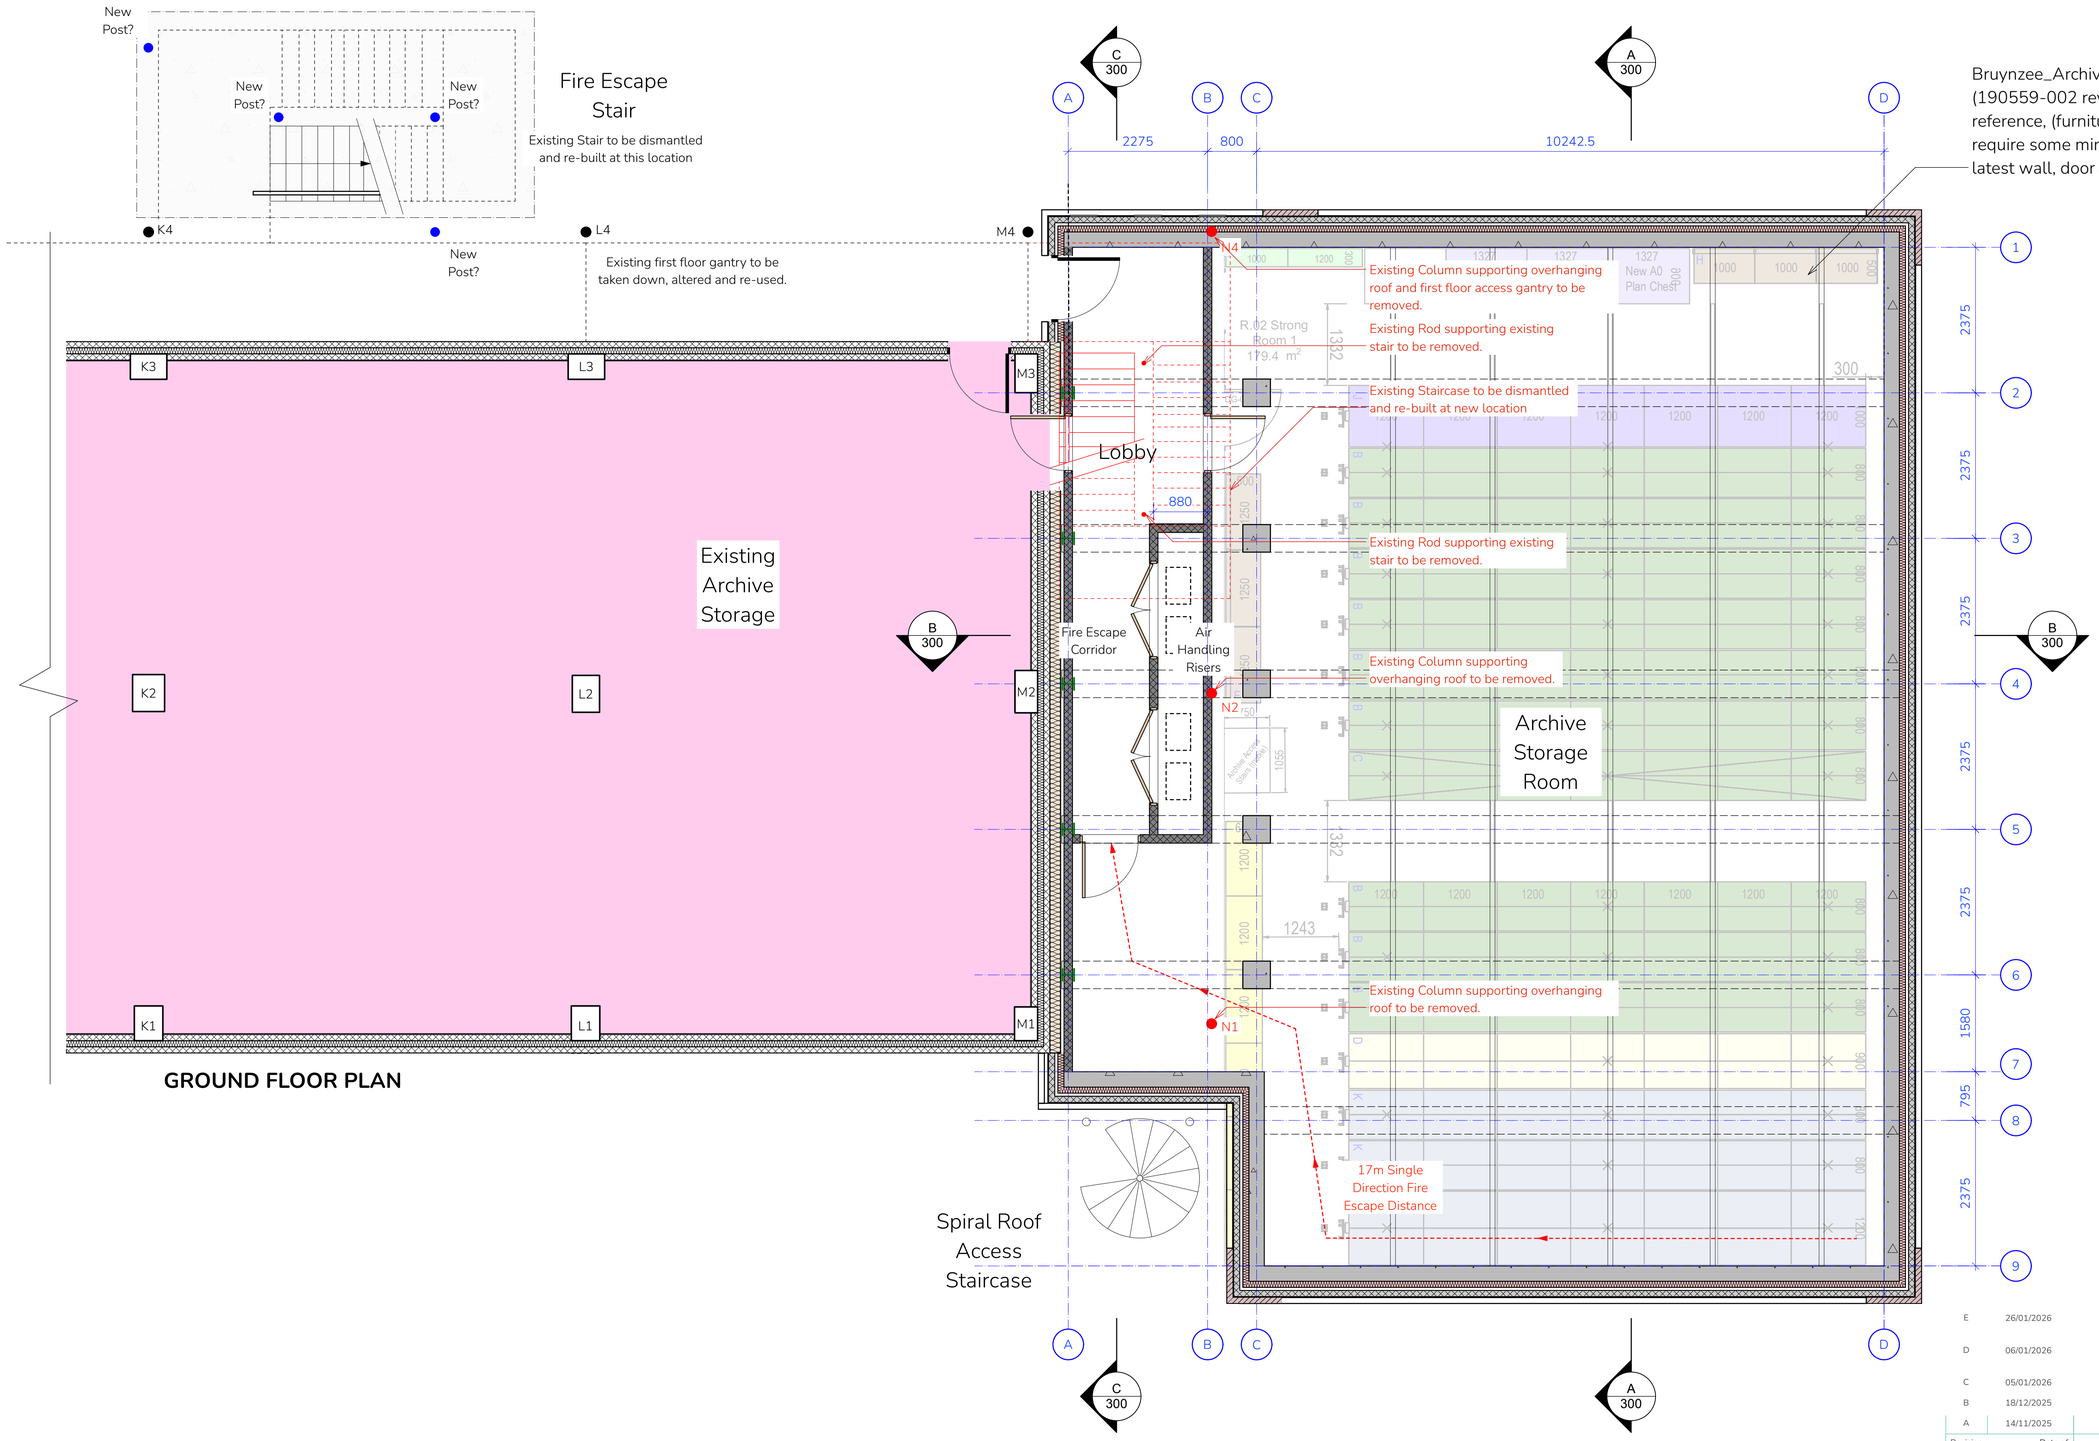

Bruynzee_Archive Storage Layout (190559-002 revision D) shown for reference, (furniture positions will require some minor amendments to suit latest wall, door and partition positions).

GROUND FLOOR PLAN

1:50
A1

0 2.0 3.0 4.0 5.0 M

Revision Letter	Date of Revision	Description of Revisions (Above)	Author
E	26/01/2026	Revised to reflect latest co-ordination with SE	DP
D	06/01/2026	Revised to show implications of raising ground floor level.	DP
C	05/01/2026	Revised Draft Planning Drawings for Client Review.	DP
B	18/12/2025	Draft Planning Drawings	DP
A	14/11/2025	First Issue	DP

a'bear+ball ARCHITECTS

FELTHAM CONSTRUCTION

This drawing is the copyright of A'Bear & Ball Architects LLP and may not be copied or reproduced without written permission. The Copyright Order 1990 provides for the Planning Authority to copy and distribute drawings for public inspection in relation to a Planning Application only if those copies are marked in the following manner:

"This copy has been made with the authority of A'Bear & Ball Architects LLP pursuant to Section 47 of the Copyright Designs and Patents Act 1988 and for the purposes only of public inspection. This copy must not be copied without the prior written permission of the Copyright owner."

Do not scale from drawings unless for planning purposes only. Use figured dimensions at all other times. In case of doubt contact A'Bear & Ball Architects.
Dimensions to be checked on site before work commences and any discrepancies reported to the Architect.

The accuracy of this drawing may be reliant upon survey information provided by third parties. No liability will be accepted by A'Bear & Ball Architects LLP for errors in or arising from such third party survey information.

Project Title: Royal Berkshire Archives Expansion, RG1 6AF, Feltham

Project Phase: Planning

The Studio • Unit 4 • Michaels Court
New House Farm • Hanney Road
Oxfordshire • OX13 5HR

T: 01865 699990
E: studio@abear-ball.co.uk
W: www.abear-ball.co.uk

Drawing Title: **Proposed Ground Floor Plan**

RIBA arb

Project Number:	286	Drawing Number:	0100	Current Revision Letter:	E	Drawing Scale:	1:50	Paper Size:	A1	Drawn by:	DP	Checked by:	RA