


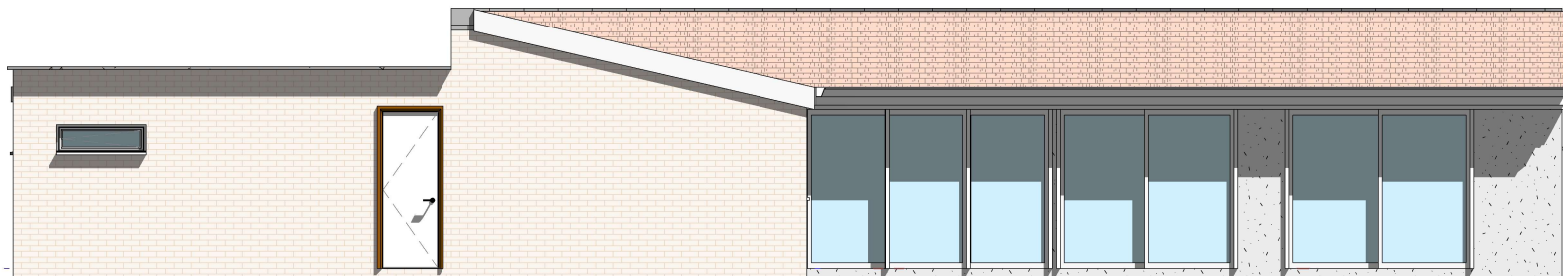


Existing Front View
1 : 100



Existing Left View
1 : 100



Existing Rear View
1 : 100

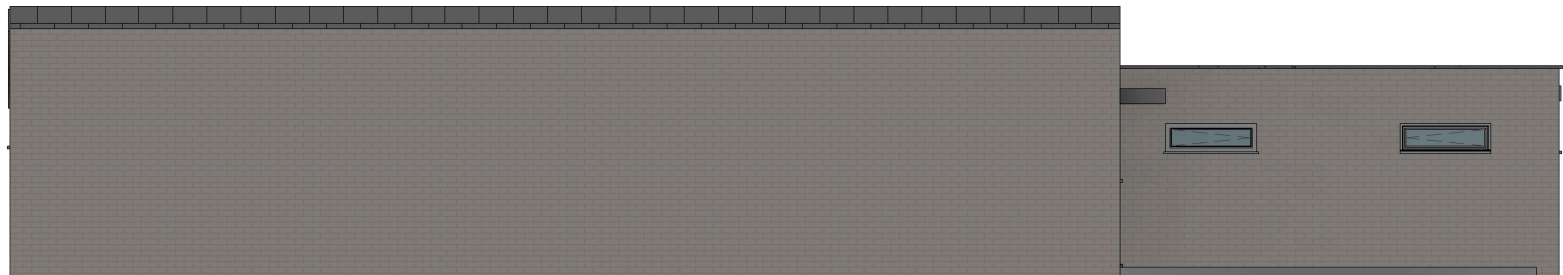


Existing Right View
1 : 100

NOTES:

2. 11.08.25
Note added to drawings
-P2 & -P3 Indicating B/Regs
exempt, Porch & Pergula
shown for builders info only

1. 06.08.2025

ISSUE AND CHANGE:

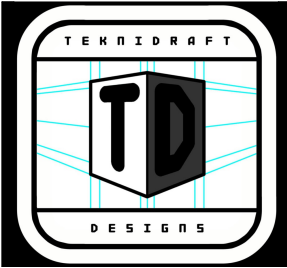

SHEET
EXISTING ELEVATIONS

PROJECT
SHOWER/WC -
INT'L ALTERATION

CLIENT
P PRASAD - S SINGH
17 APPLEBY END, READING
RG30 2NR

DATE
AUG 2025

SCALE (@ A3)
1 : 100

DRAWN BY
RDB

REV

CHECKED BY
DCB

2

PROJECT NUMBER
PPRASAD-TD-25-331

DRAWING NUMBER
PPRASAD-TD-25-331-EI

THIRD ANGLE PROJECTION

