
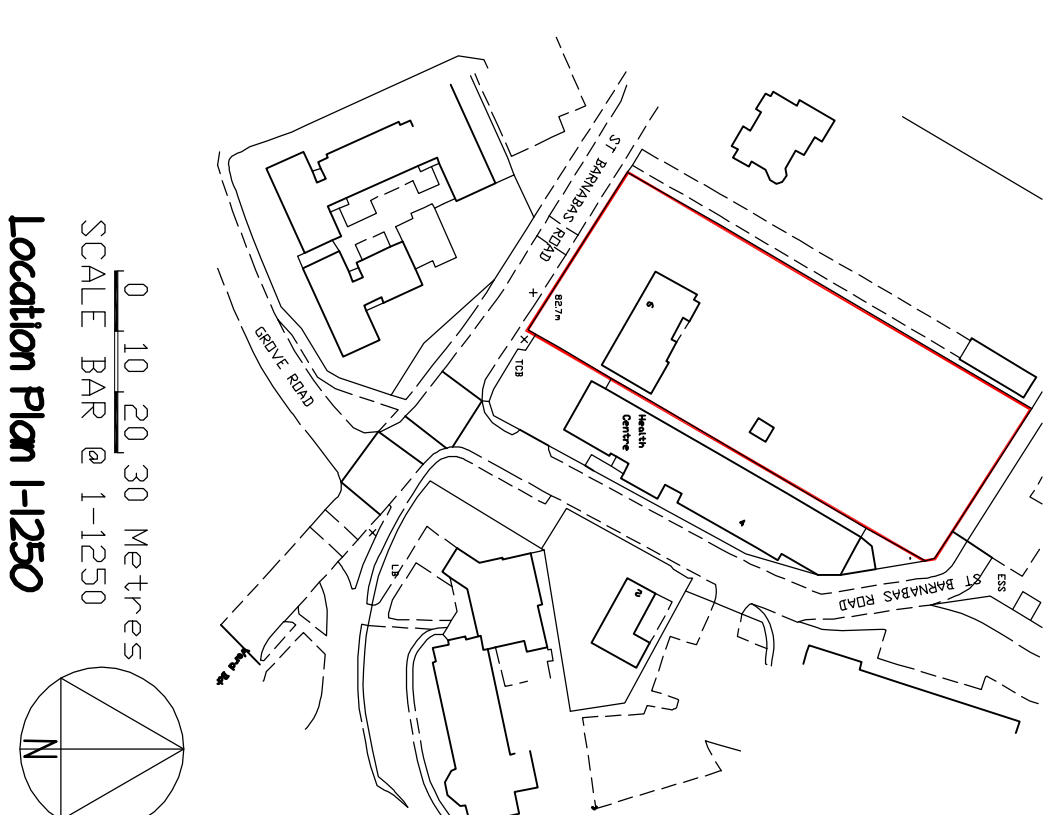
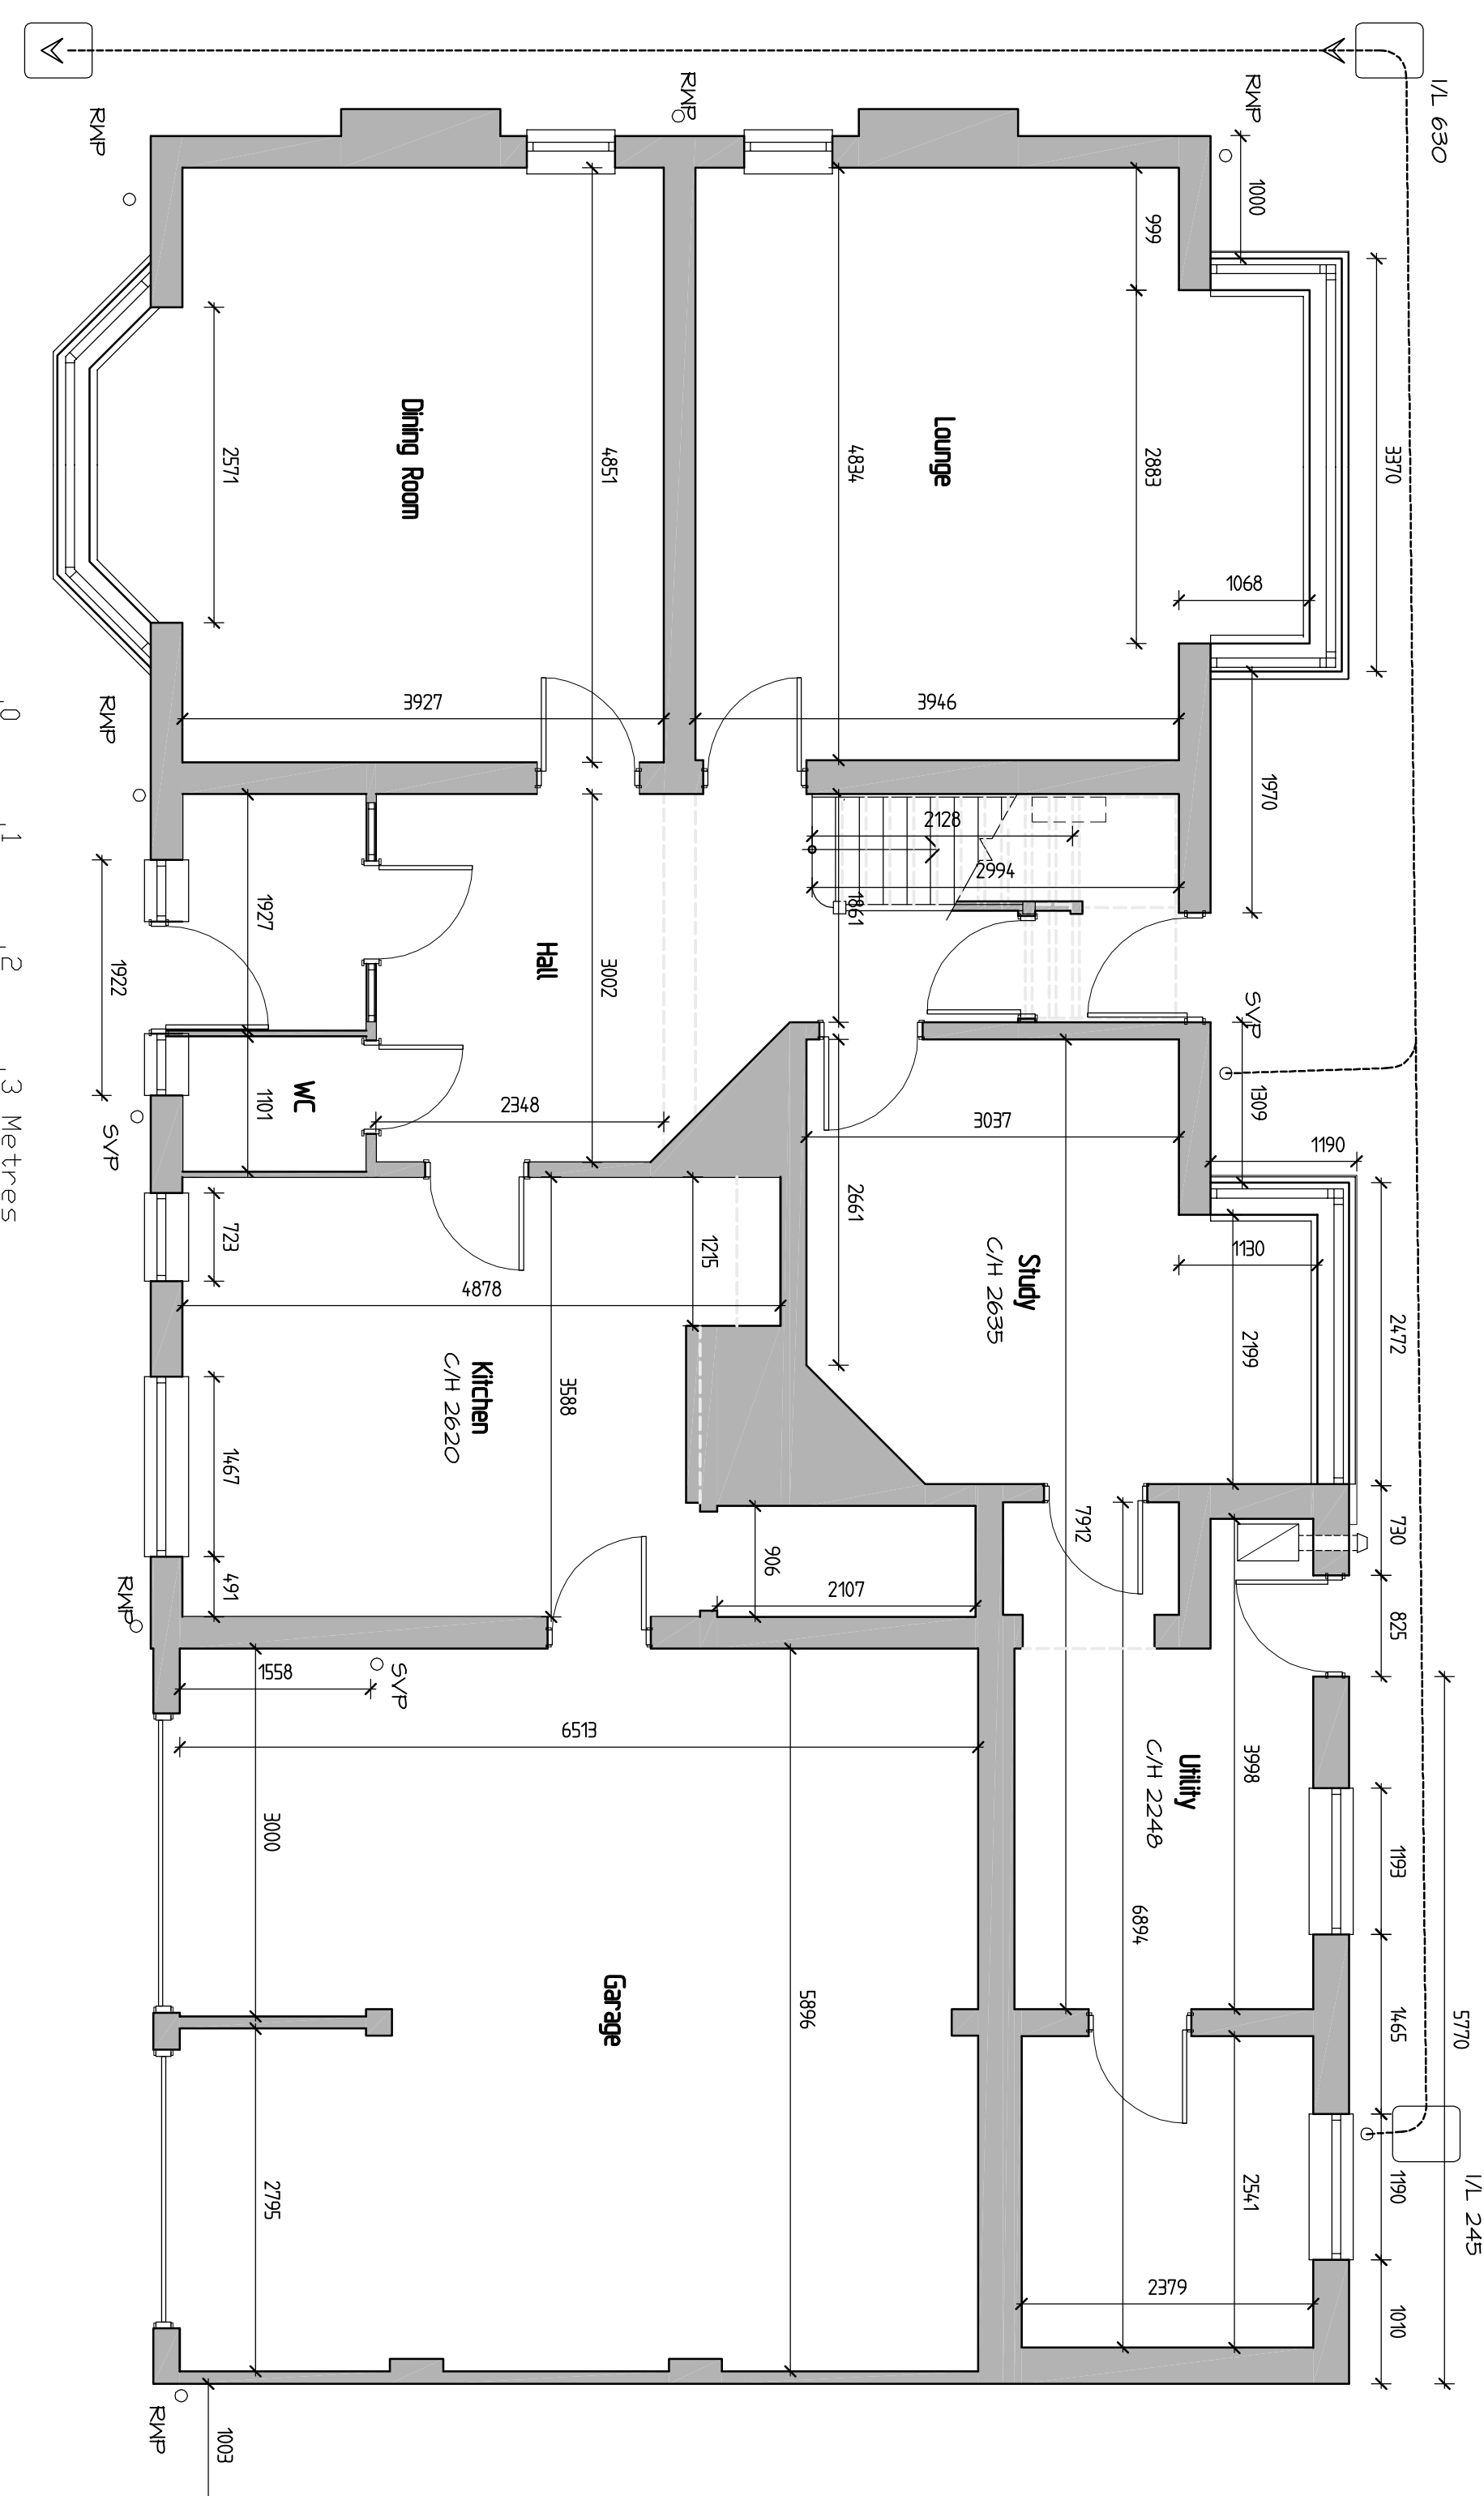
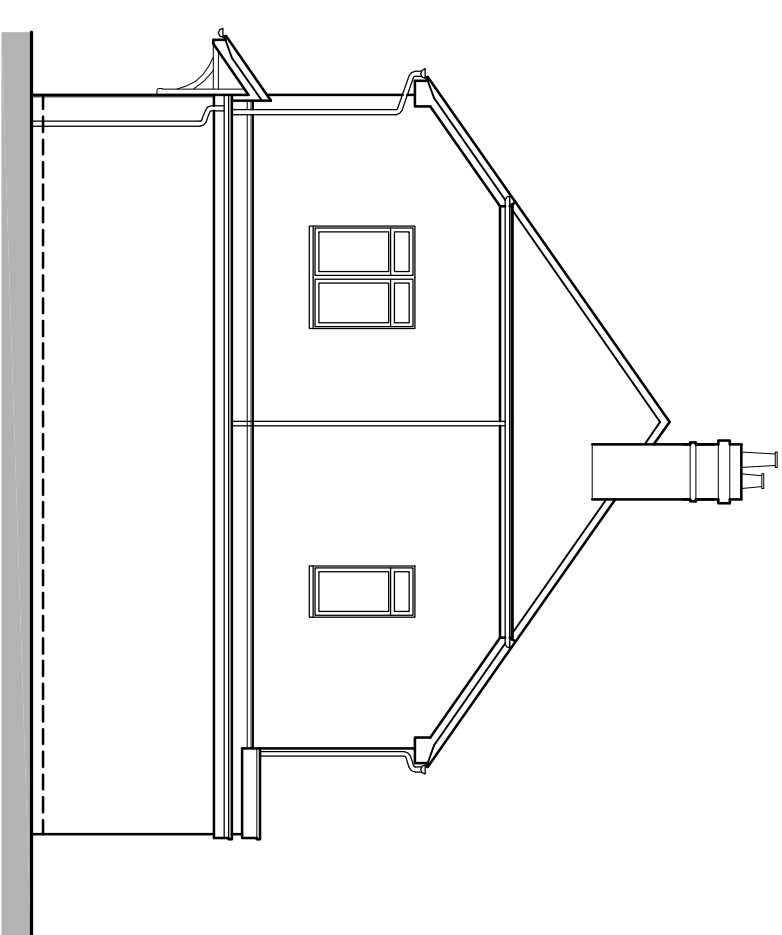
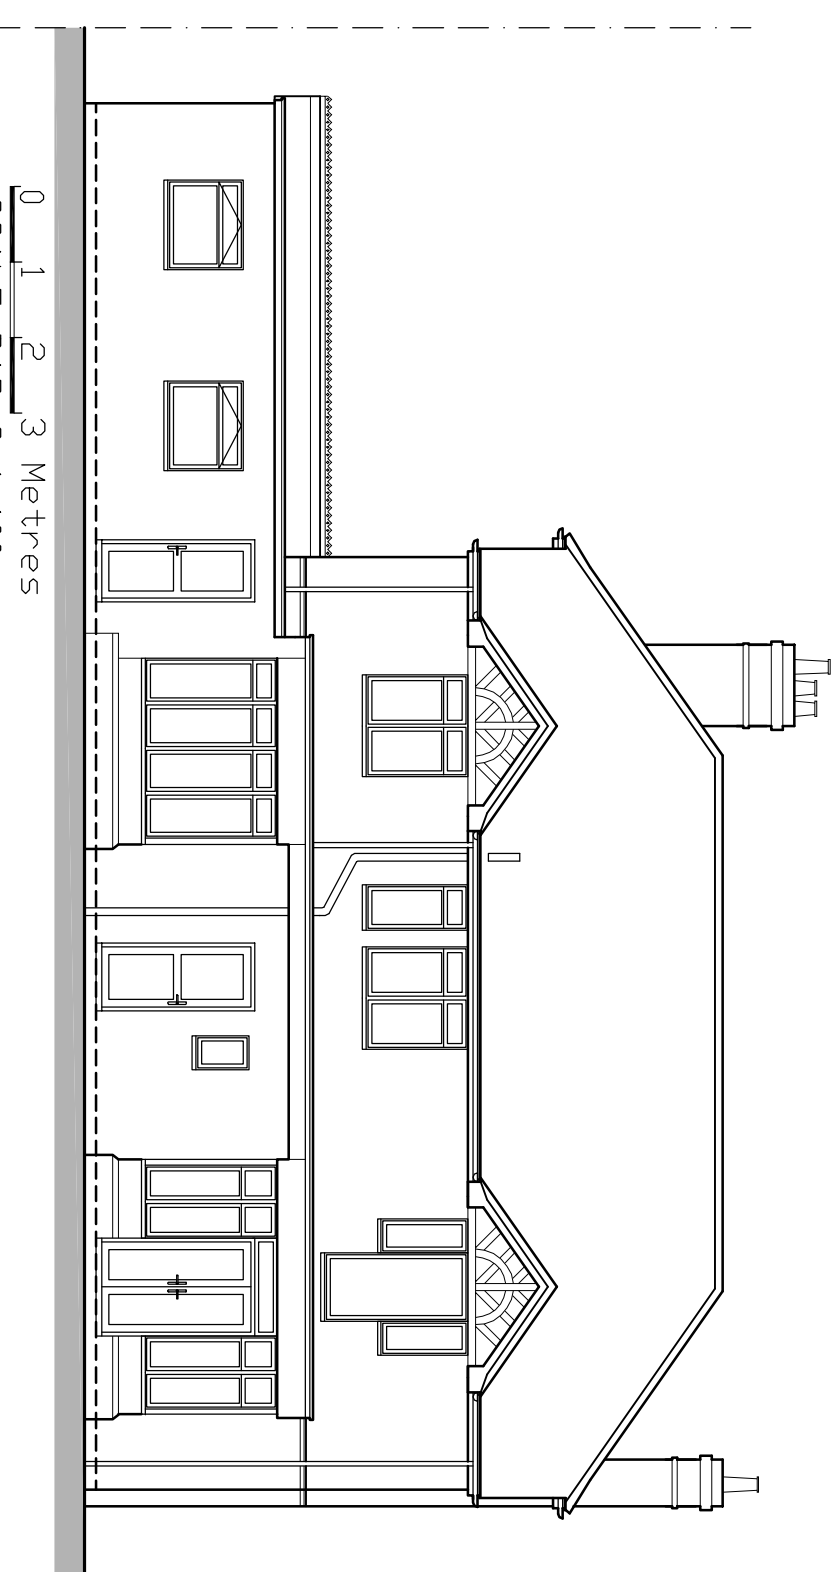
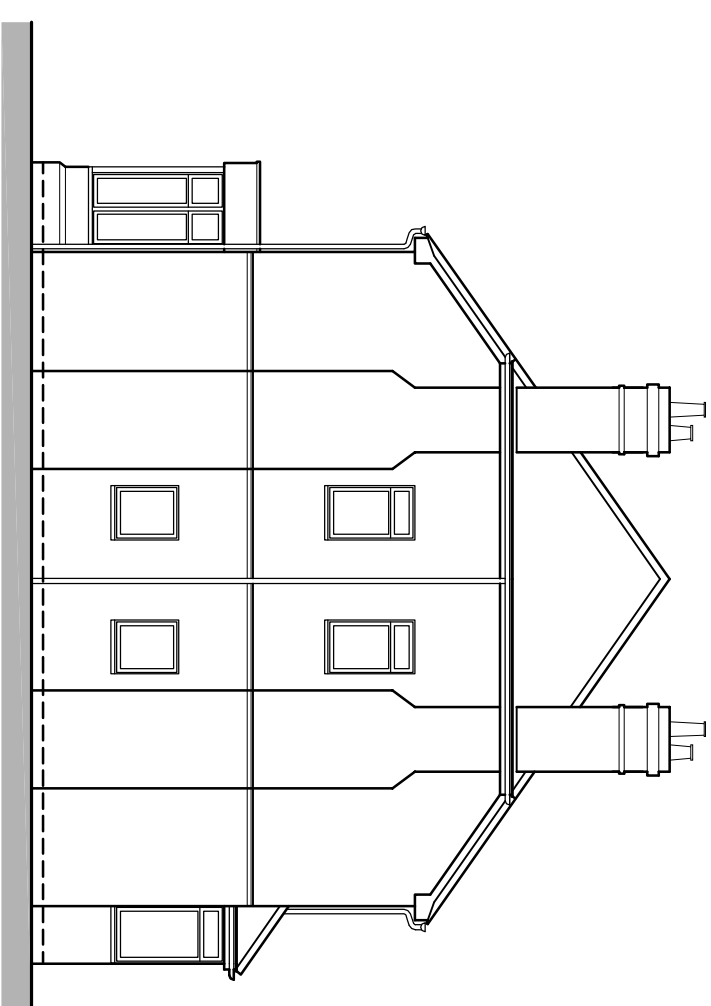


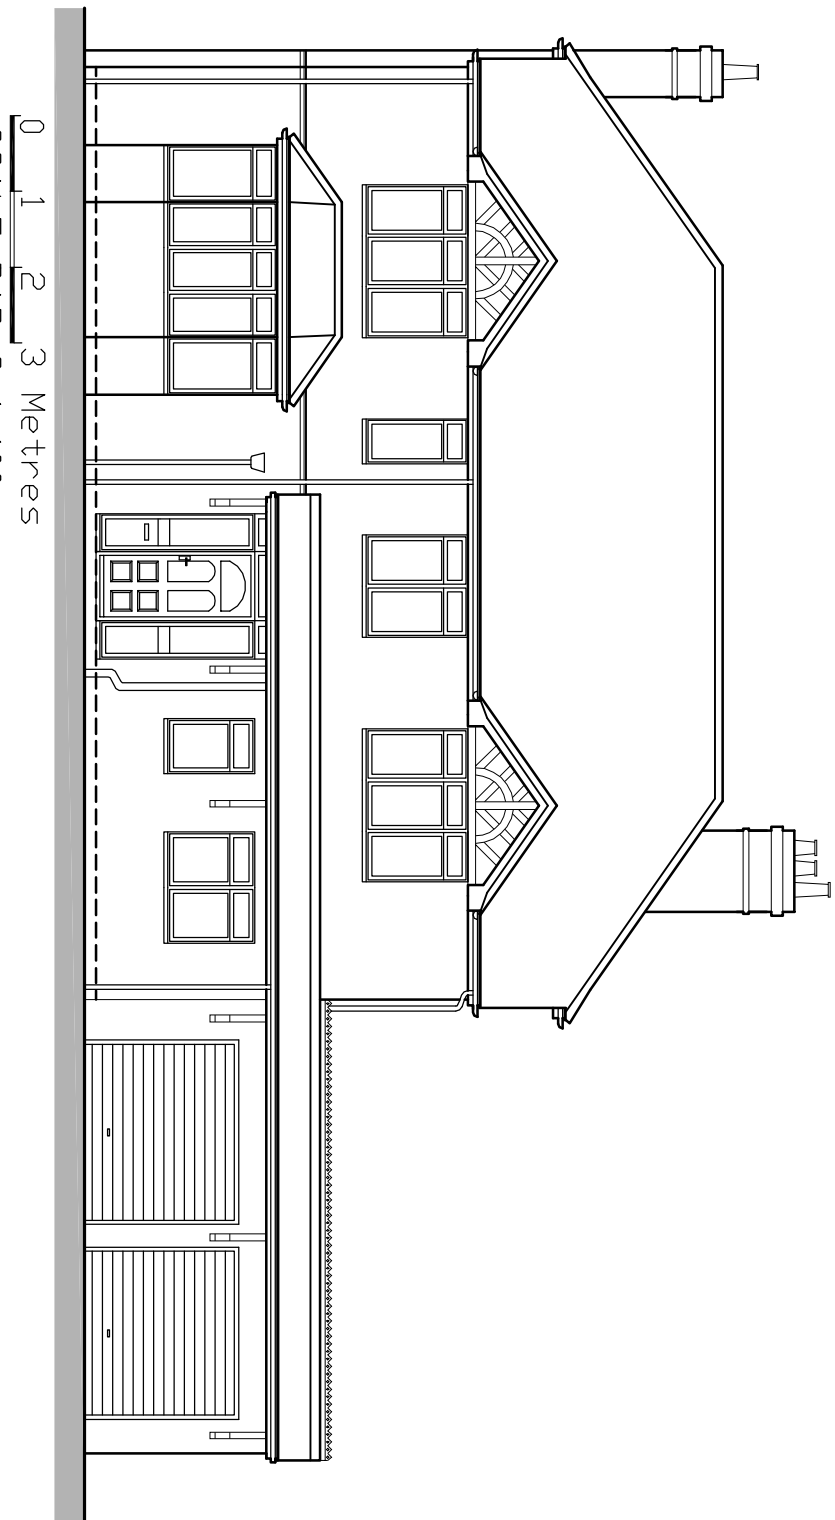

REVIEWS	 GRE G Farrell Building & Design Consultancy 43 Warden Way, Tilehurst, Reading, Berkshire RG30 4AU Tel & Fax: 01894 6248 Mobile: 07766 009862 ggreg@grefarrell.co.uk
Rev.	Description
Date	

JOBS TITLE

6 st Barnabas Road
Emmer Green, Reading

TITLE

Existing Plans & Elevations

SCALE

1:50 1:100

DATE

December 2025

DRAWING No.

01