


Figured dimensions only are to be taken from this drawing. All dimensions are to be checked on site before any work is put in hand.

CORE TREE ROOT PROTECTION

APN12 Compliant Tree Root Protection Construction

POROUS PAVING / GRAVEL STABILISER GRID

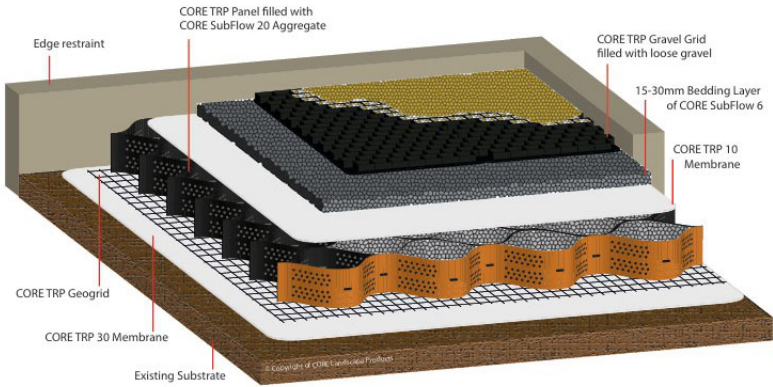

SUITABLE FOR A RANGE OF APPLICATIONS INCLUDING:

- ✓ Driveways
- ✓ Access Roads
- ✓ Car Parks
- ✓ Fire Access Routes
- ✓ Footpaths
- ✓ Caravan Sites

STILL UNSURE?



For site specific advice and guidance on optional materials, please give our technical team a call on

Revision Description Drawn Date Checked

Client's Name

Chike Ezechukwu

Job Title

146 Southampton Street, Reading, RG1 2RD

Drawing Title

Proposed no dig approach for driveway

Scale


@A3

Job No Drawing No


2138

P112

Status Rev

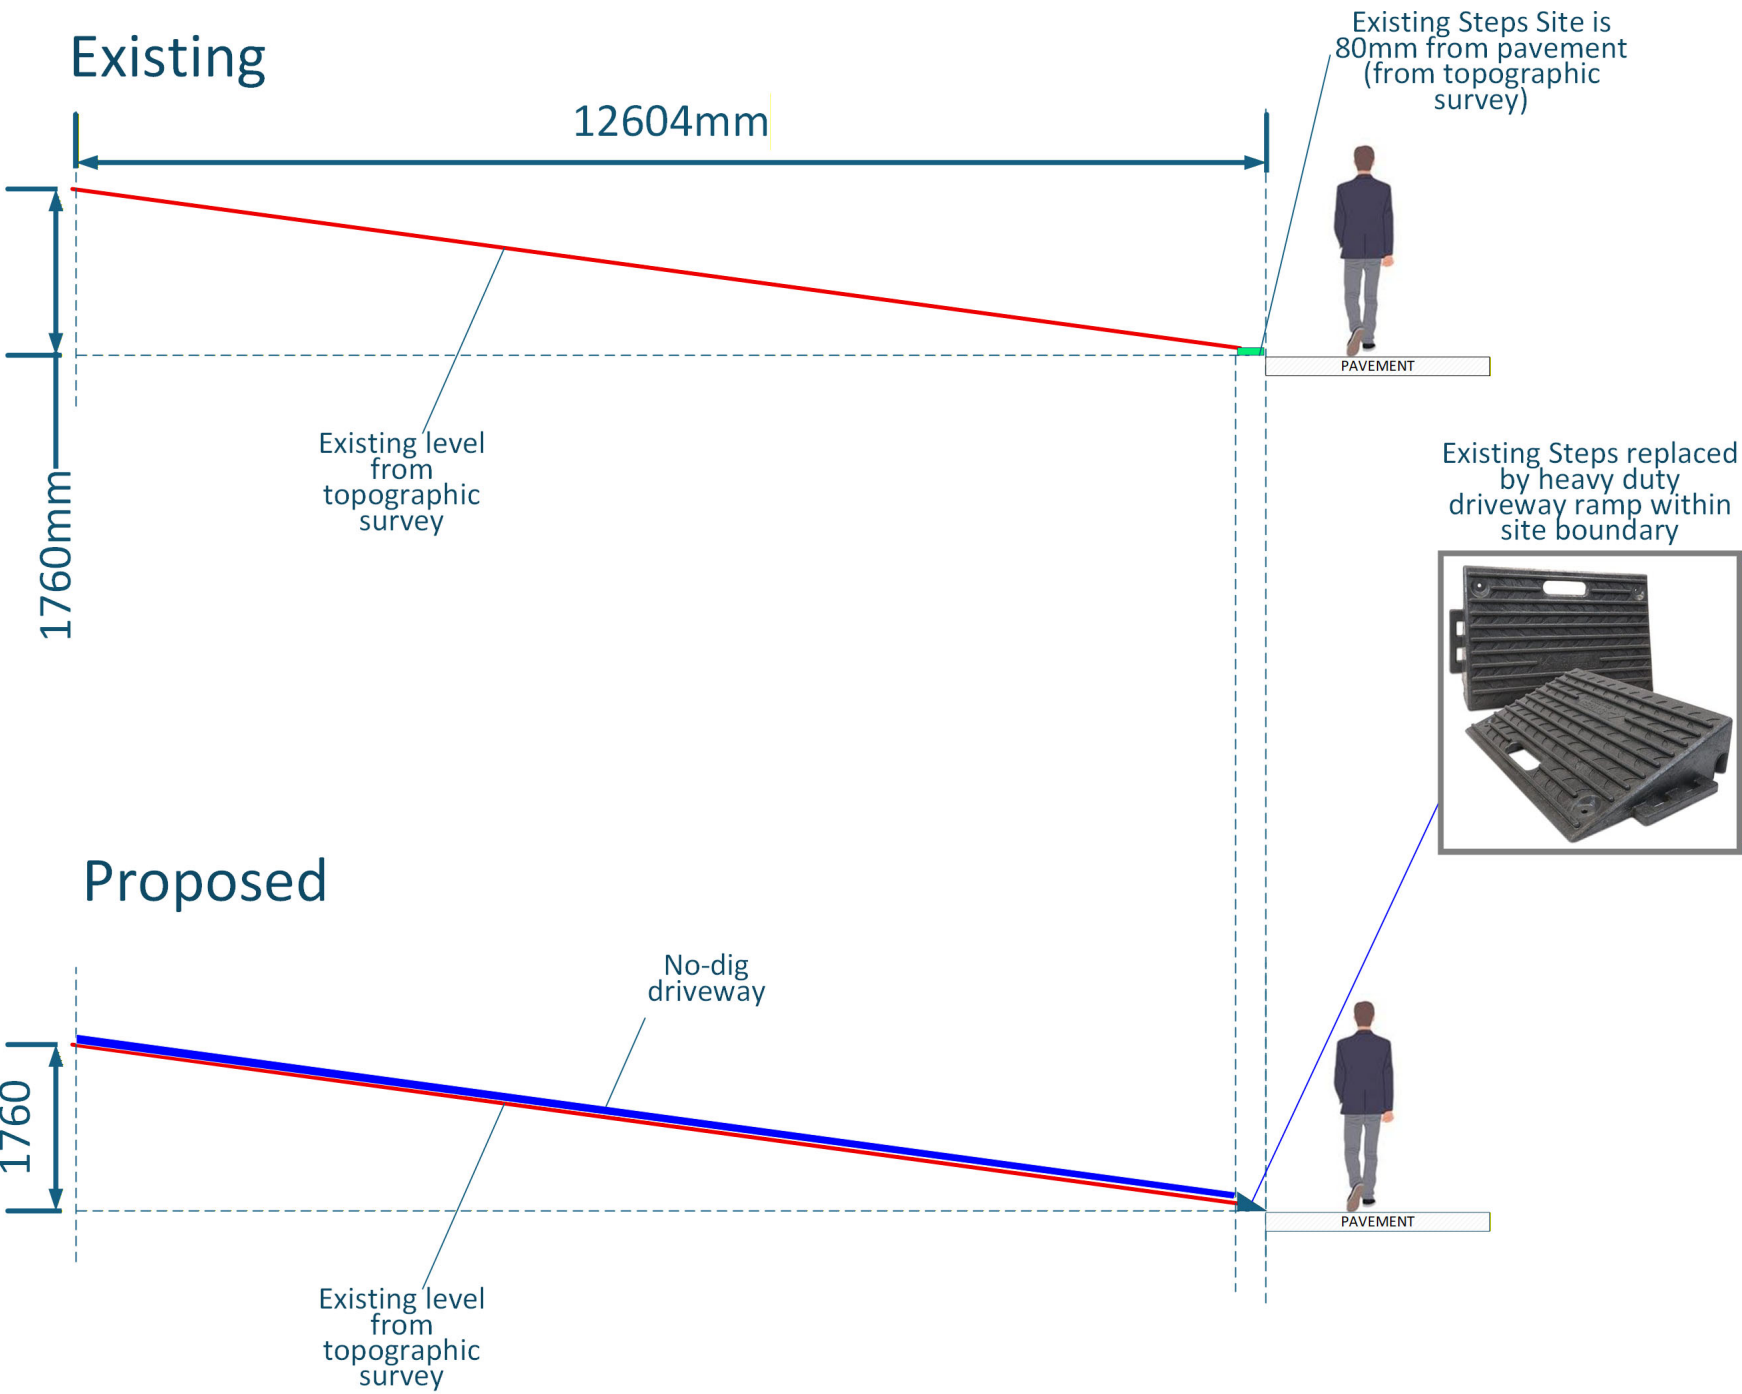

SCALE : 1 to 20

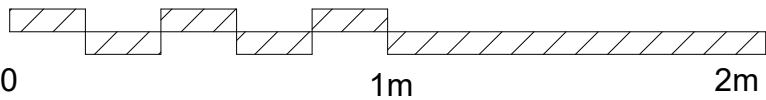

Note: This maybe a reduced sized print, check scales below