
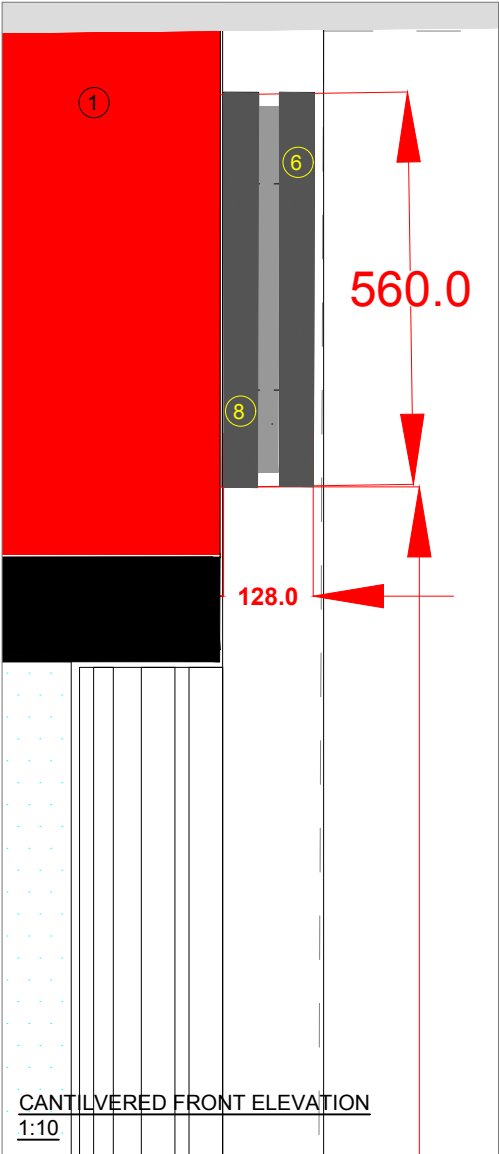
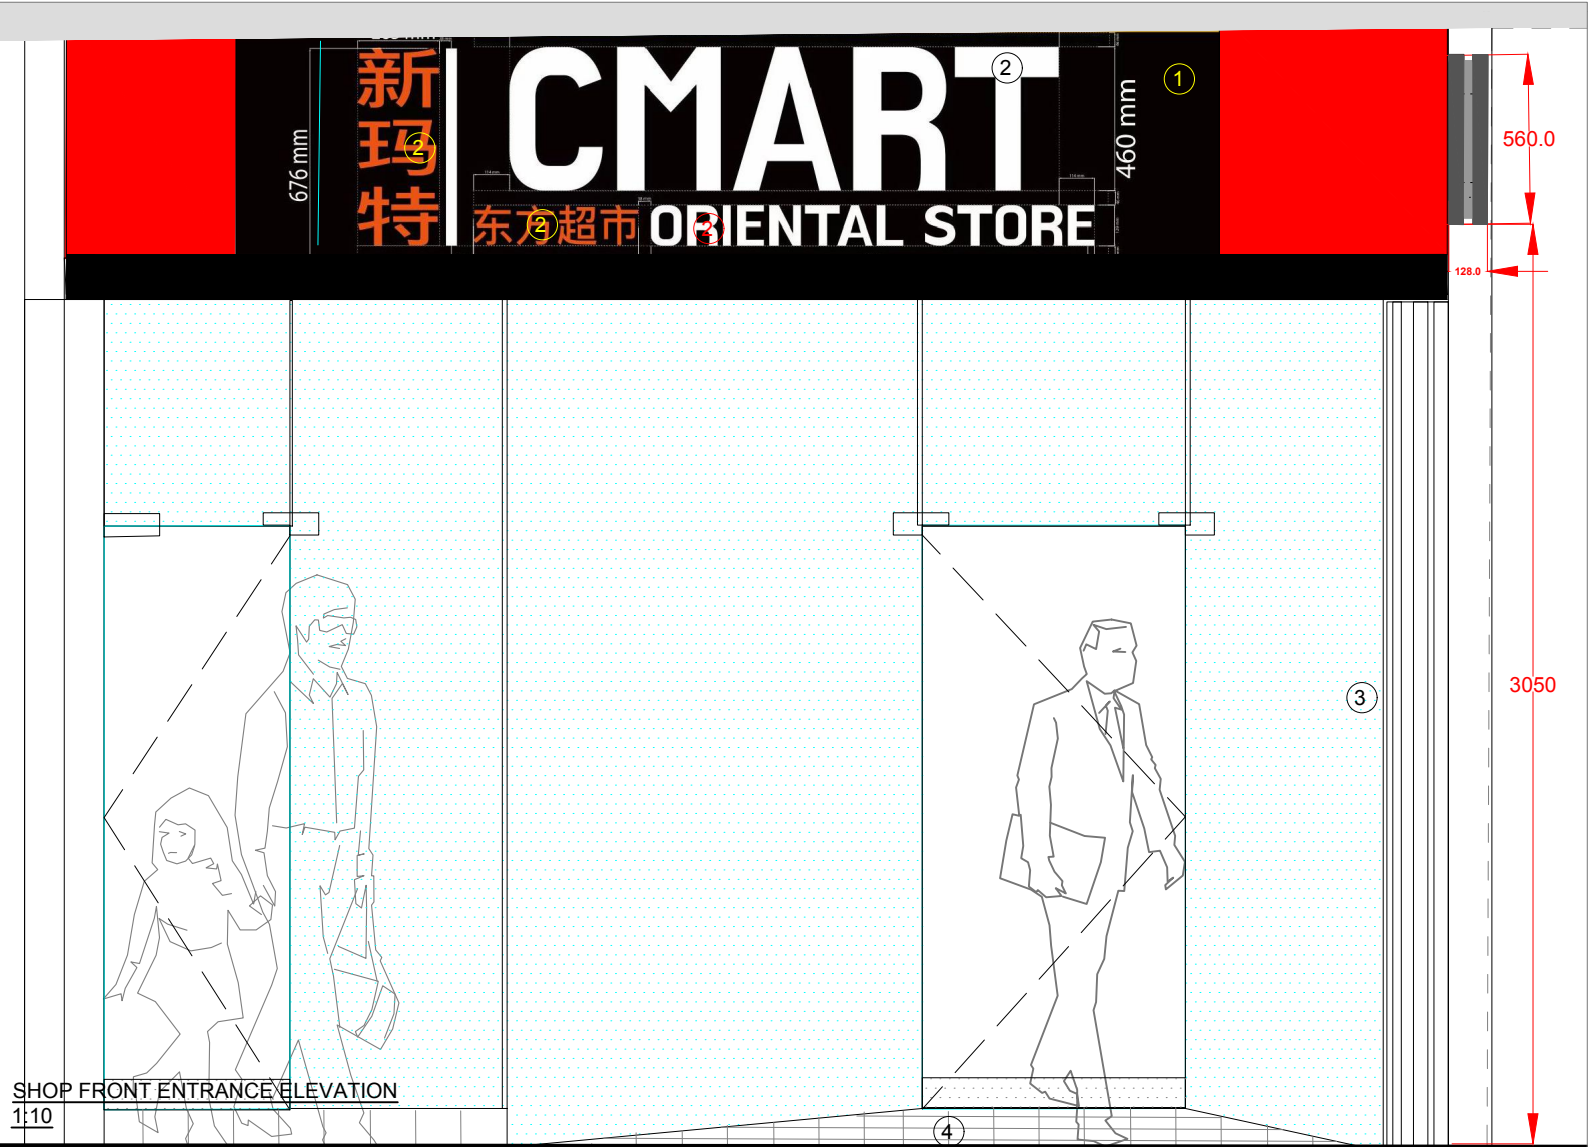
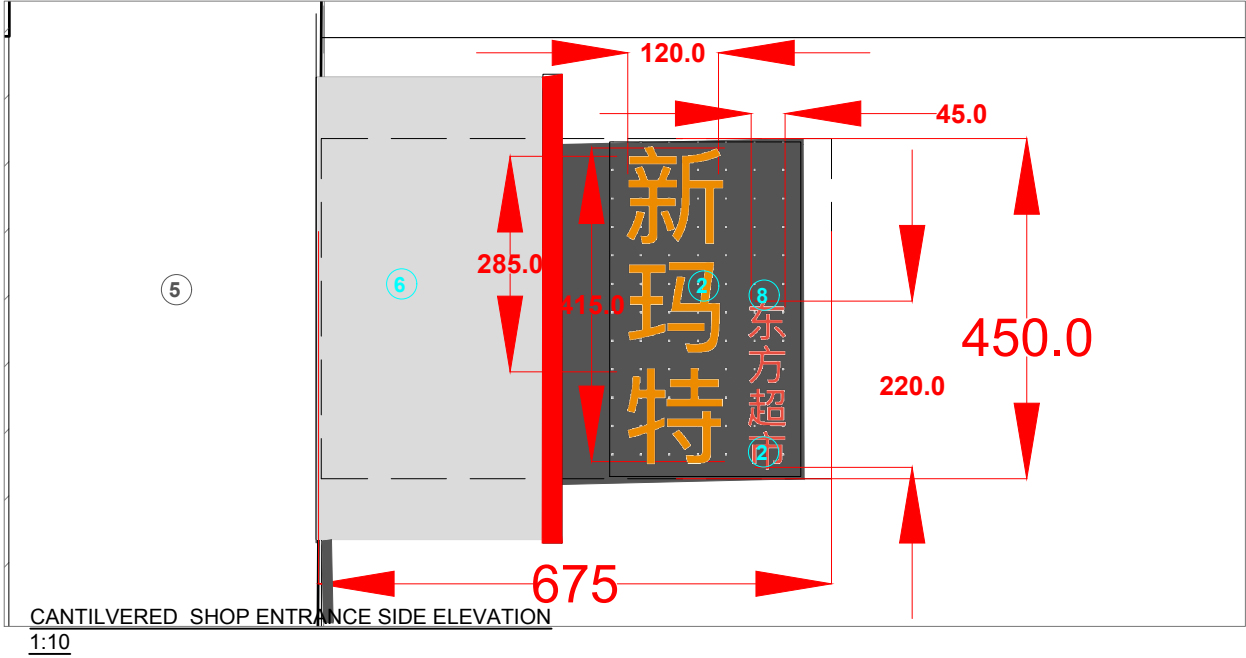


General Notes:

All dimensions and conditions are to be checked on site prior to preparing drawings or commencing any work.

This drawing is the property of Cre8:Portfolio and protected by the Copyright, Designs and Patents Act, 1988

- Legend:
- 1) Main Signage box with lighting.
 - 2) Internal Illuminated Signage (to illuminate acrylic text characters)
 - 3) Glazed Shop front (set at angle)
 - 4) Unevenly and slopped/rammed front.
 - 5) Outline of Existing Building on Site
 - 6) Cantilevered Signage fixing arm outward facing Signage
 - 7) Existing signage in the background
 - 8) Opposite (shop entrance illuminated) side Logo

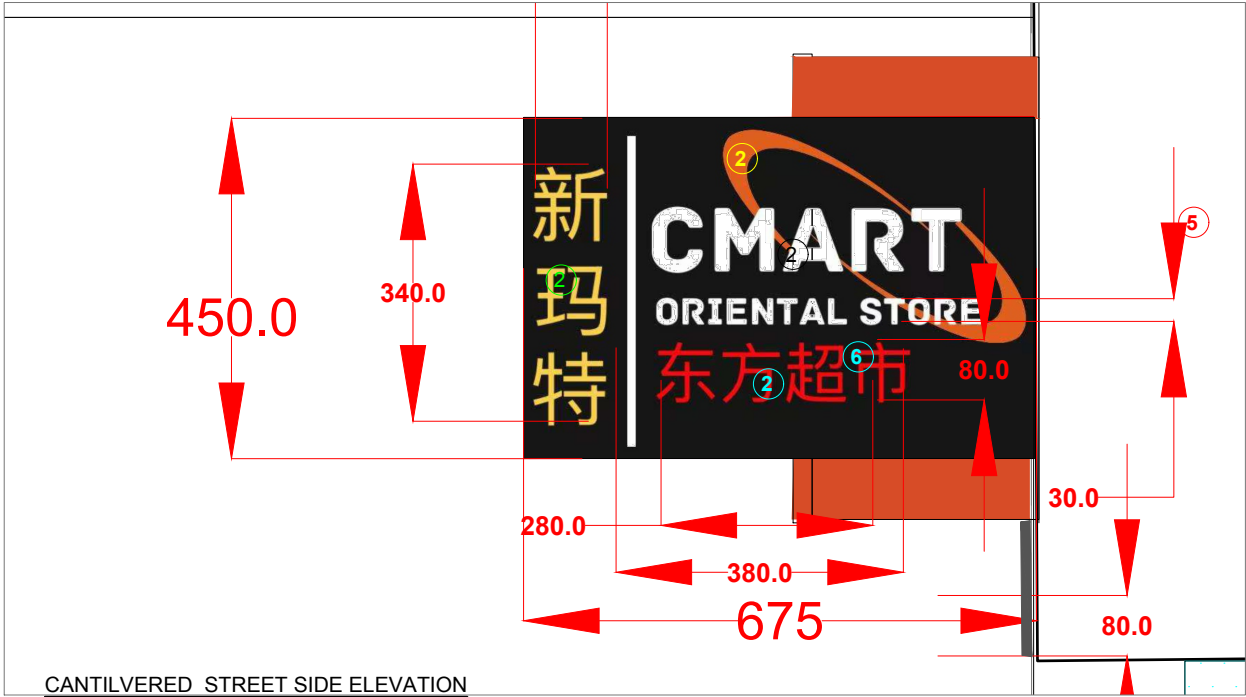

1 ST MARYS BUTTS

Cre8:Portfolio
ARCHITECTURE . INTERIOR DESIGN . PROJECT MANAGEMENT
63 Twyford Road Harrow, HA2 0SH
M: +44(0)7855956063
E: gcreate@cre8portfolio.com
W: www.cre8portfolio.com

Site Address	Project Title	Drawing Sheet	Project number	Drawing number	Purpose
C MART Oriental Store 1 St Marys Butts Reading RG1 2LN	SHOP FLOOR DEVELOPMENT	PROPOSED SHOPFRONT CANTILVERED SIGNAGE	040924	FPL - 204	FULL PLANNING PERMISSION & ADVERTISMENT CONSCENT
		Drawn by	Scale	Revision	Date
		Checked by	1:25@A3	C	SEPTEMBER 2025

NOTE: Read in conjunction with associated information. All dimensions are to be checked on site by the Contractor prior to order of materials and commencement of works on site, discrepancies shall be referred to the Architect for clarifications following site check measurements. Supply of the drawing in digital form is for convenience only and no reliance may be placed on any data in digital form. All data must be checked against hard copy. This drawing is issued for Statutory Application and Design Intent only and not for construction unless stated. All Materials, Methods of Storage, and installation shall be in accordance with the current British Standards, as well as Manufacturer's recommendations and other recognised Certification.

REVISION:

Signage photos included - 29/10/25 - Rev A

Signage Amended- 10/02/25 - Rev B

Omitted from the Illuminated Signage Box Detail - 16/01/25 - Rev C