

Tree Protection Plan PL/25/1409
6 Clevedon Road
Tilehurst Reading RG31 6RL

Temporary Protective Fencing

Temporary Protective Fencing Construction (see Figure 1 below)

1. Temporary protective fencing panels shall be weldmesh "Heras" panels 2.0 metres in height.
2. The panels shall stand on rubber feet.
3. The panels shall butt together and be joined together using a minimum of two anti-tamper couplers.
4. The distance between the fence couplers shall be at least 1.0 metre and shall be uniform throughout the fence.
5. The panels shall be supported on the inner side by stabiliser struts, which shall be clamped to the scaffold framework at a 45° angle and extend back into the Construction Exclusion Zone and shall be attached to a base plate, which shall be secured to the ground with pins (Figure 1).
6. No fixing shall be made to any trees and all possible precautions shall be taken to prevent damage to tree roots when locating posts.
7. A 600mm x 300mm warning sign reading "TREE PROTECTION AREA KEEP OUT" (see Figure 2) shall be fixed to the protective fencing.

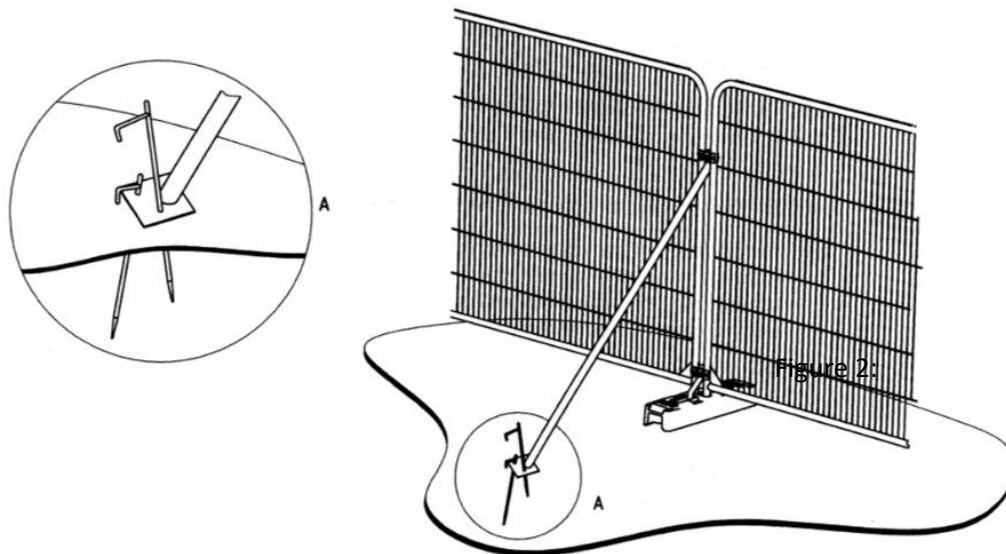


Figure 1: Type 2 Fencing (BS5837:2012 above-ground strut stabilising system with ground pins)



Figure 2

Temporary Ground Protection

1. Any necessary Temporary Ground Protection areas shall conform to Figure 3, below,
2. The Ground Protection Area shall be left undisturbed and covered by a semi-permeable geotextile membrane which shall, in turn, be covered by a compressible layer consisting of a material such as woodchip and ground guard multitrack or similar.
3. Side-butting 150mm gravel boards shall then be fitted to cover the Ground Protection Area.
4. Ground protection to be installed prior to any demolition or construction works, site preparation, excavation or delivery of plant and materials.
5. The Temporary Ground Protection shall remain in place until completion of the project.


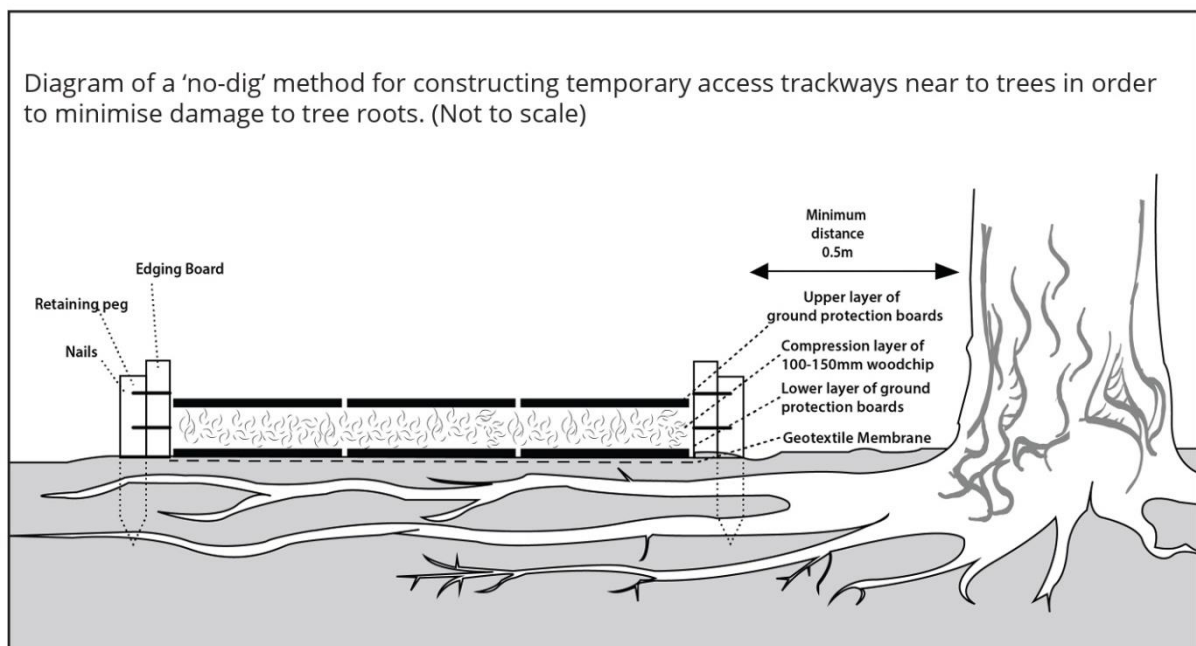


Figure 3. Temporary Ground Protection

Equipment and Materials Staging and Storage

- All materials and heavy equipment shall be staged and stored in the paved areas of the site only.
- Washing down machinery shall be in paved areas only.
- Every effort shall be made to keep to the root protection areas.

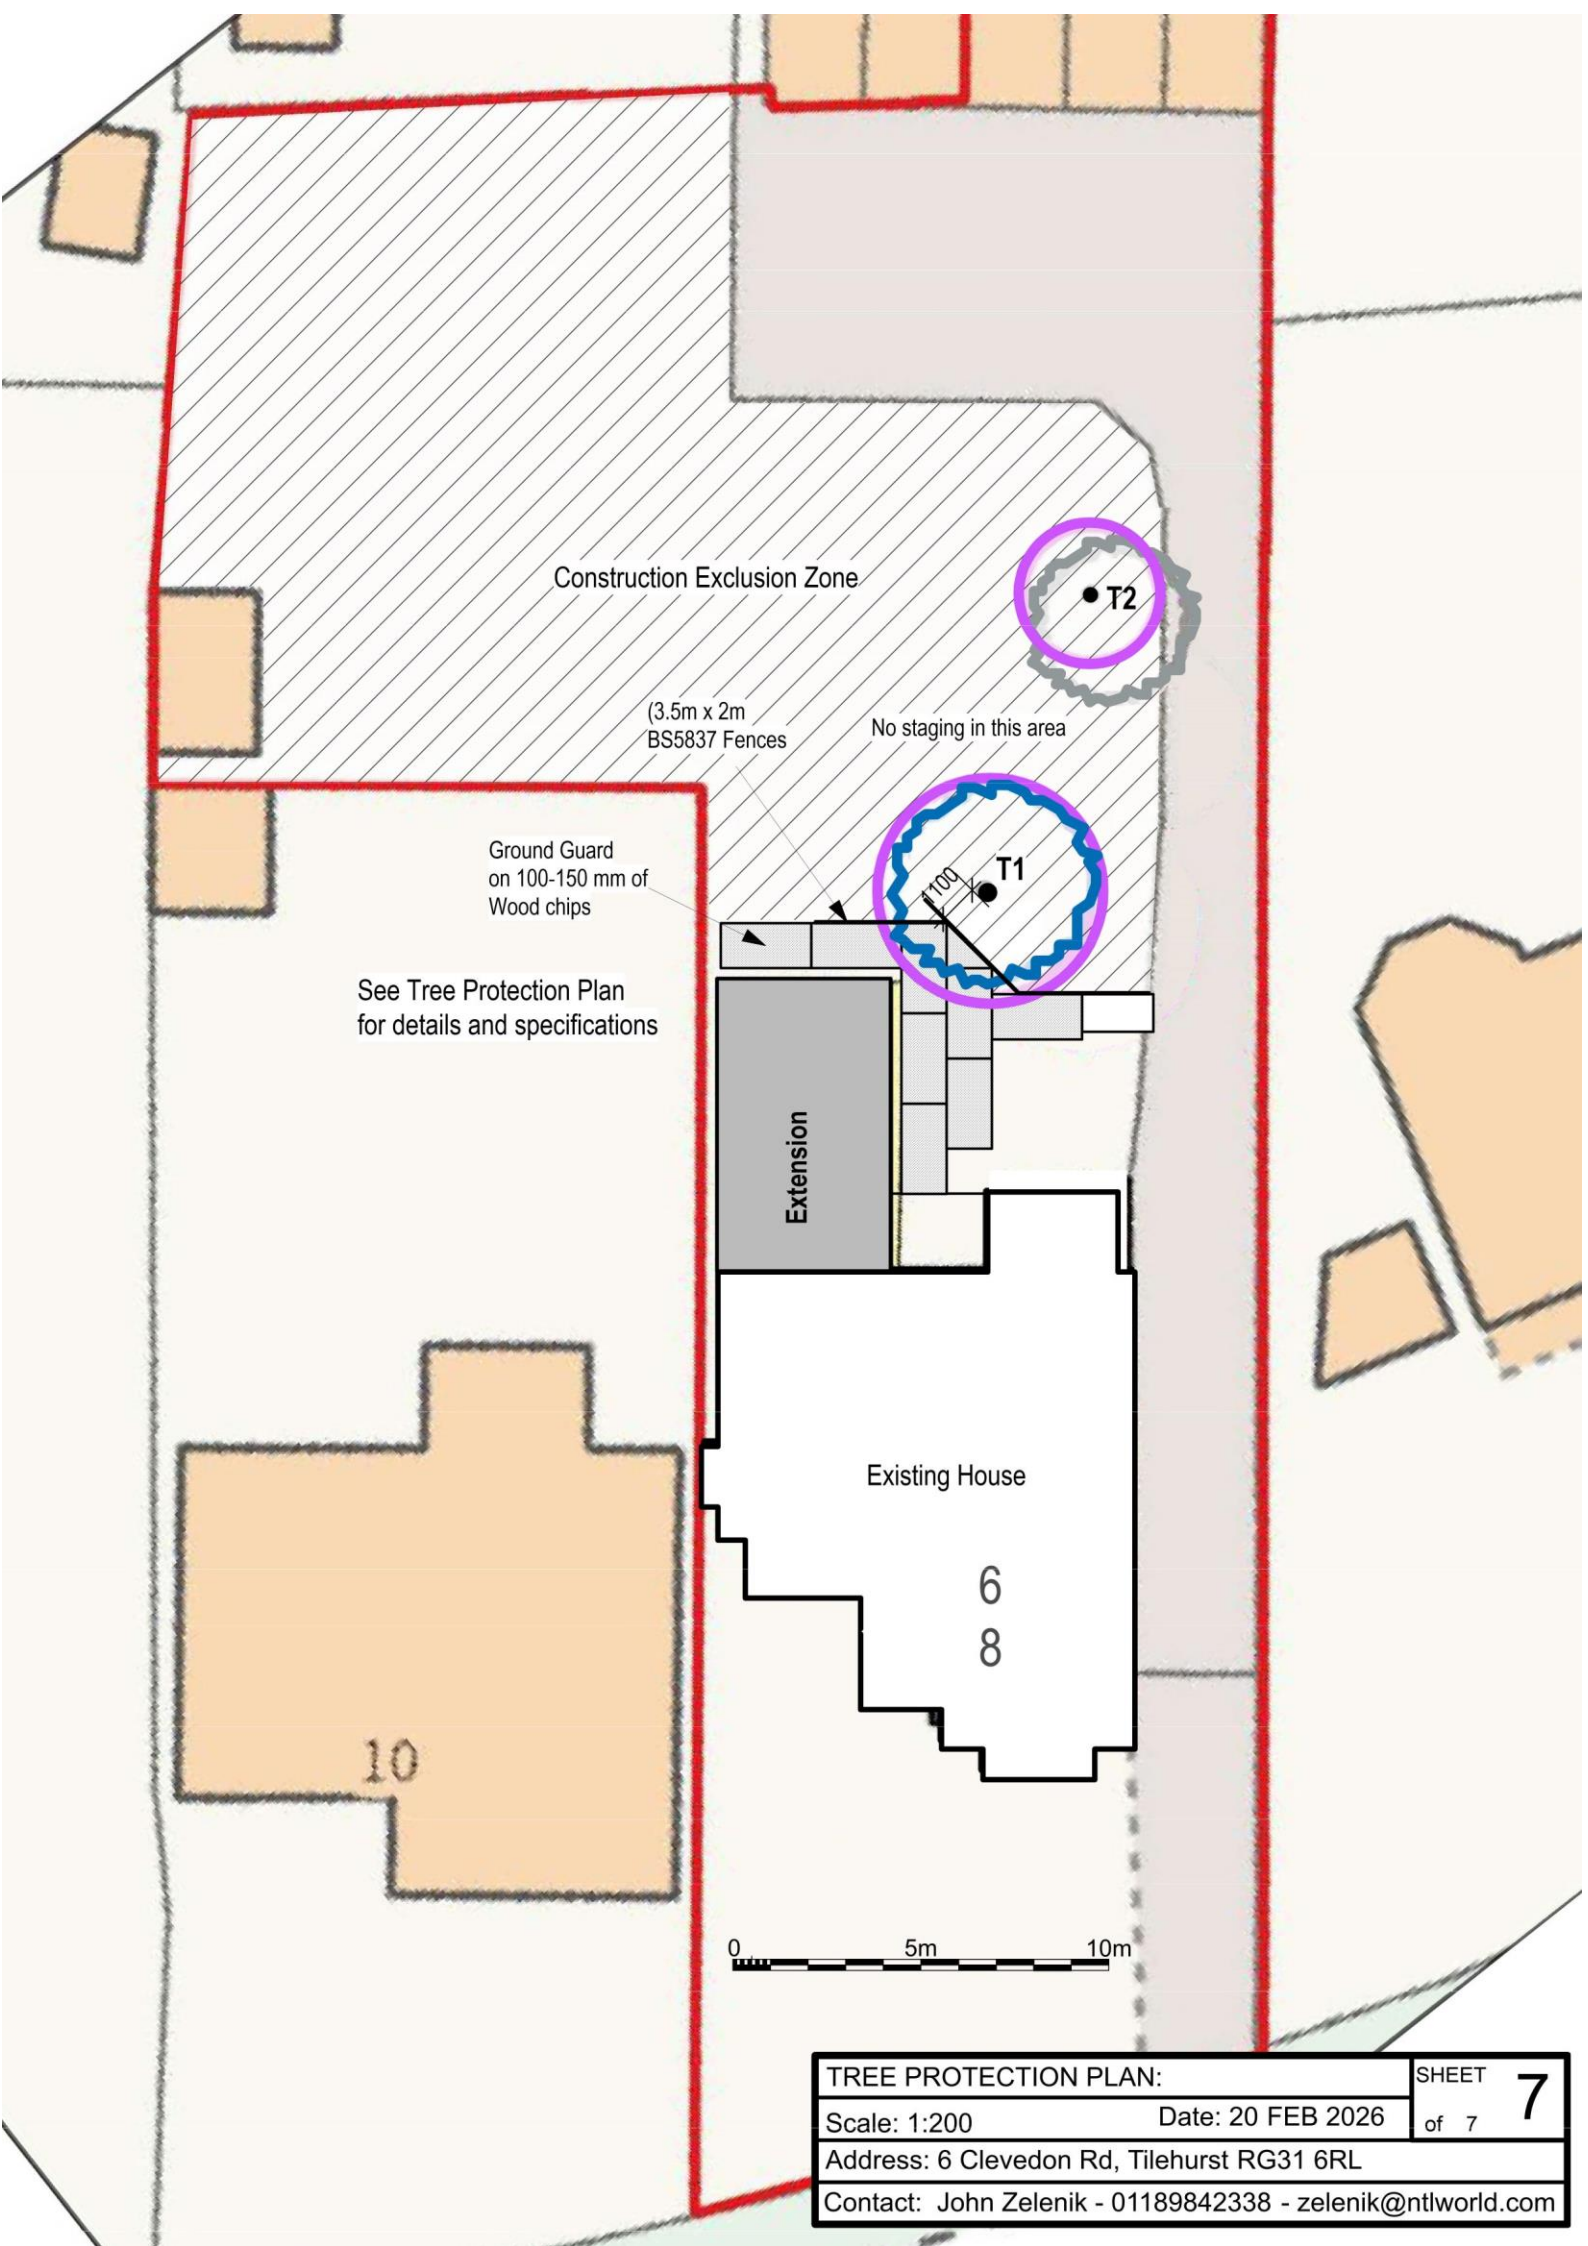

Construction Exclusion Zone

(3.5m x 2m
BS5837 Fences

No staging in this area

Ground Guard
on 100-150 mm of
Wood chips

See Tree Protection Plan
for details and specifications

Extension

Existing House

6
8

10

0 5m 10m

TREE PROTECTION PLAN:

Scale: 1:200

Date: 20 FEB 2026

Address: 6 Clevedon Rd, Tilehurst RG31 6RL

Contact: John Zelenik - 01189842338 - zelenik@ntlworld.com

SHEET

of 7

7