





EXISTING FRONT ELEVATION

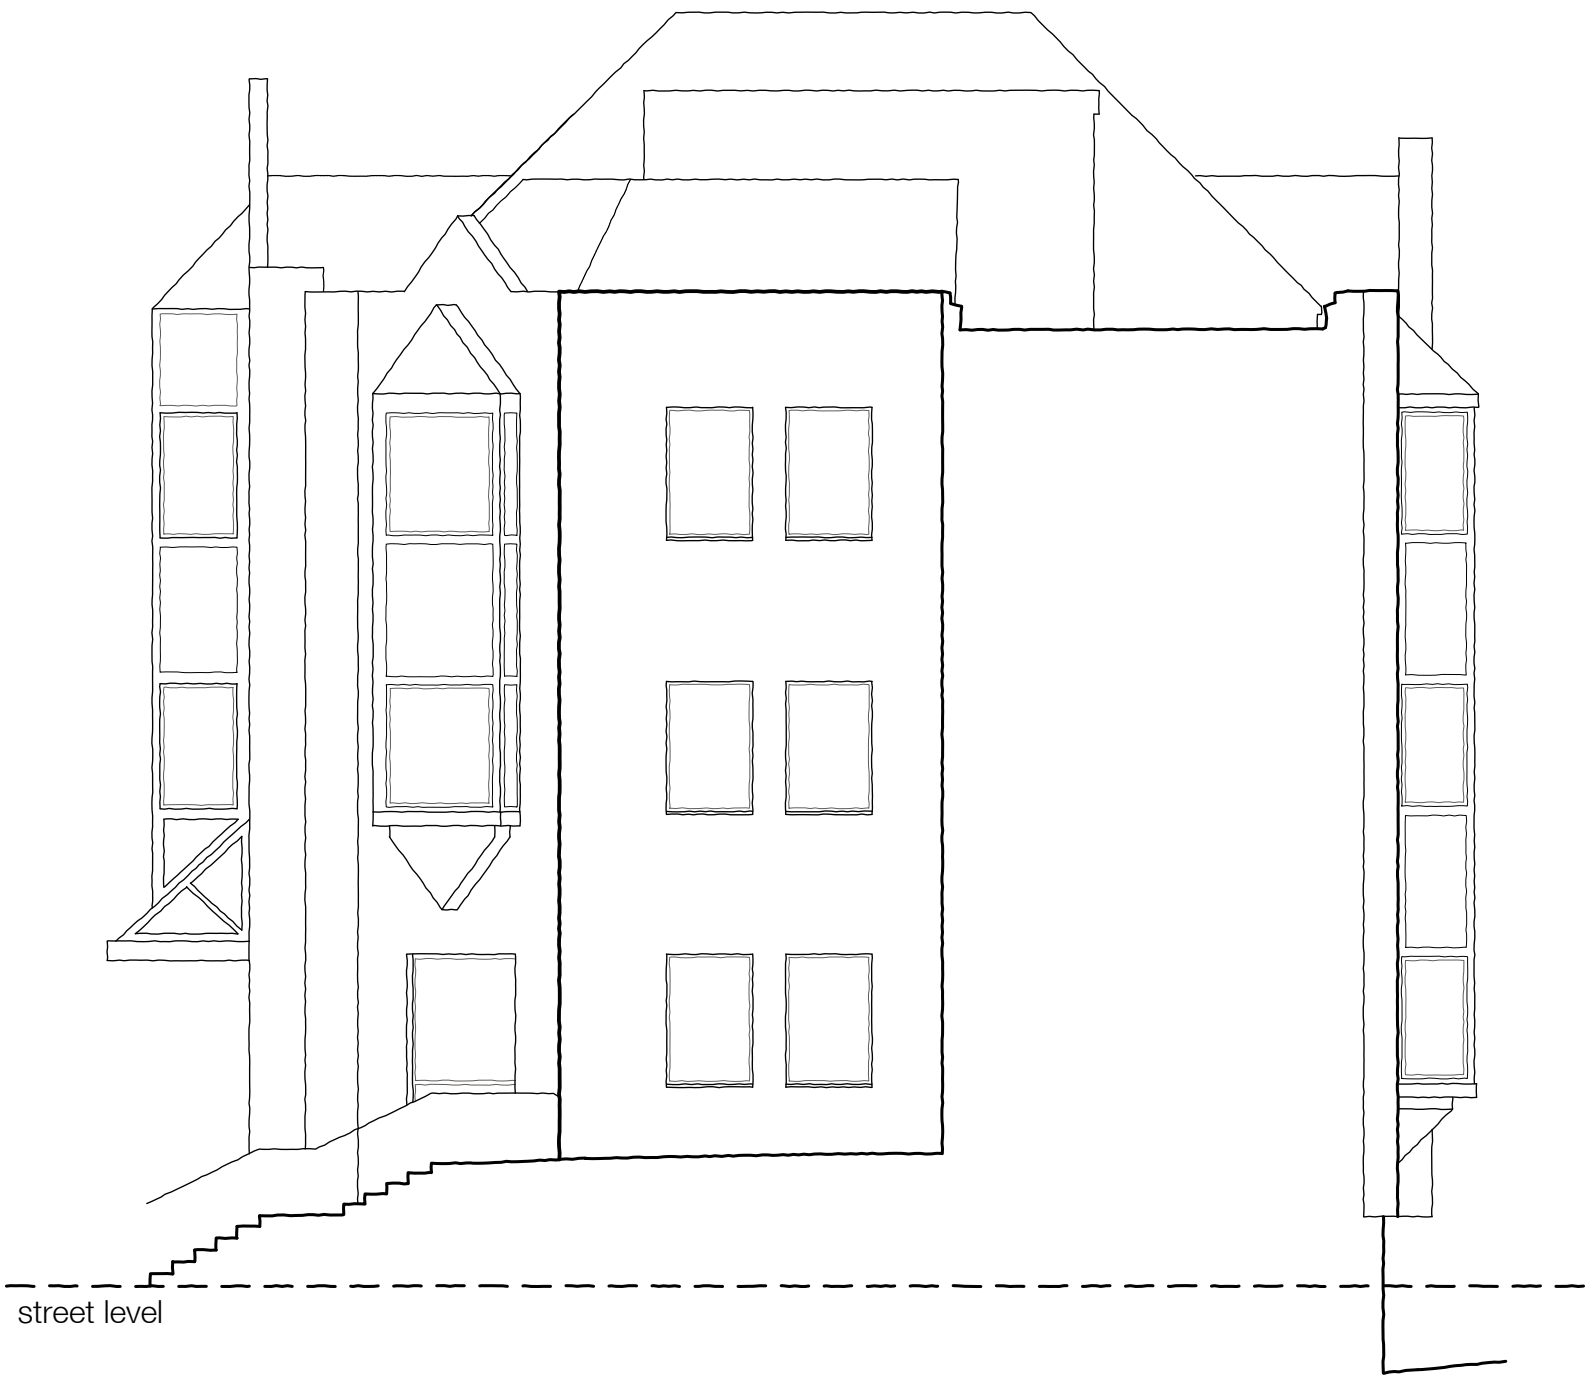

EXISTING SIDE ELEVATION (WEST)



EXISTING REAR ELEVATION

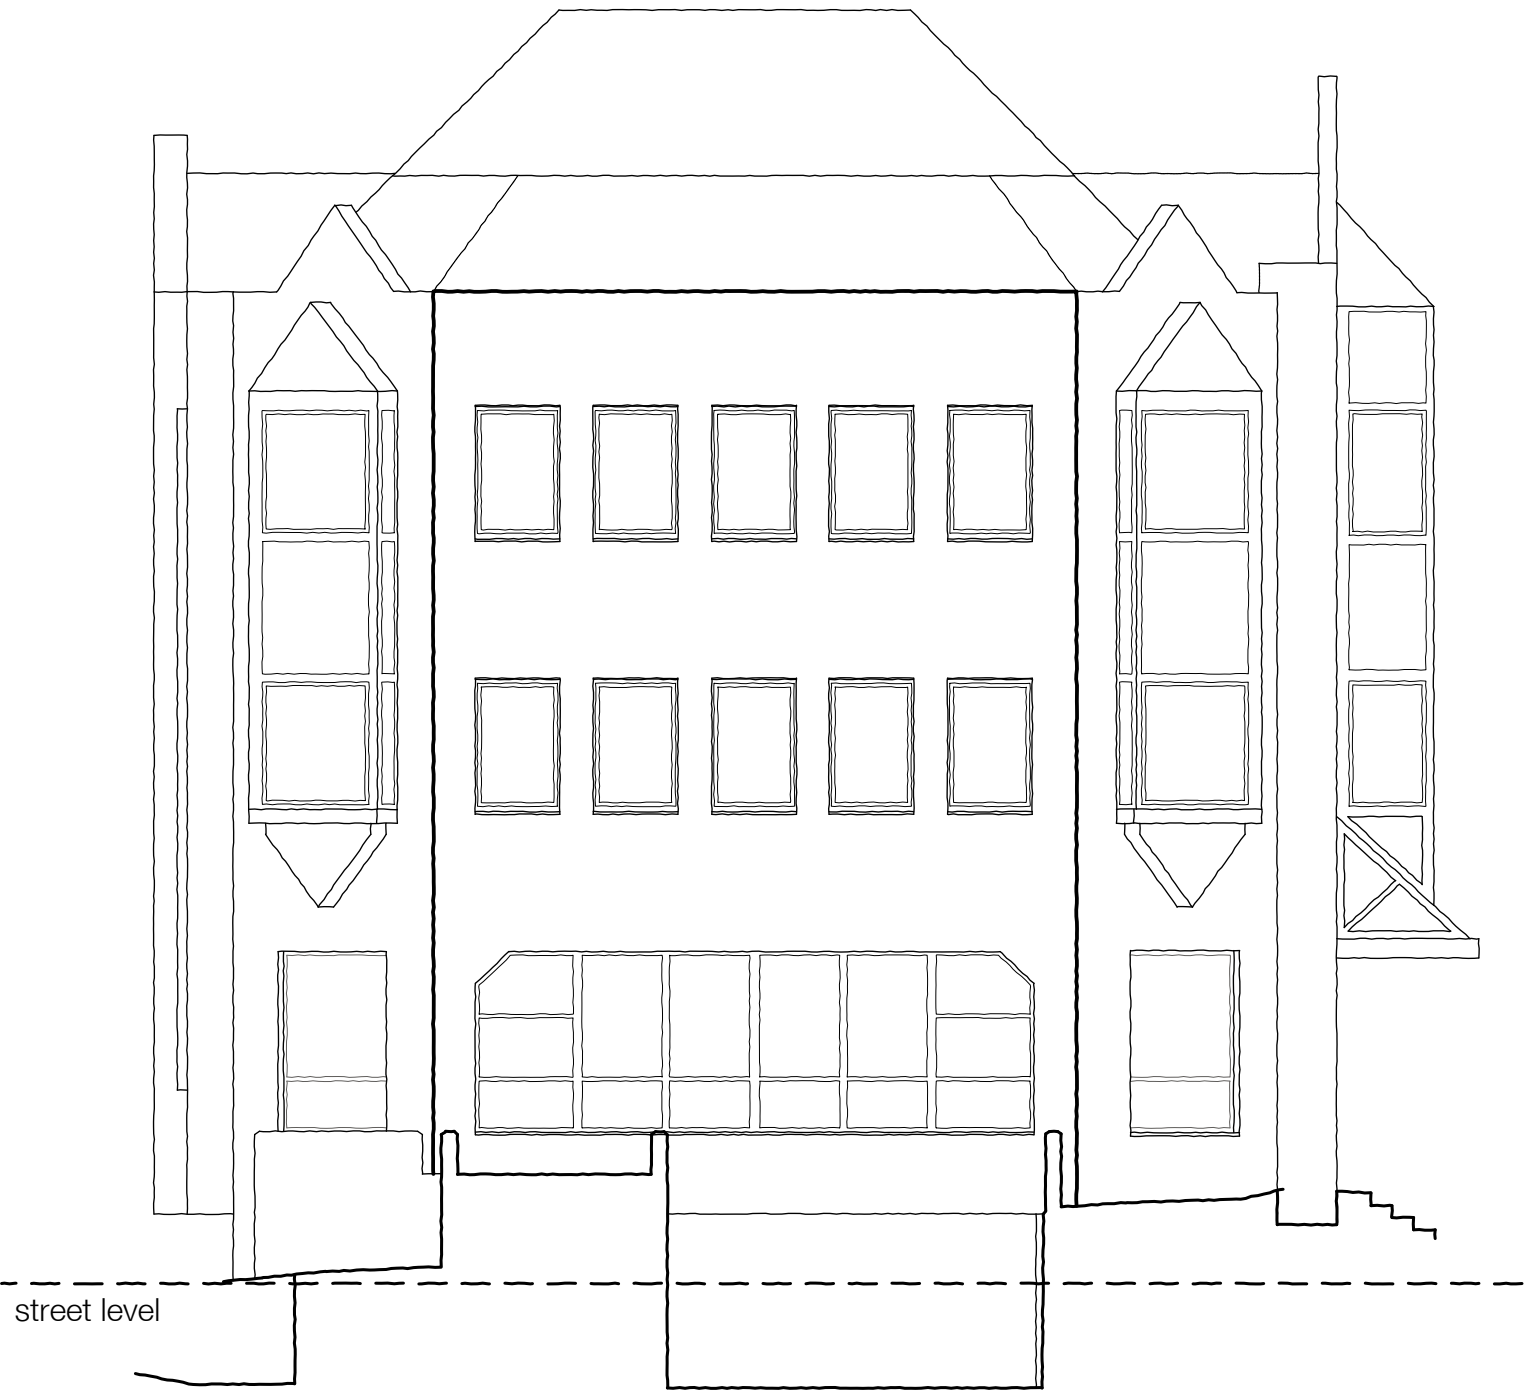

EXISTING SIDE ELEVATION (EAST)