


MC
JUNE 24

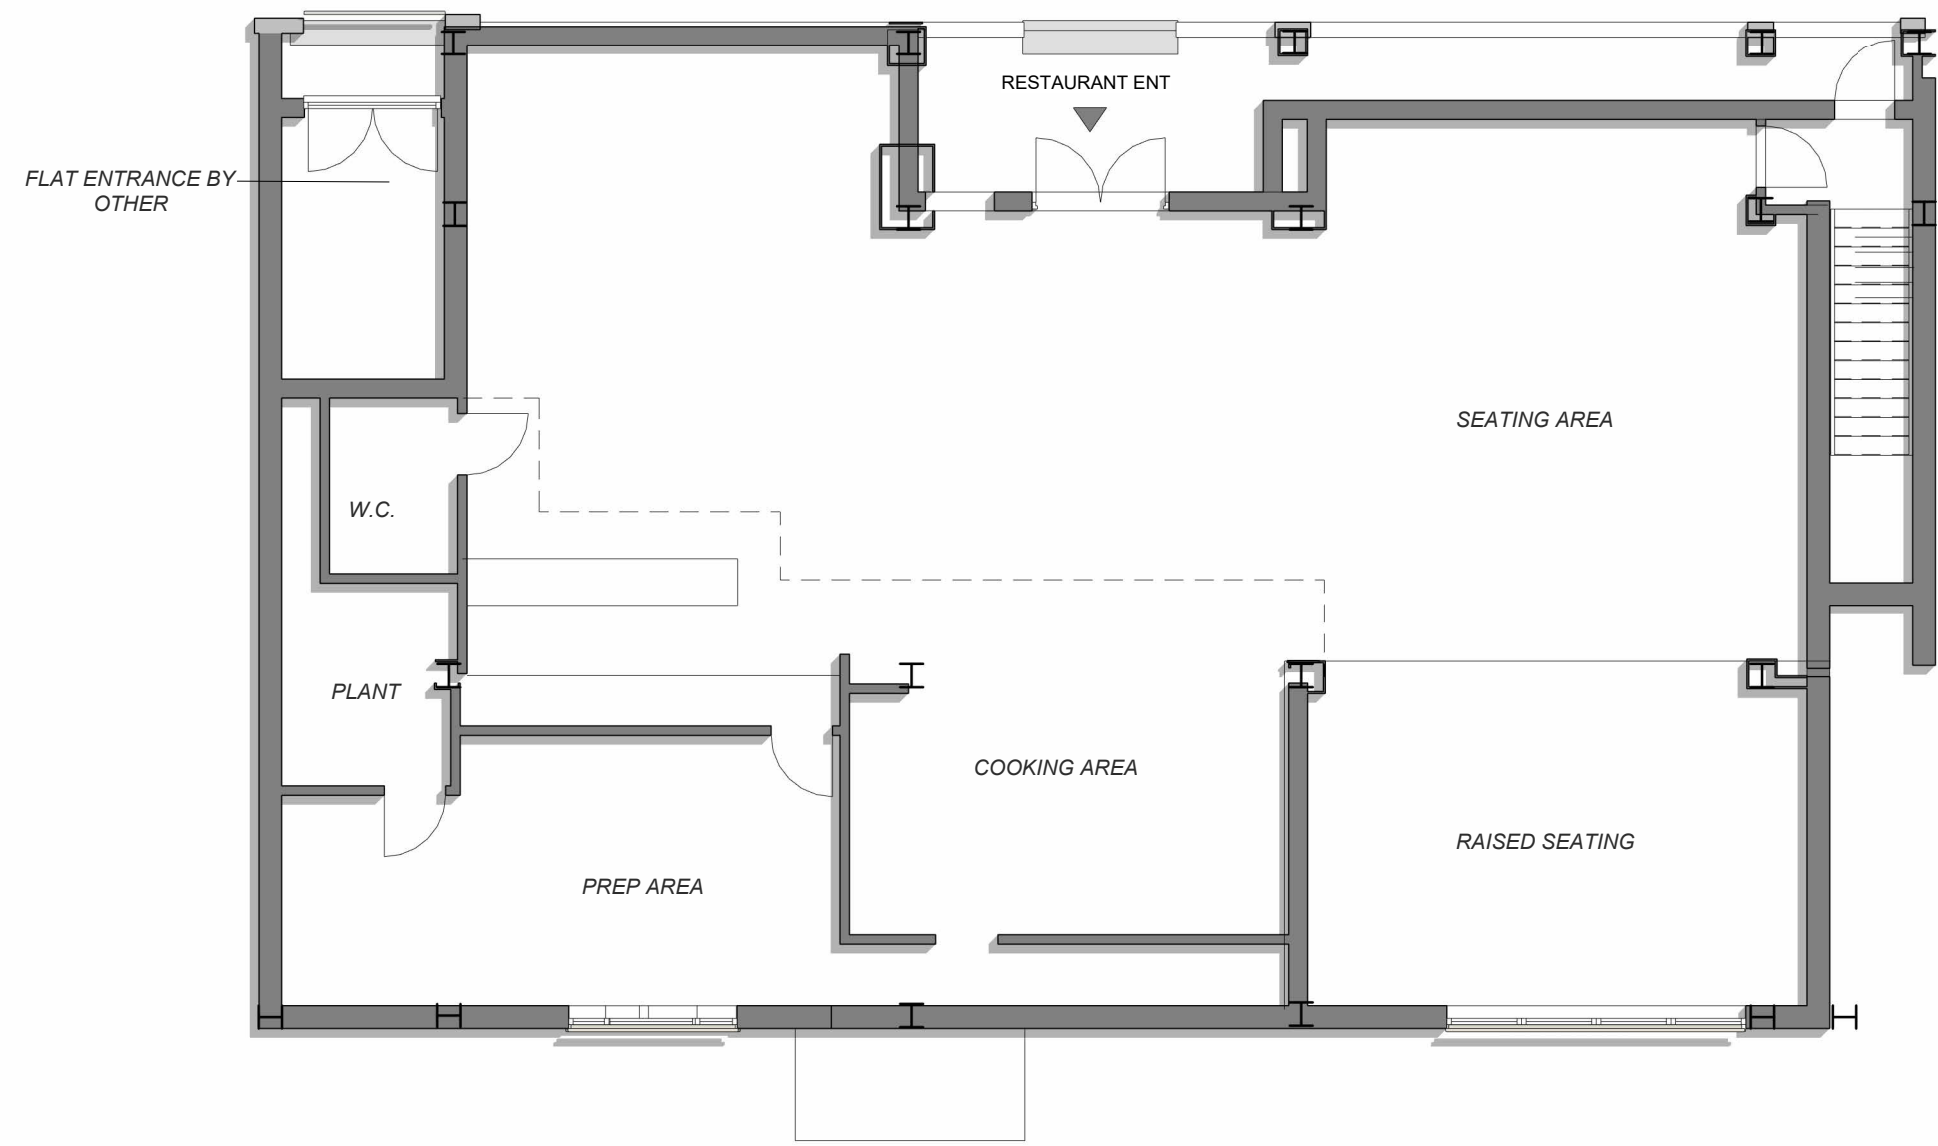


EXISTING GROUND FLOOR PLAN
1 : 100





Ground Floorplan Area
234.26 m²
2521.5 ft²

External Covered Walkway/Entrance Area
19.44 m²
209.3 ft²

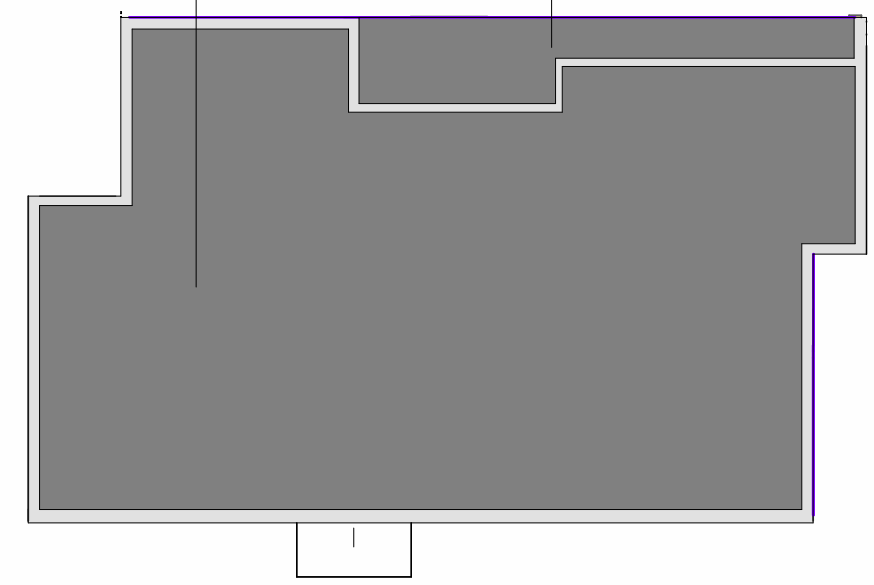

EXISTING_Ground Floor Plan Area
1 : 200

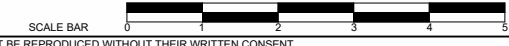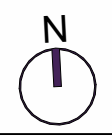

PLANNING ISSUE
EXISTING GROUND FLOORPLAN
MATHEWSON WATERS ARCHITECTS
The Old Surgery
Crowle Road · Lambourn RG17 8NR
Berkshire · RG17 8NR

As indicated @ A3

enquiries@matthewsonwaters.co.uk
01380 721894
www.matthewsonwaters.co.uk
01380 721894

© MATHEWSON WATERS ARCHITECTS LLP
24012 PL101 A

Chartered Practice