



MC
JUNE 24

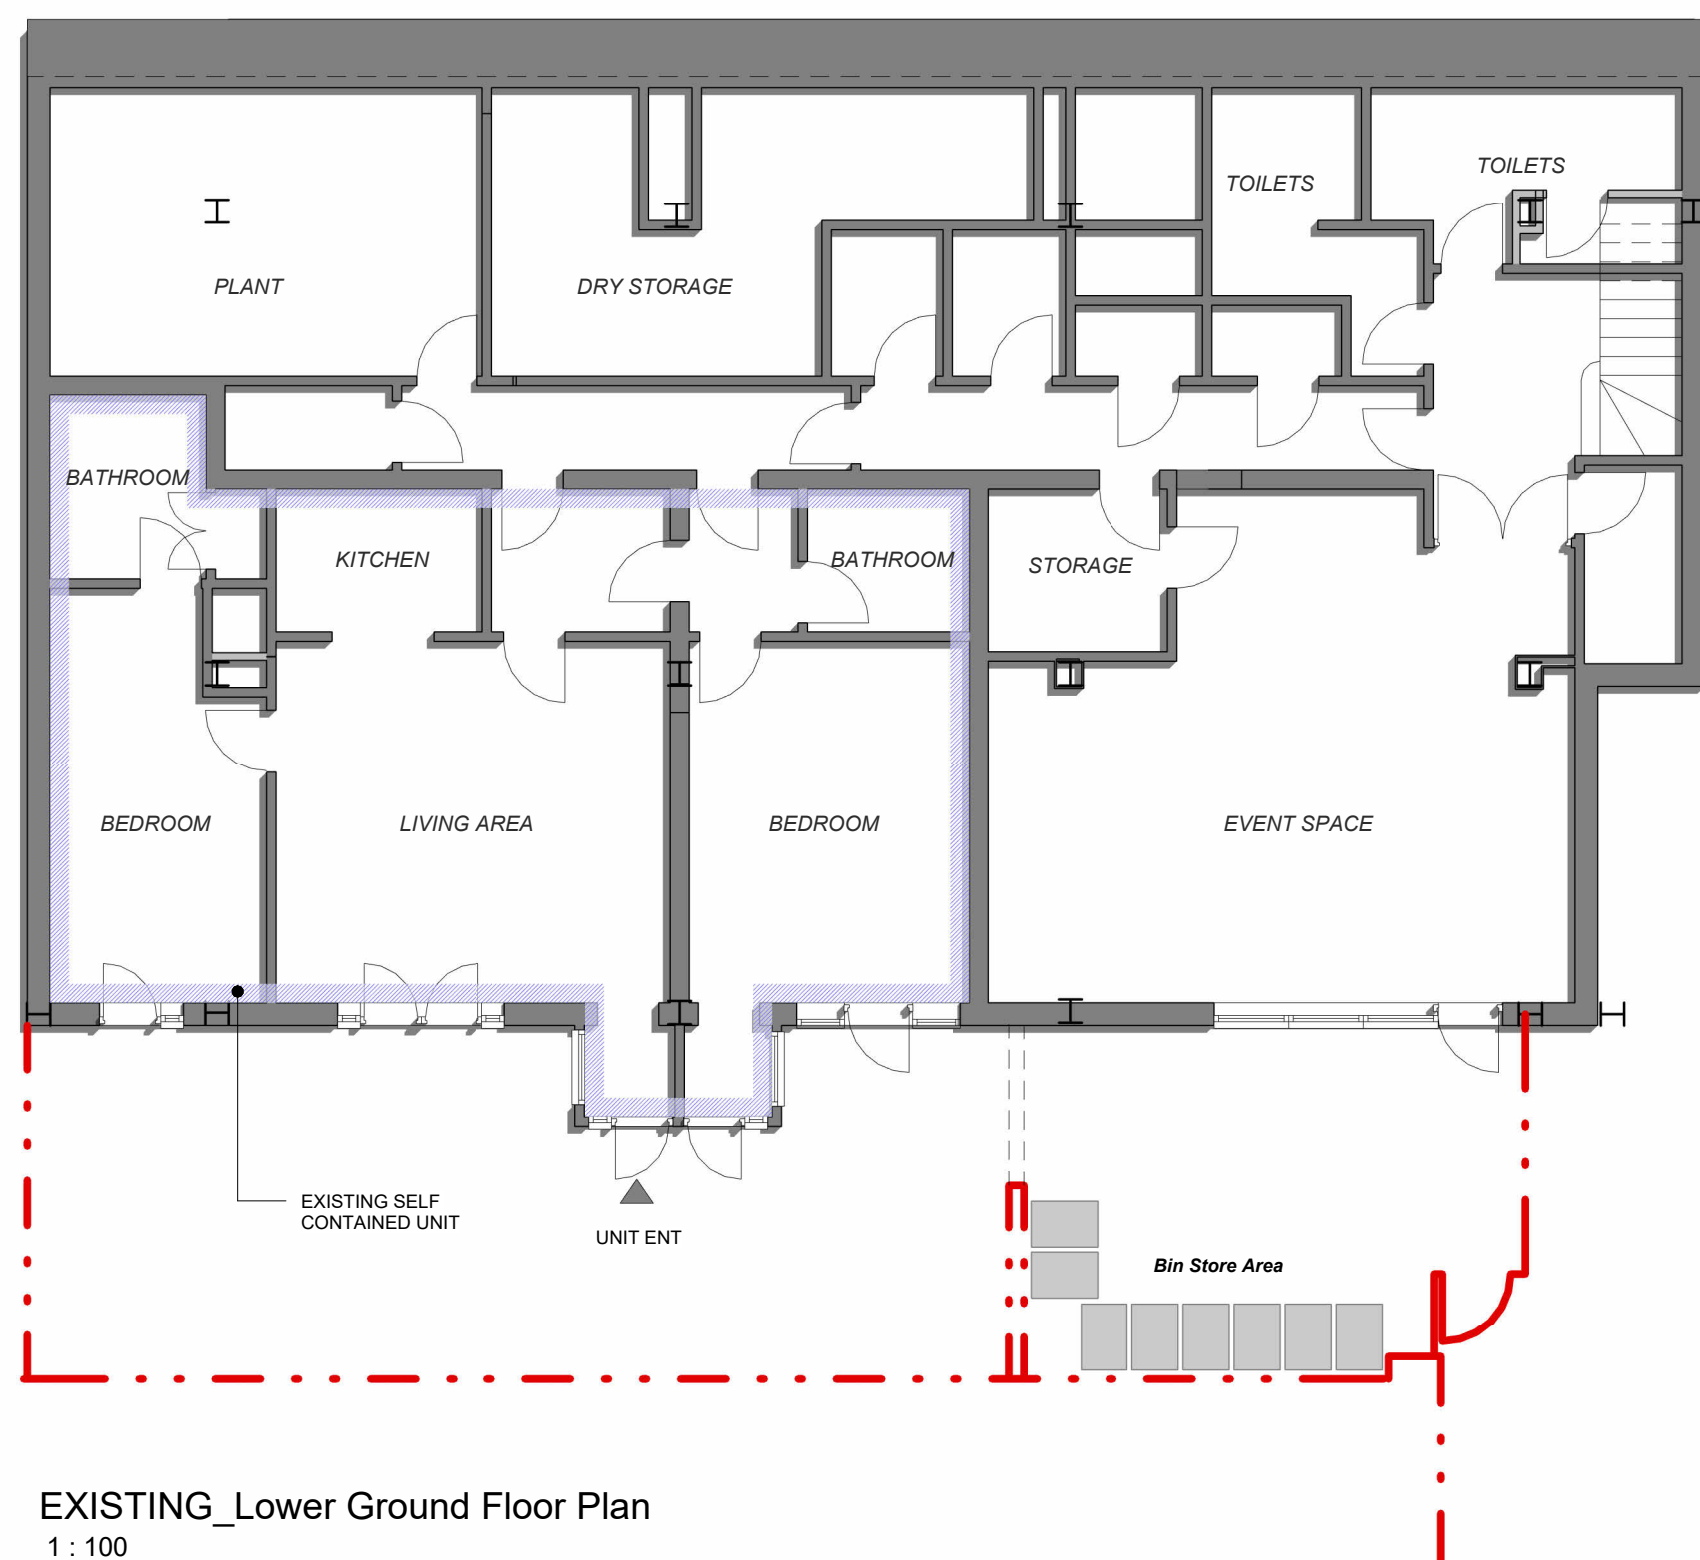

EXISTING Lower Ground Floor Plan
1 : 100

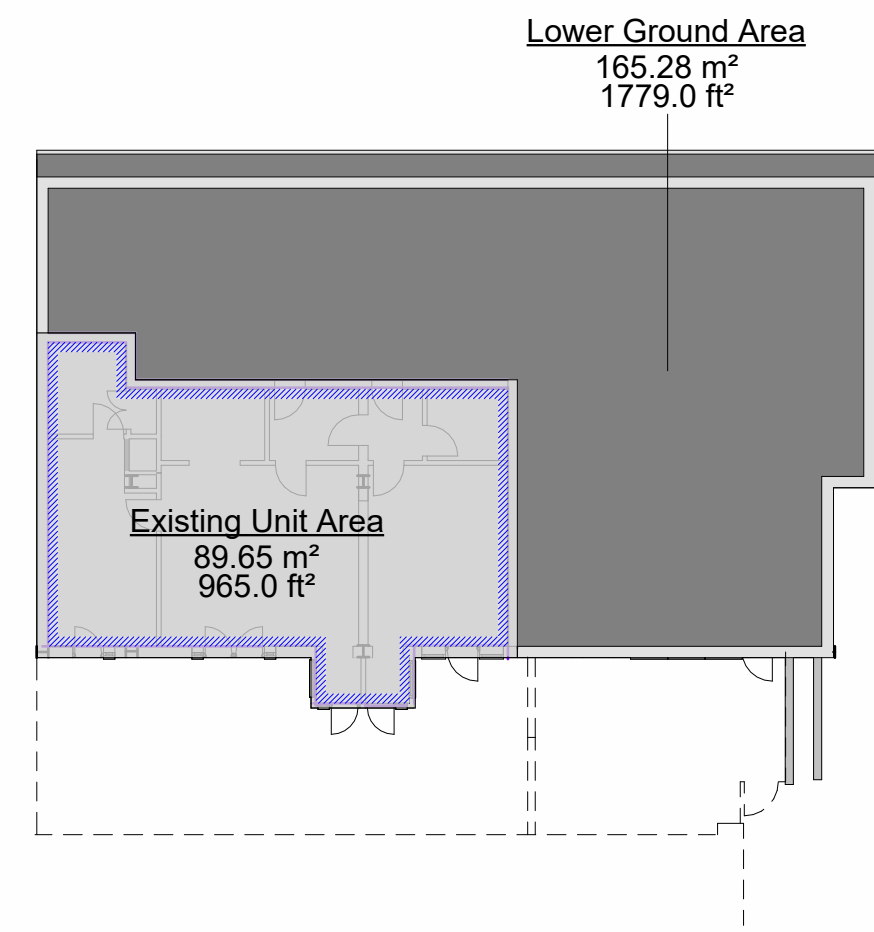

EXISTING Lower Ground Floor Plan Area
1 : 200

PLANNING ISSUE
EXISTING LOWER GROUND FLOORPLAN
MATHEWSON WATERS ARCHITECTS
The Old Surgery
Crowle Road · Lambourn RG17 8NR
Berkshire · RG17 8NR

As indicated@A3

enquiries@matthewsonwaters.co.uk
01380 721884
www.matthewsonwaters.co.uk
01380 721884

24012 PL102 A