


MC
JUNE 25

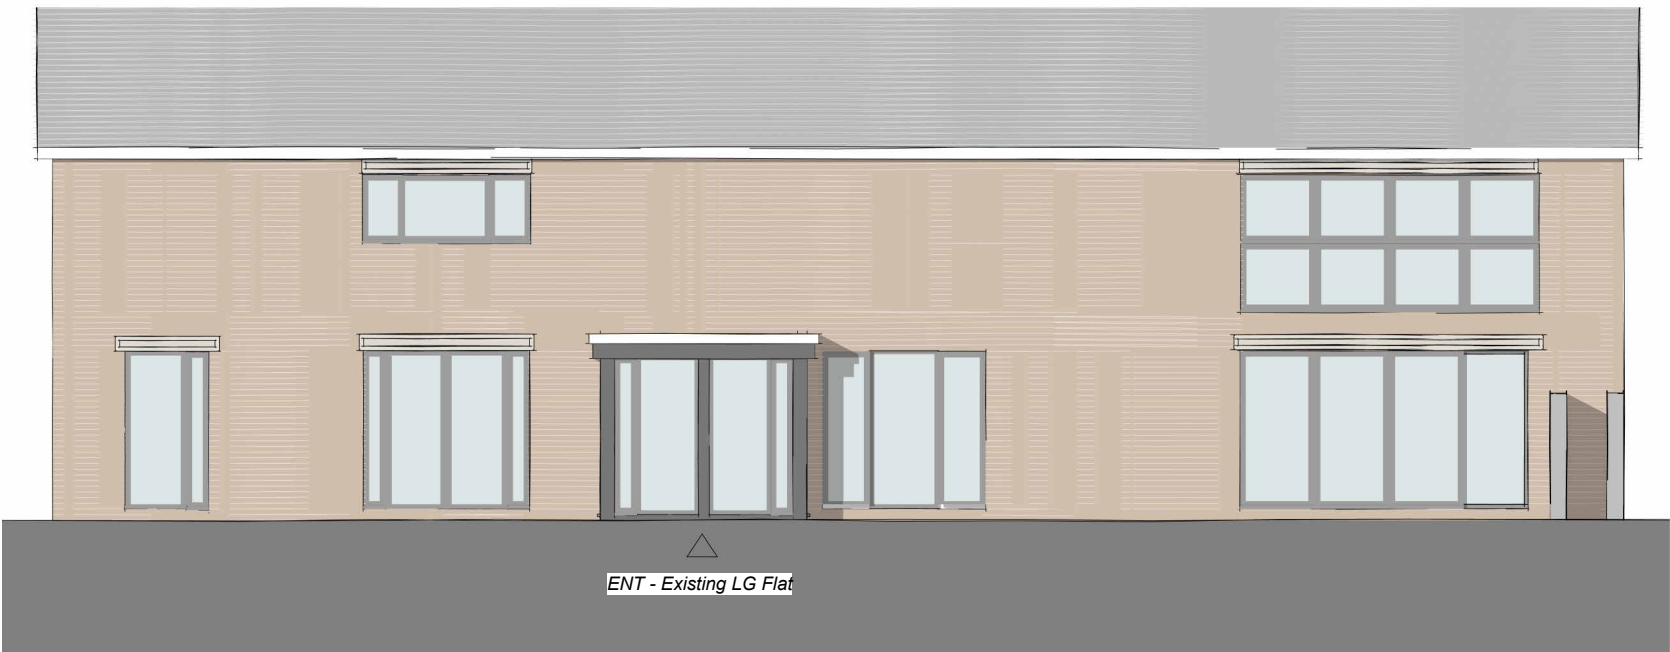

EXISTING SOUTH (REAR) ELEVATION
1 : 100



PROPOSED SOUTH (REAR) ELEVATION
1 : 100

