MC
JULY 24

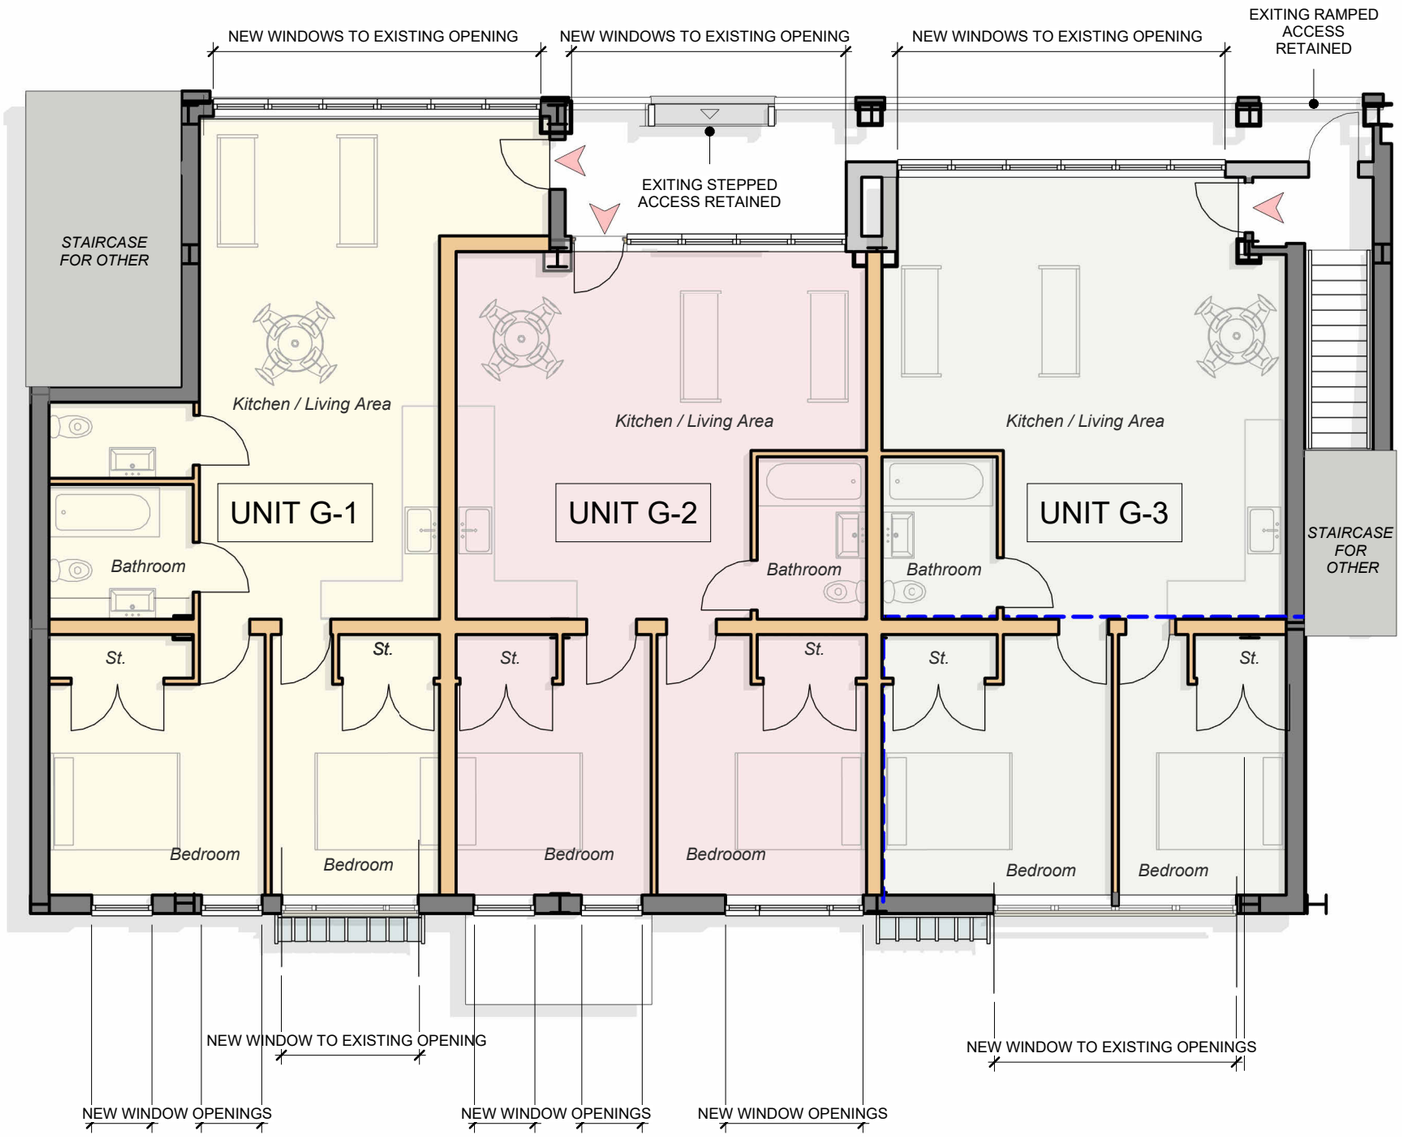

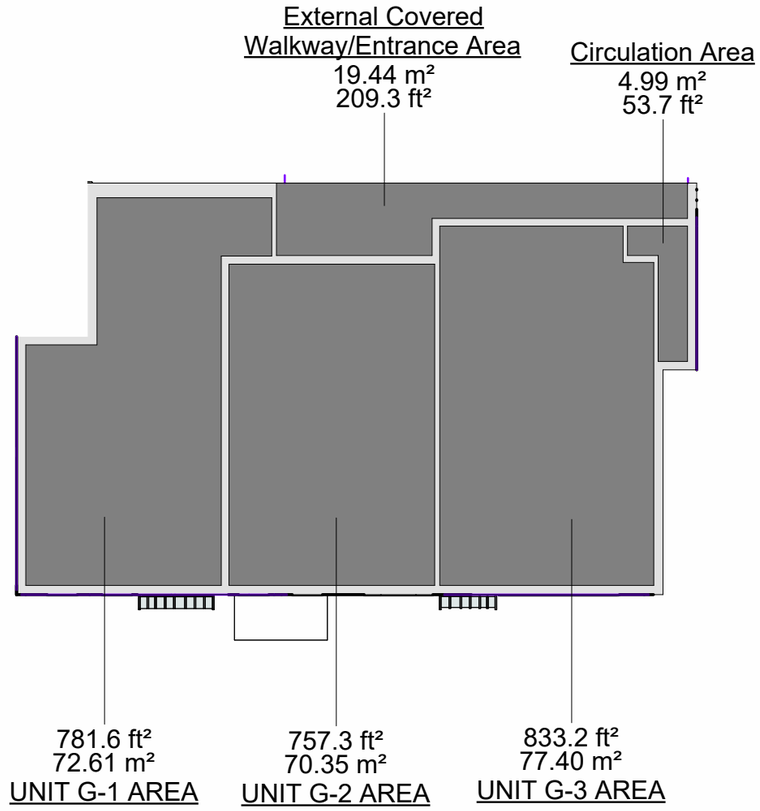

Ground Floor - 3 Units

1 : 100

0 1 2 3 4 5

Ground Floor - Areas

1 : 200

0 1 2 3 4 5 10

N

PLANNING ISSUE

As indicated@A3

PROPOSED GROUND FLOORPLAN
- 3 UNITS

MATHEWSON WATERS ARCHITECTS
The Old Surgery
Crowle Road . Lambourn
Berkshire . RG17 8NR

Watchcrab Studio
07540 726562

Devise Studio
01380 721994

RIBA Chartered Practice

enquiries@mwarchitects.co.uk
www.mwarchitects.co.uk
01488 73131

© MATHEWSON WATERS ARCHITECTS LLP

24012 PL105 A

PROJECT

64 KINGS ROAD, READING

No.	Description	Date
A	PLANNING APPLICATION	SEP 25

SCALE BAR

ALL FIGURED DIMENSIONS ARE TO BE TAKEN IN PREFERENCE TO SCALED DIMENSIONS AND ANY INACCURACIES ARE TO BE REPORTED TO THE ARCHITECT. DIMENSIONS TO BE CHECKED ON SITE BEFORE ANY WORK IS PUT IN HAND OR PREFABRICATED. COPYRIGHT OF THIS DRAWING IS RETAINED BY THE ARCHITECT AND IT MUST NOT BE REPRODUCED WITHOUT THEIR WRITTEN CONSENT